


6

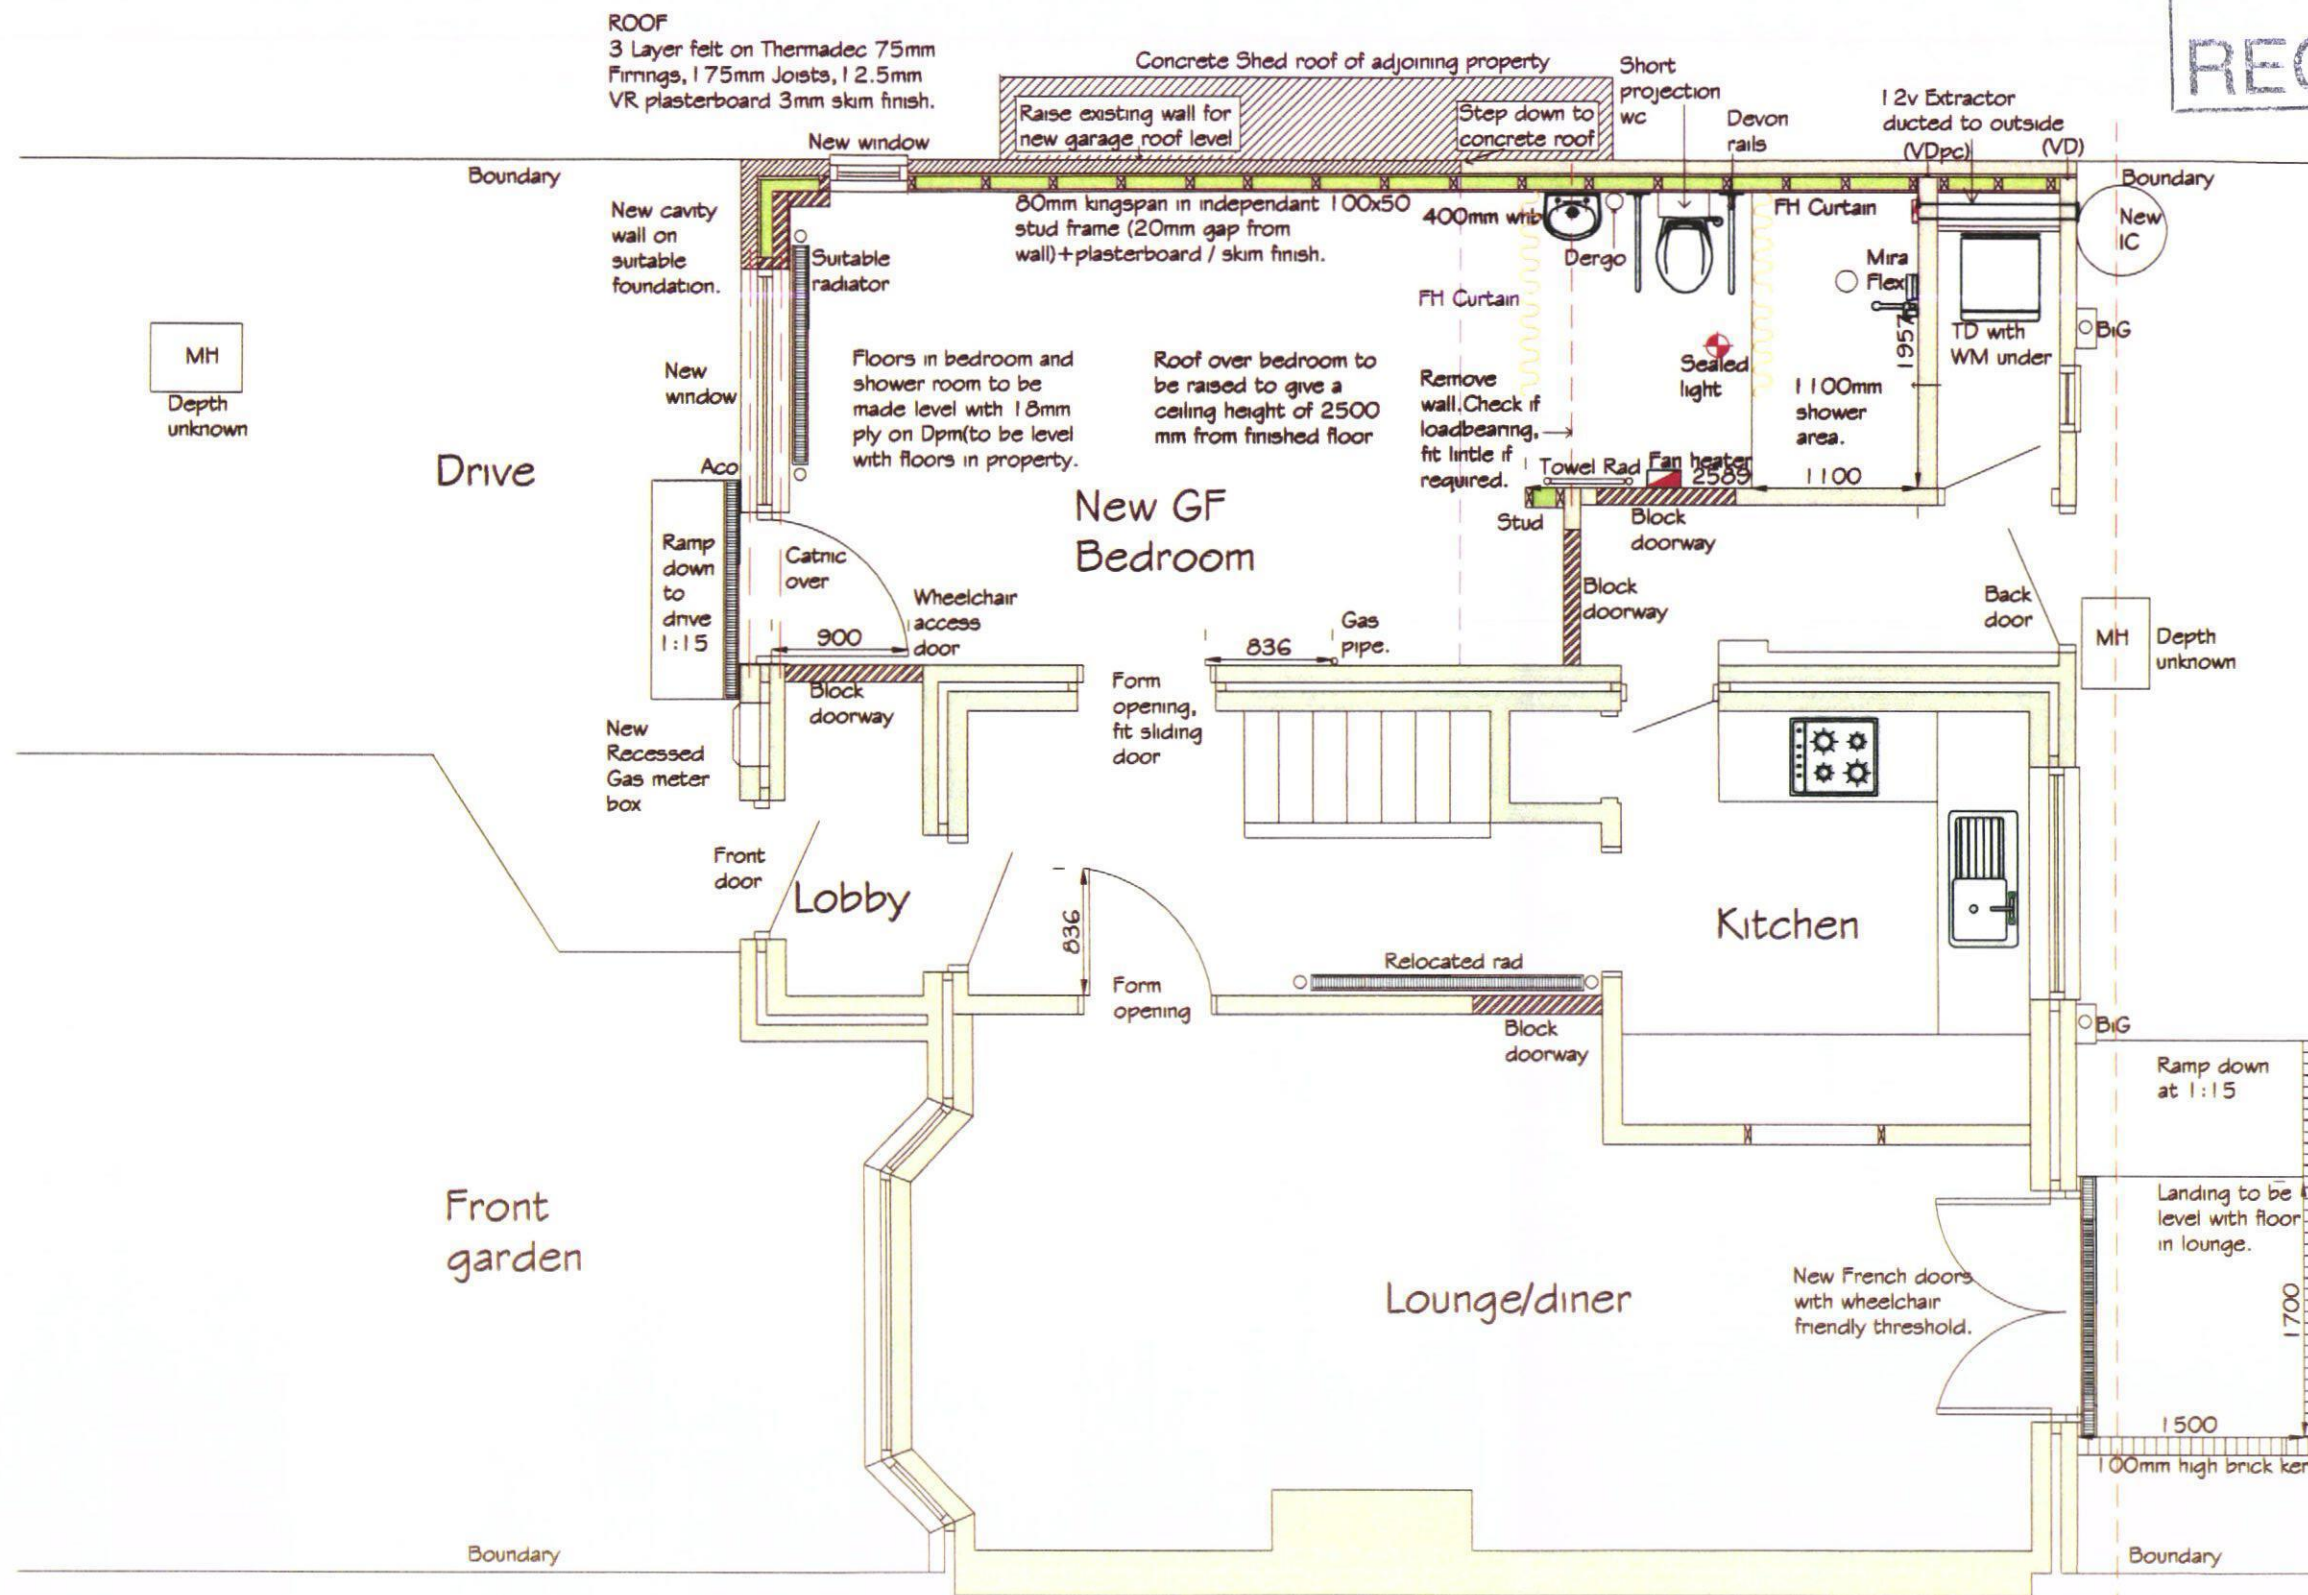

PRELIMINARY

I / We agree that this drawing correctly
represents the necessary and appropriate
works to be carried out under the DFG.

signed _____ date _____
Client / Occupational Therapist / SCC Case Officer
delete as appropriate

rev	date	description

Client **Mr. Andrew Wozniak**
Address **8 Lewis Rd
Emsworth
PO10 7RP**
Project **Form a GF Bedroom with LAS**
Drawing **Proposed layout.**

OT	Date	Drawn by
Scale	17.7.2013	Brendan
1:50@A3		
Project No.	Drawing No.	Rev.
X	6	-

S:\SOUTHAMPTON\CA\ templates\touch_logo_014.jpg

Home Improvement Agency
47-51 High St.
West End
Southampton
Hants
T: 07508875452