


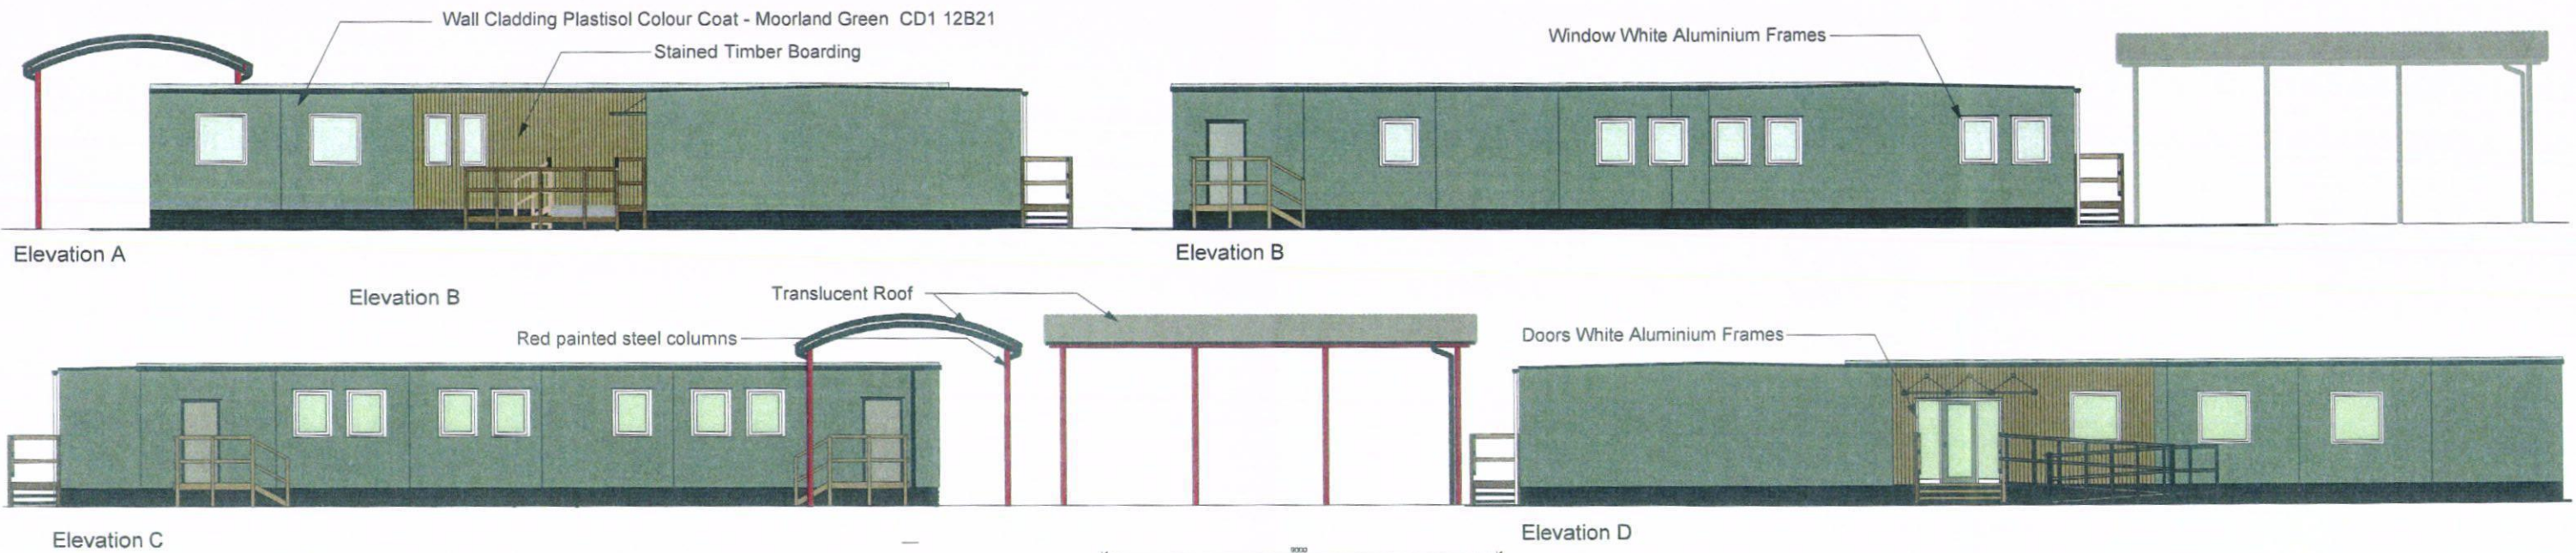

HAVANT BOROUGH
COUNCIL
10 SEP 2013
RECEIVED

VALID APPLICATION
- 6 SEP 2013
COUNTY PLANNING
HAMPSHIRE COUNTY COUNCIL

Notes		Date		By	
1. This drawing is © copyright Hampshire County Council 2008. No unauthorised reproduction of any kind is permitted.		01/06/13		A/C	
2. No dimensions to be scaled from this drawing.					
3. This map is reproduced from Ordnance Survey material with the permission of Ordnance Survey on behalf of the controller of Her Majesty's Stationery Office & Crown copyright. Unauthorised reproduction infringes Crown Copyright and may lead to prosecution or civil proceedings. L2010001, 2008					

Project		Date		Drawn		Drawing No		Revision	
Mill Hill Primary School		01/06/13		A/C		2775/ 03		A	
Mill Road									
PO									
Scale 1:100 @ A2									

Planning Application	
Hampshire County Council	
Property, Business and Regulatory Services, Three Minster House, 75 High Street, Winchester SO23 8UL, tel: (01962) 841801	
SHEET CONTENTS	
General Arrangement Plan and Elevations	