



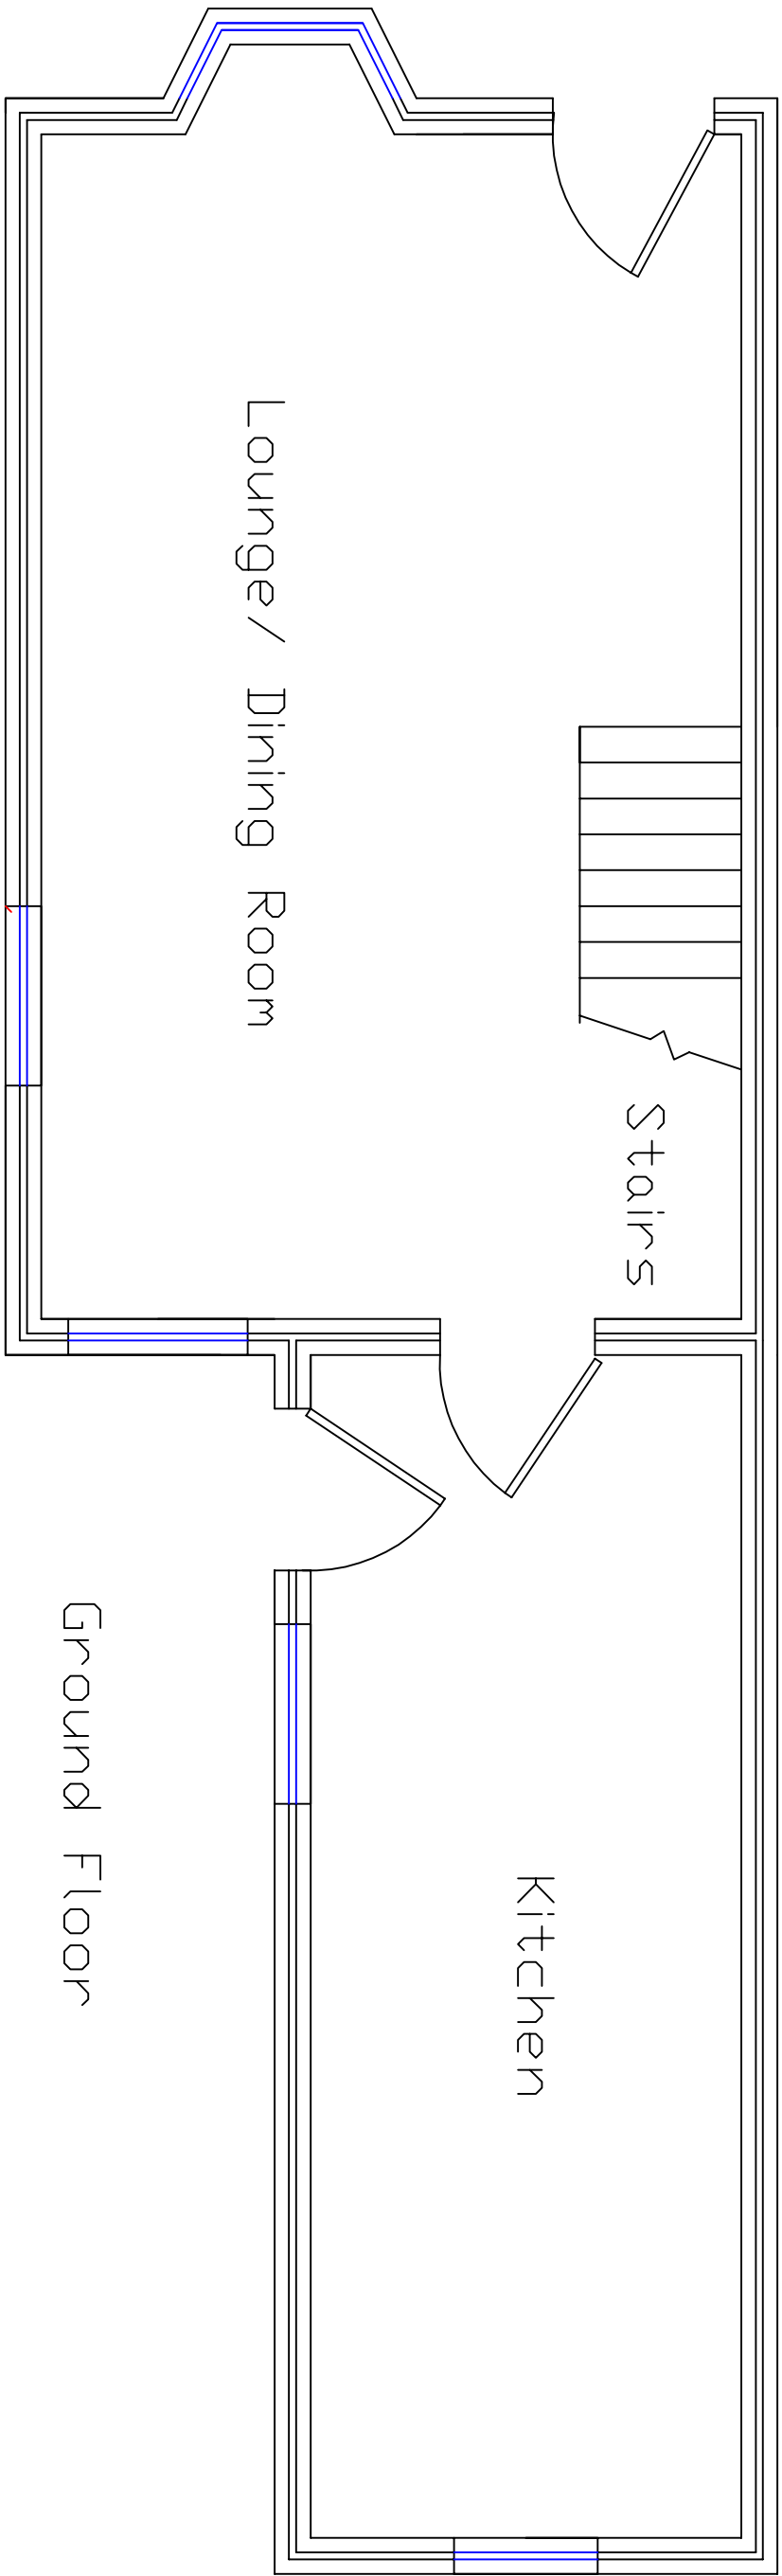

Ground Floor

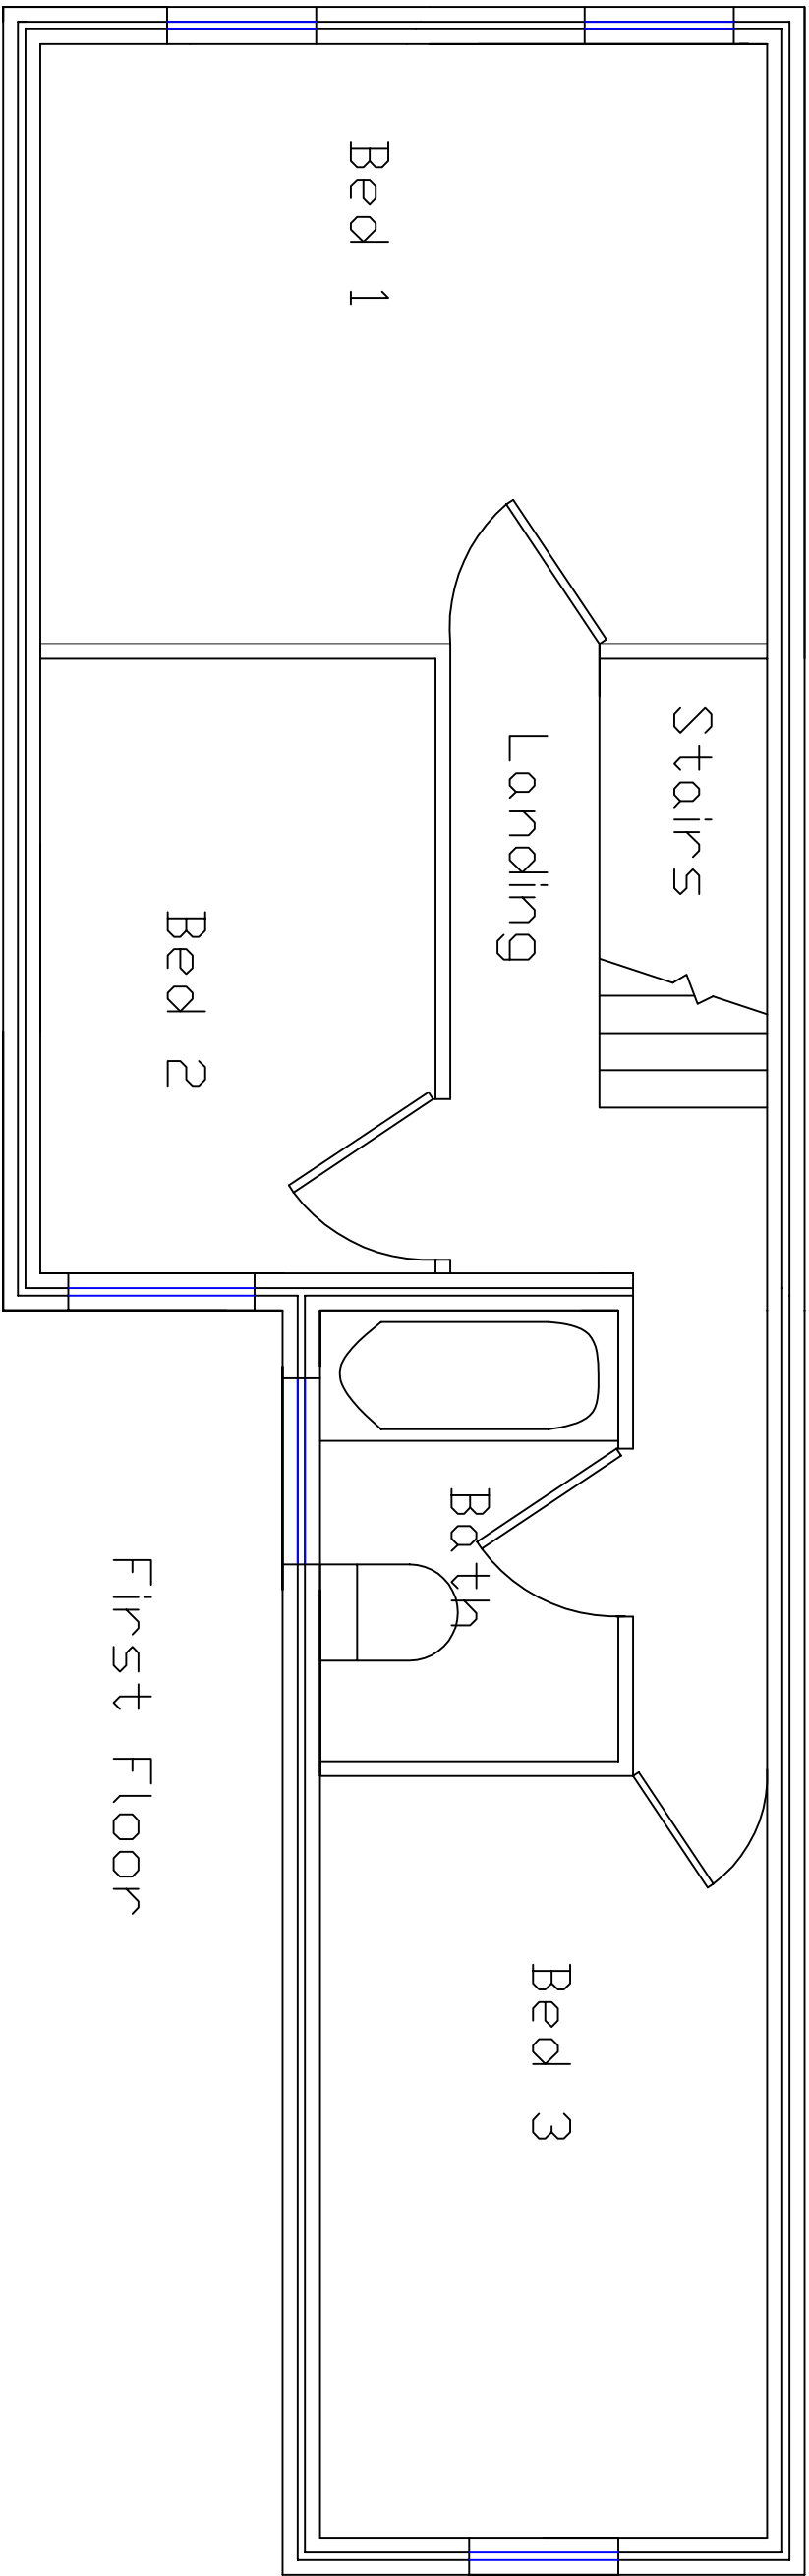

First Floor

NEW SIDE
EXTENSION:
GRANNY
ANNEXE

No.	Revision/ Issue	Date

**Tom's
AMAZING
Design's**
07919218566

35 JUBILEE RD,
WATERLOOVILLE,
PO7 7RD-
EXISTING FLOOR
PLANS

EX-001

20th June 2015

NOT TO SCALE