


PROPOSED ALTERATIONS AND ADDITIONS THE RETREAT, CROFT LANE, HAYLING ISLAND, HANTS. FOR MR M. COOPER.

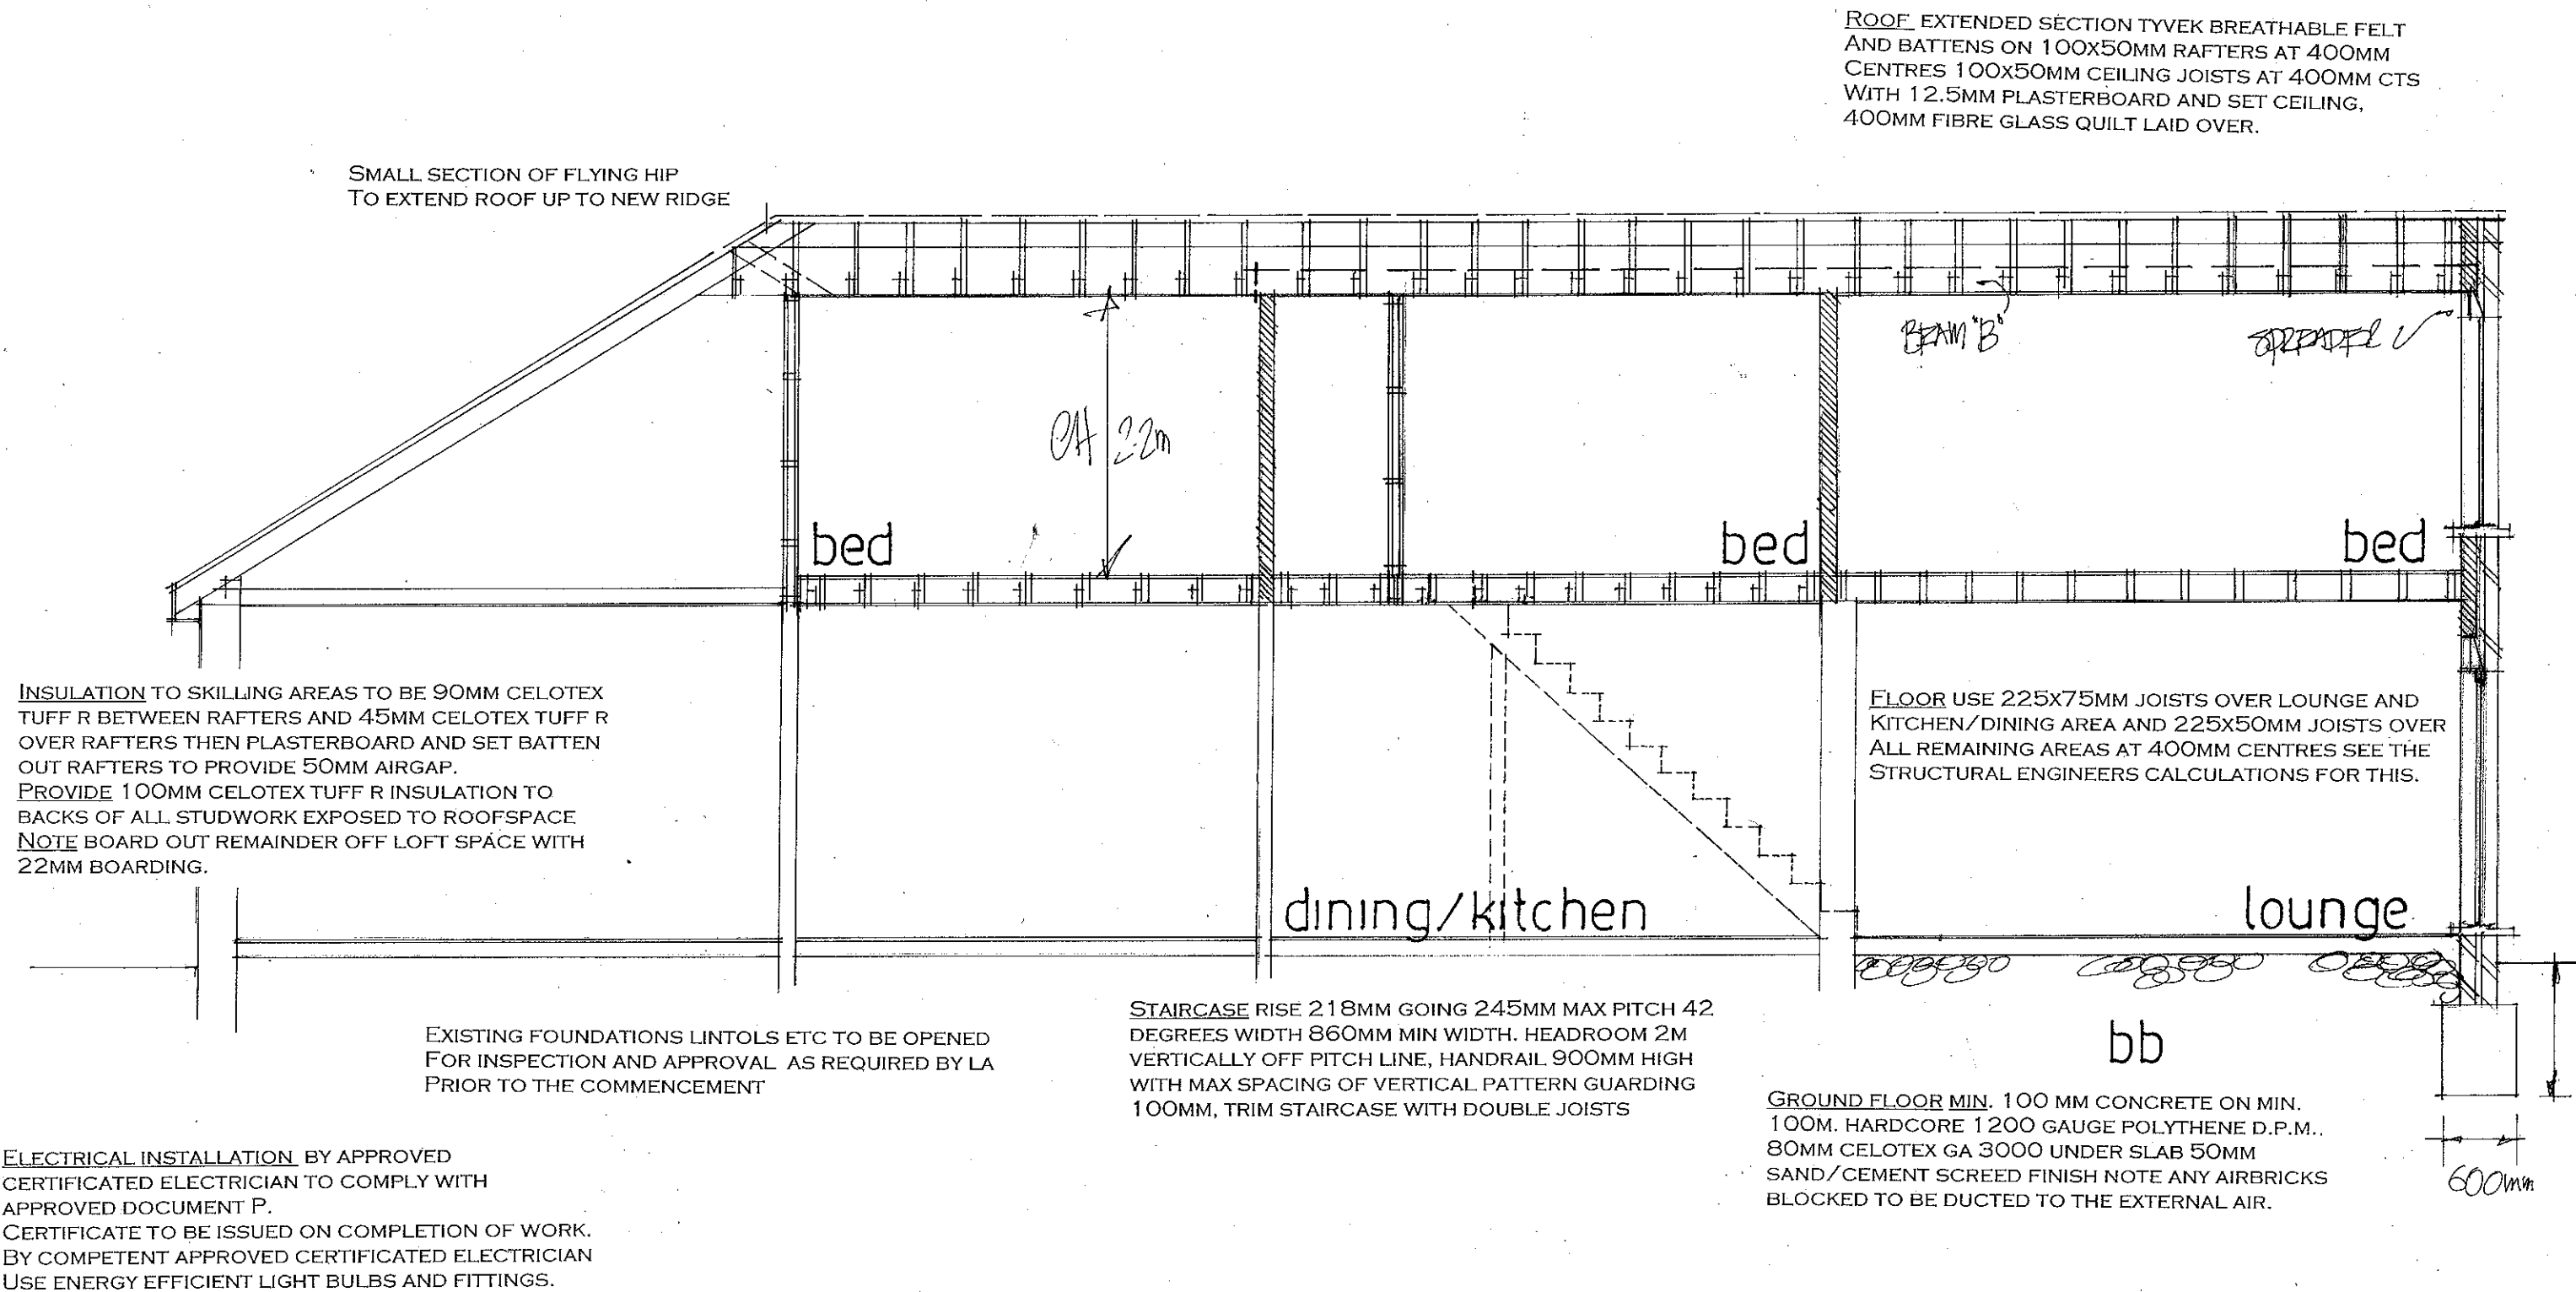

date may 2013
scale 1:50

SECTION DRAWING

PETER J. WALKER MRICS
CHARTERED SURVEYOR
182 SEAFRONT, HAYLING ISLAND, HANTS
PO11 9 AN