


NOTES:
This drawing has been produced solely for PLANNING/DESIGN.
Do not Scale from this Drawing except for planning purposes.
This drawing is the copyright of MF Designs Ltd.

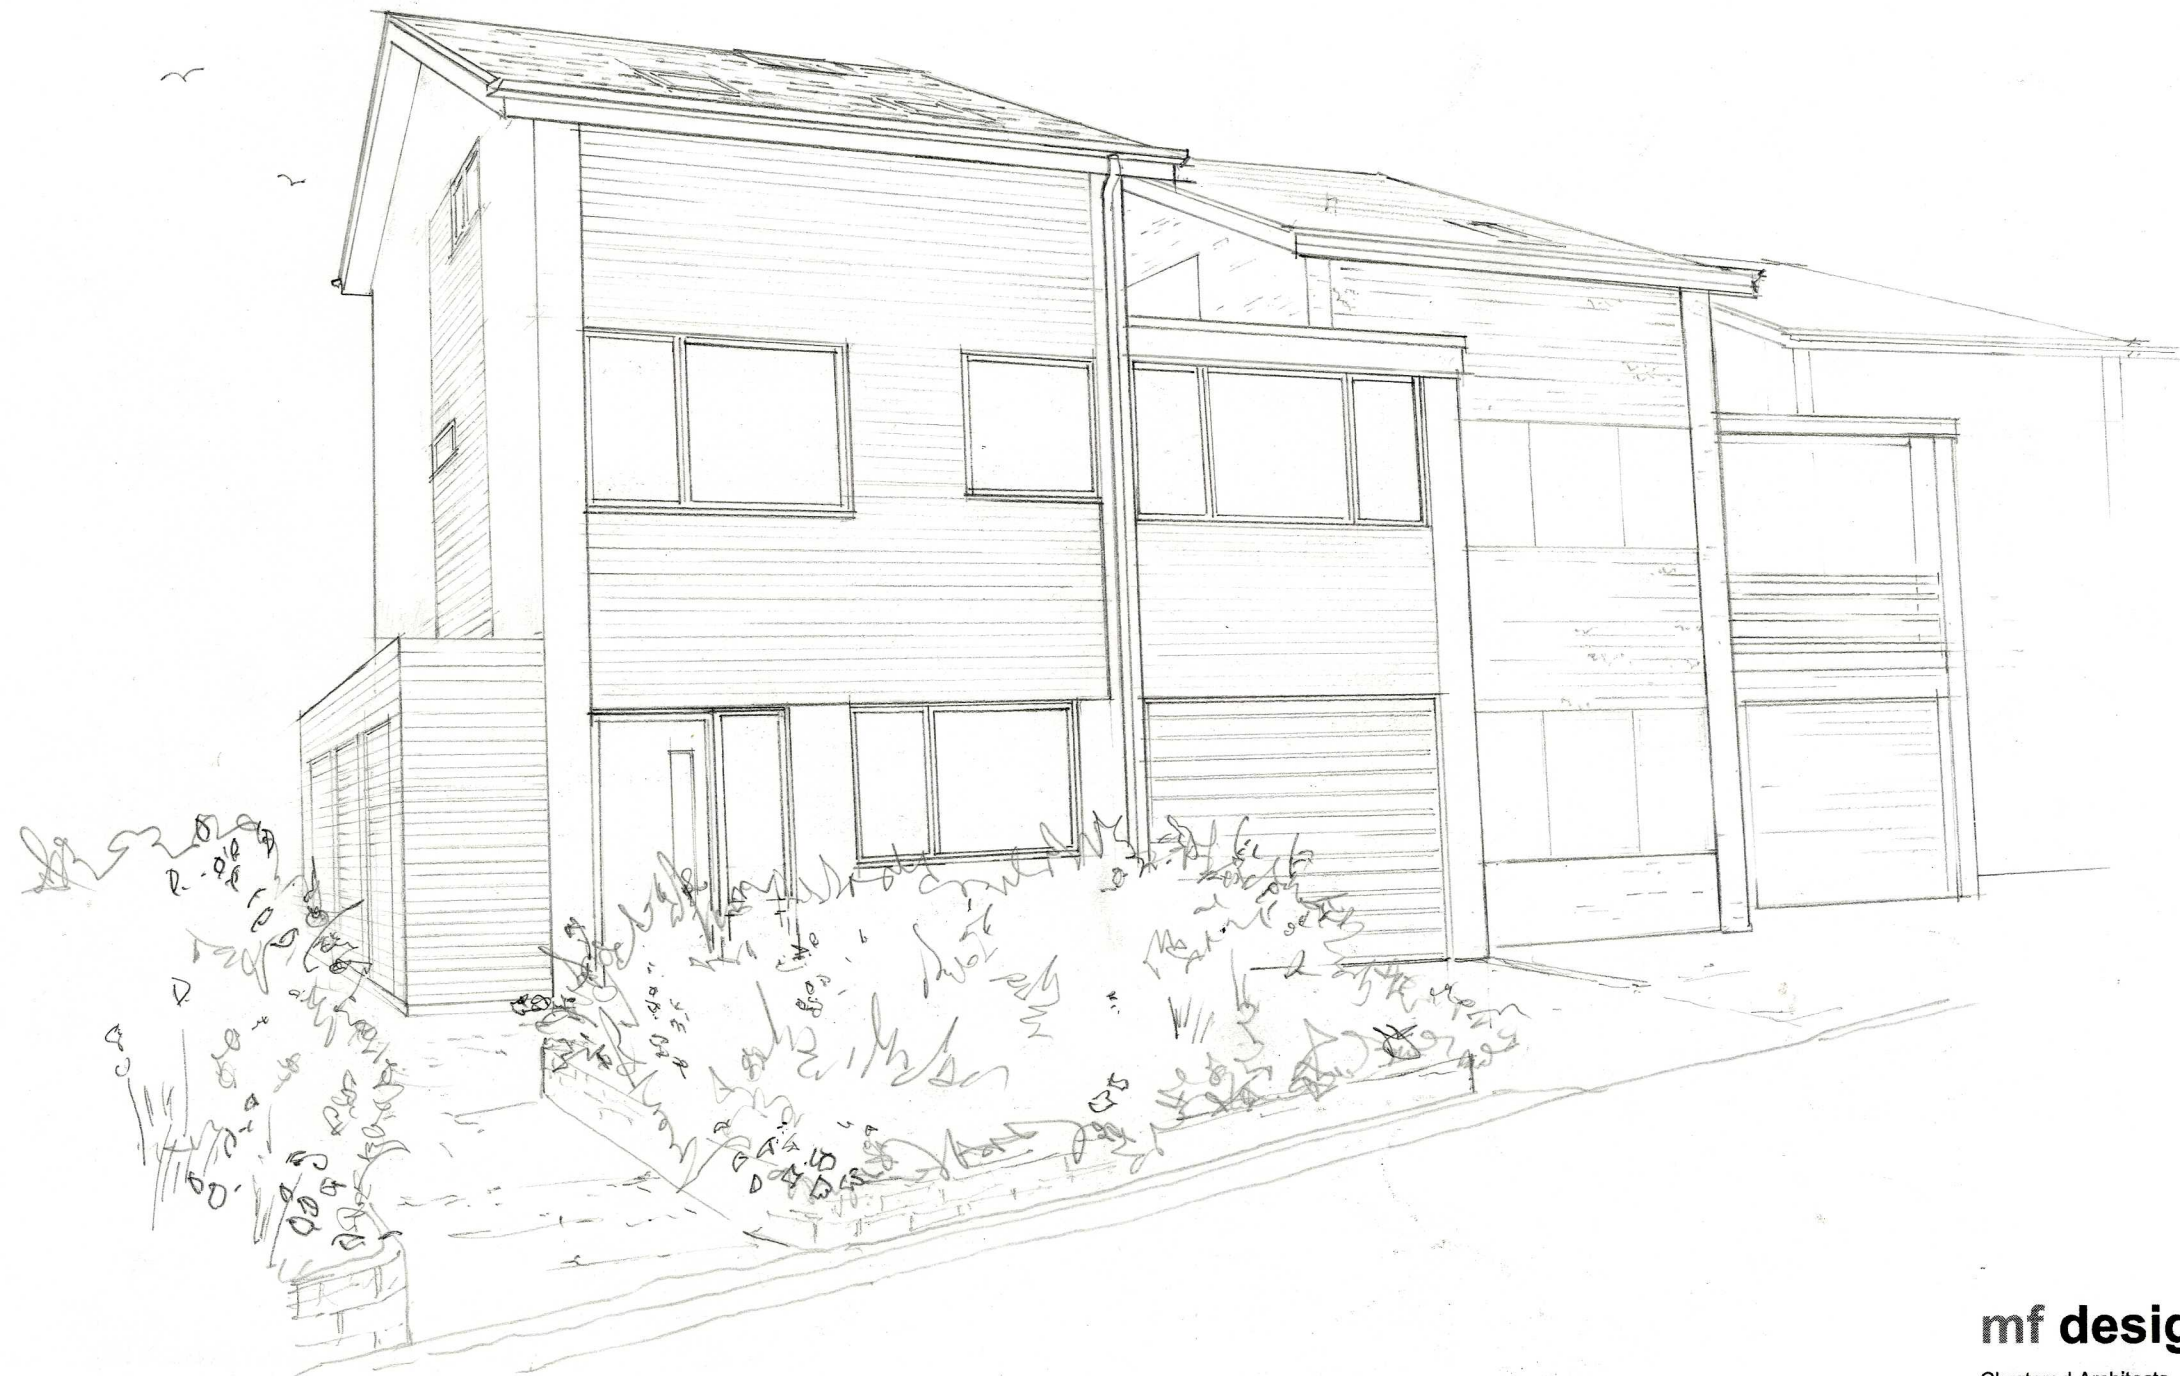

PERSPECTIVE SKETCH
52 King Street, Emsworth. PO10 7AZ

mf designs ltd



Chartered Architects

52 King Street • Emsworth • Hampshire • PO10 7AZ

T 01243 377766

Director: Martin Farrer RIBA • Co Registration No.4507379

e admin@mfdesigns.org.uk

Date: March 2013

Job No: 3067

Scale: NTS

Drg No: P04