

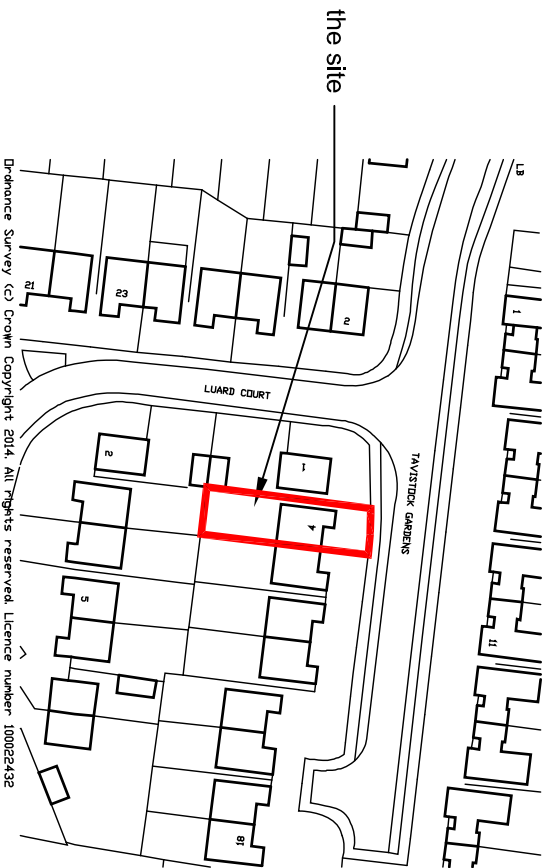


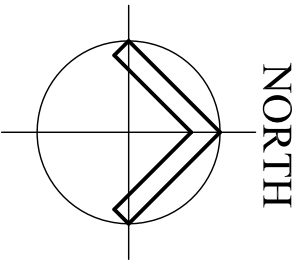

LOCATION PLAN
SCALE 1:1250

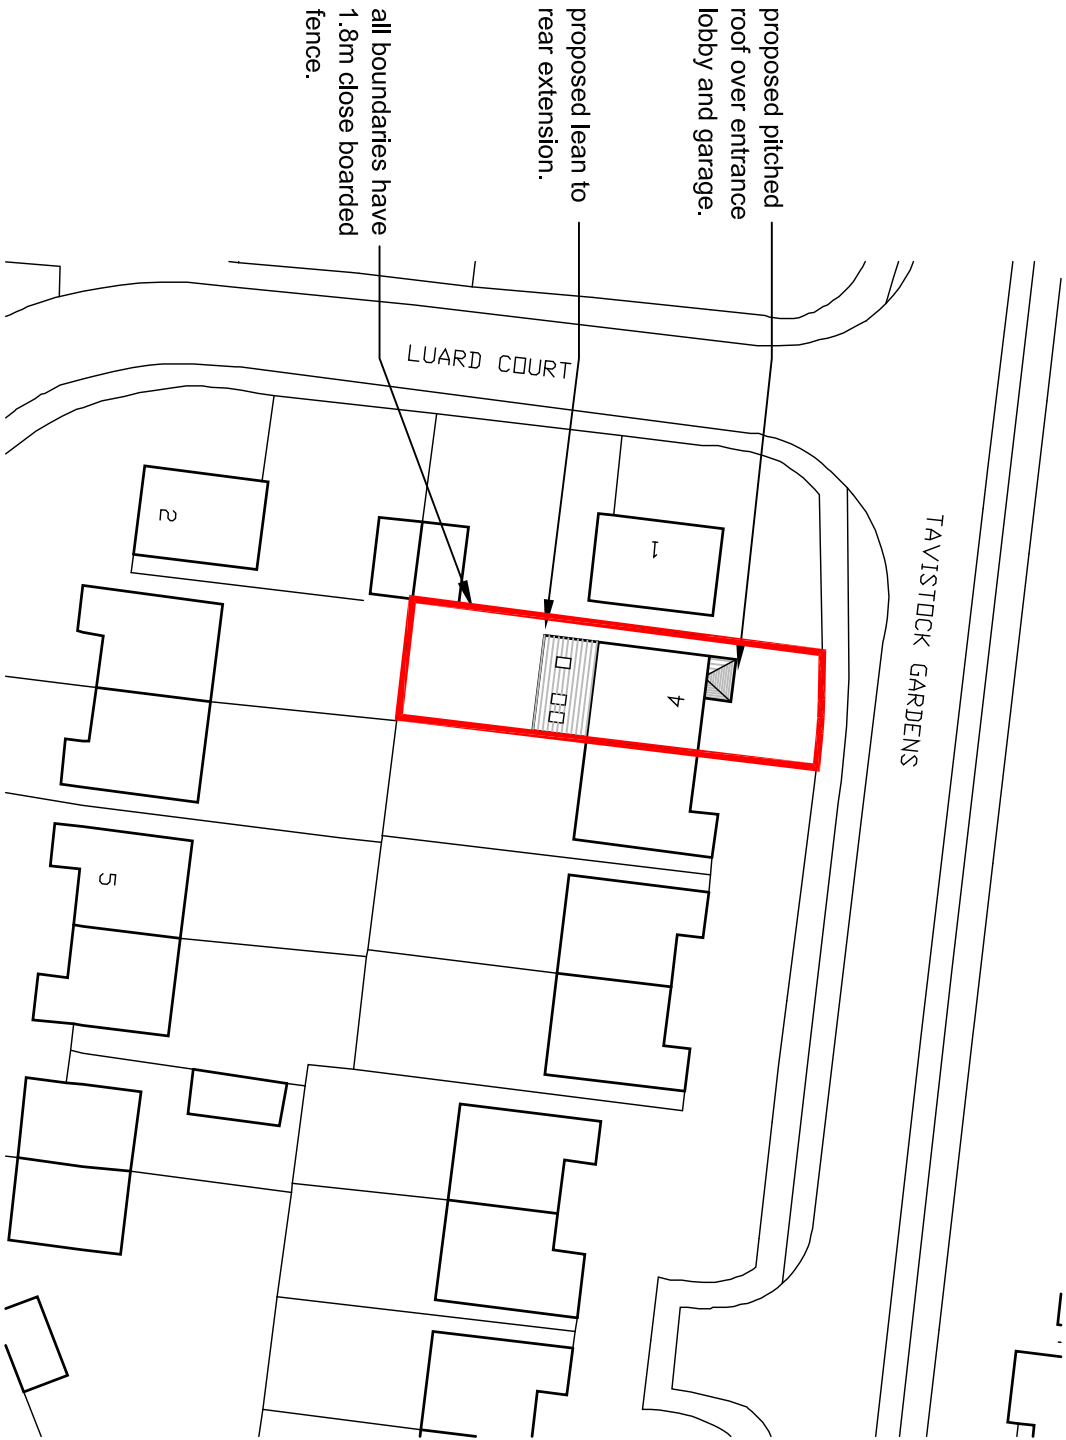

BLOCK PLAN
SCALE 1:500

Note:
Do not Scale from this Drawing (except for planning approval).
All dimensions are in millimetres and to be checked on site.
All Dimensions relating to subcontractors or suppliers work
must be checked and agreed between the main contractor and
the sub-contractors and suppliers.

DRAWING TITLE
PLANNING APPLICATION -
LOCATION & BLOCK PLANS

DATE		SCALE	
Jan 2014		1:50 @ A3	
DRAWN	CHECKED	DRAWING REF	REV
gp	-	13055 PL102	-

CLIENT
Mr & Mrs Treagust, 4 Tavistock Gardens, Warlington, Hants, PO9 2TL.

Gavin Page BA(hons)
tel. 07747 011252
email. gavin.page77@gmail.com

grp architectural design