


SCALING AND DIMENSIONS:
** CONTRACTORS MUST NOT SCALE FROM THIS DRAWING **
PLANNING DEPARTMENTS MAY SCALE FROM THE DRAWING FOR PLANNING PURPOSES. THE CONTRACTOR SHALL BE RESPONSIBLE FOR THE SCALE OF THE DRAWING. ALL DIMENSIONS SHALL BE CHECKED TO THE COMMENCEMENT OF ANY WORK. Notify designer of any discrepancies before ordering materials.

Number 26 is an existing 3 bedroom house which will be repaired and extended as shown on the attached drawings.

Existing area = 90.7 m2
Extension area = 67.1 m2
TOTAL AREA = 157.8 m2

SITE AREAS
PLOT for 26 = 397.4 0sq. metres
Shared drive = 17.60sq. metres

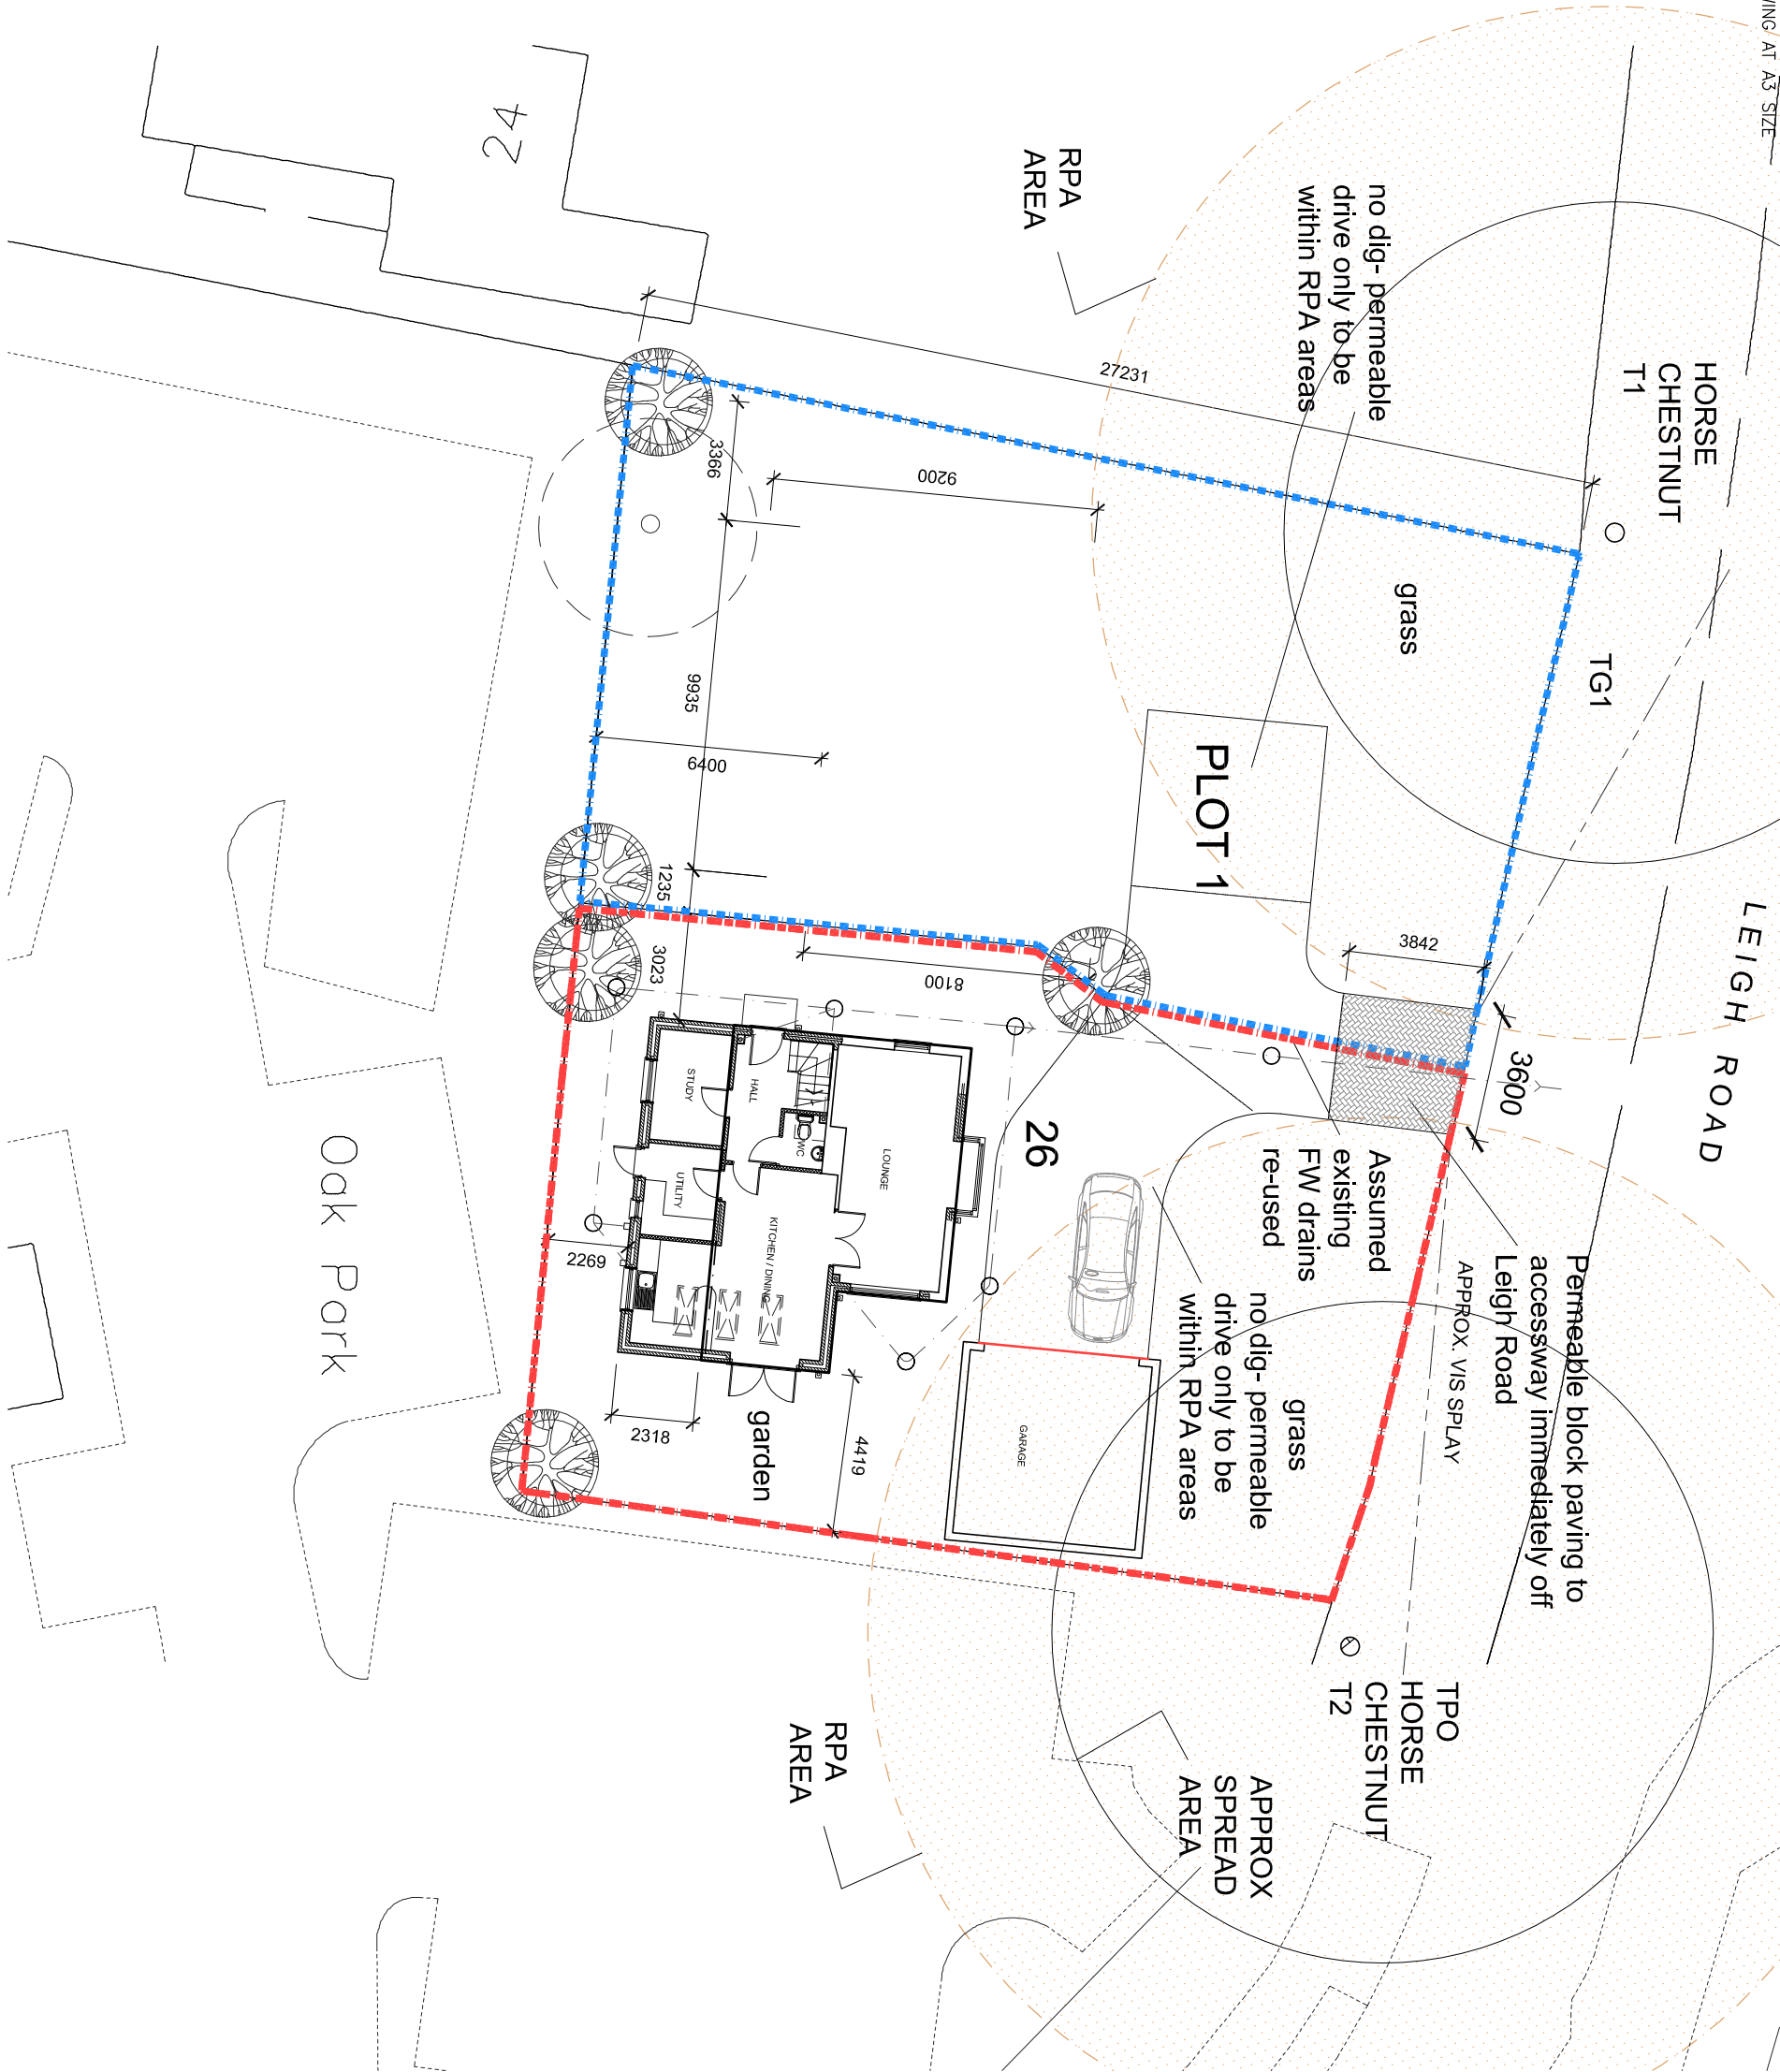

e-mail to : nicholsonsdn@talktalk.net

Building Design - Fine Art & Design - Computer Graphics - Animation

Paul Nicholson

D e s i g n

36 Nichol Place, Colford St. Luke, Somerset TA4 1JD - Tel: 01823 619 090

Rev.	Details	Date
A	Drive access off Leigh Road amended	22/4/14

Client :	Mr. M. Patterson
Project:	Site at Leigh Road, Havant

Title :	Proposed Layout - Alterations to Existing House 26 Leigh Road
Scale	1:200
Date	February 2014
Drawn by	pn
Checked by	pn
Revision :	A

