




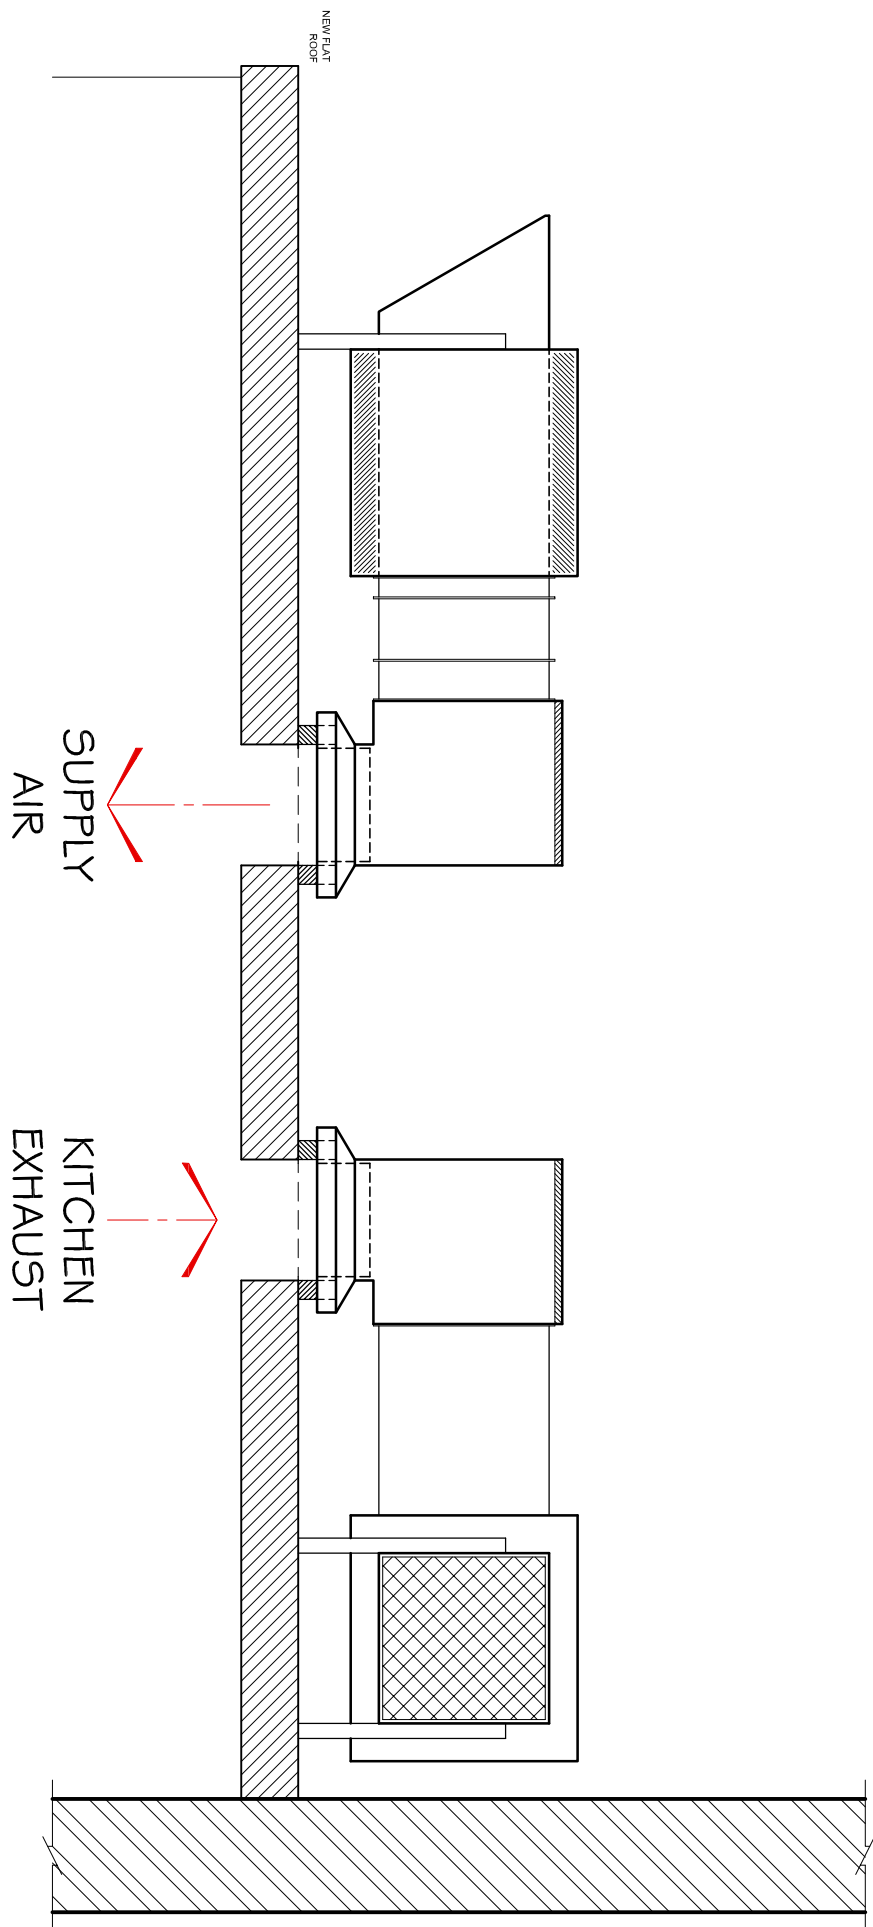

ELEVATION A

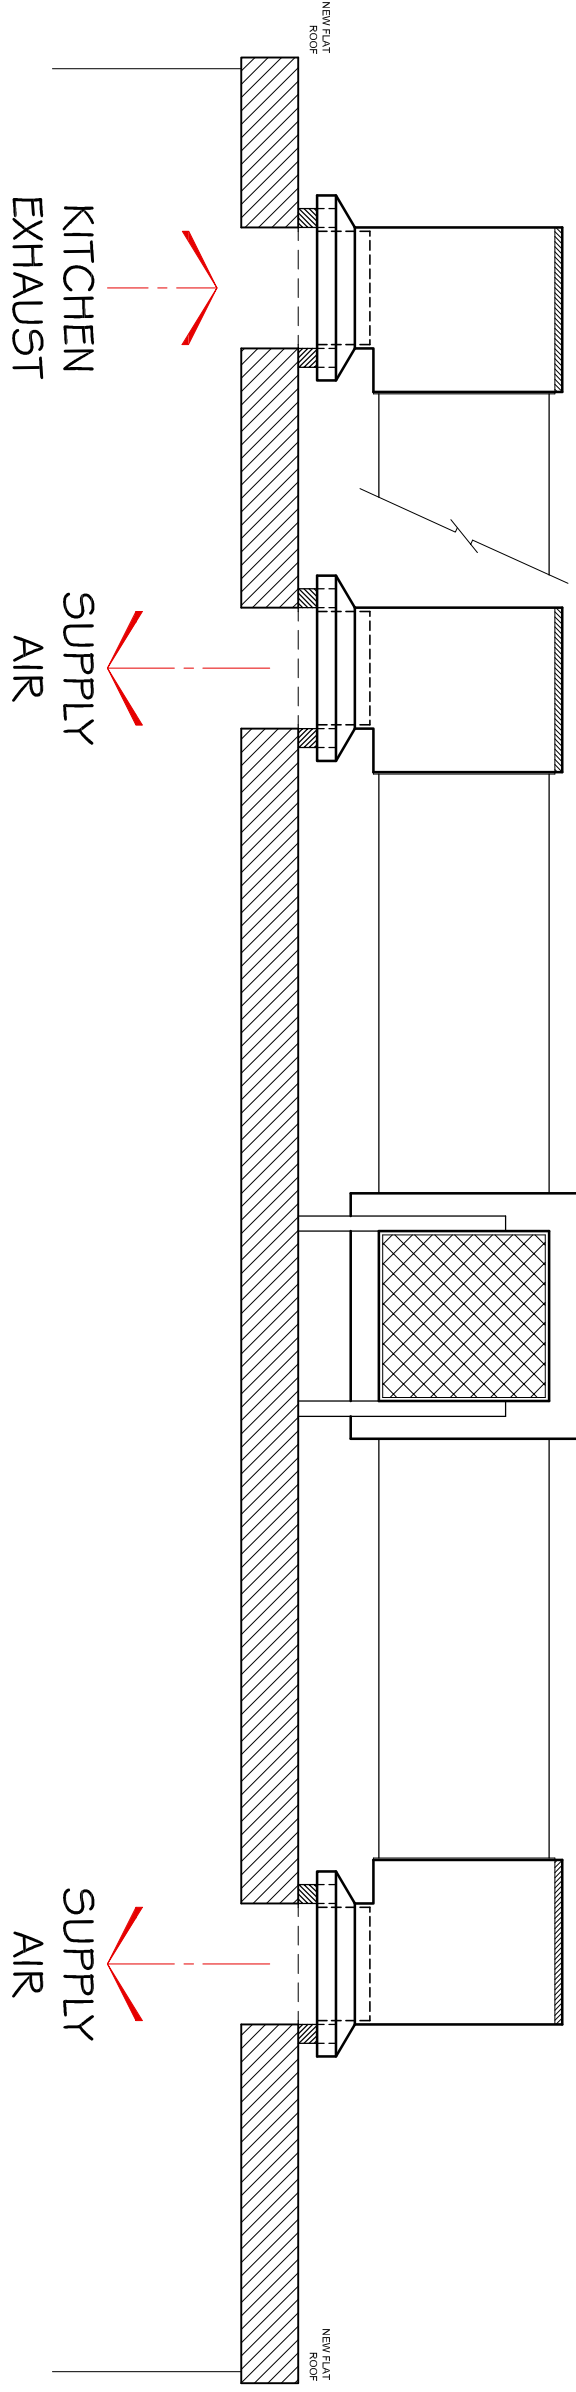

ELEVATION B

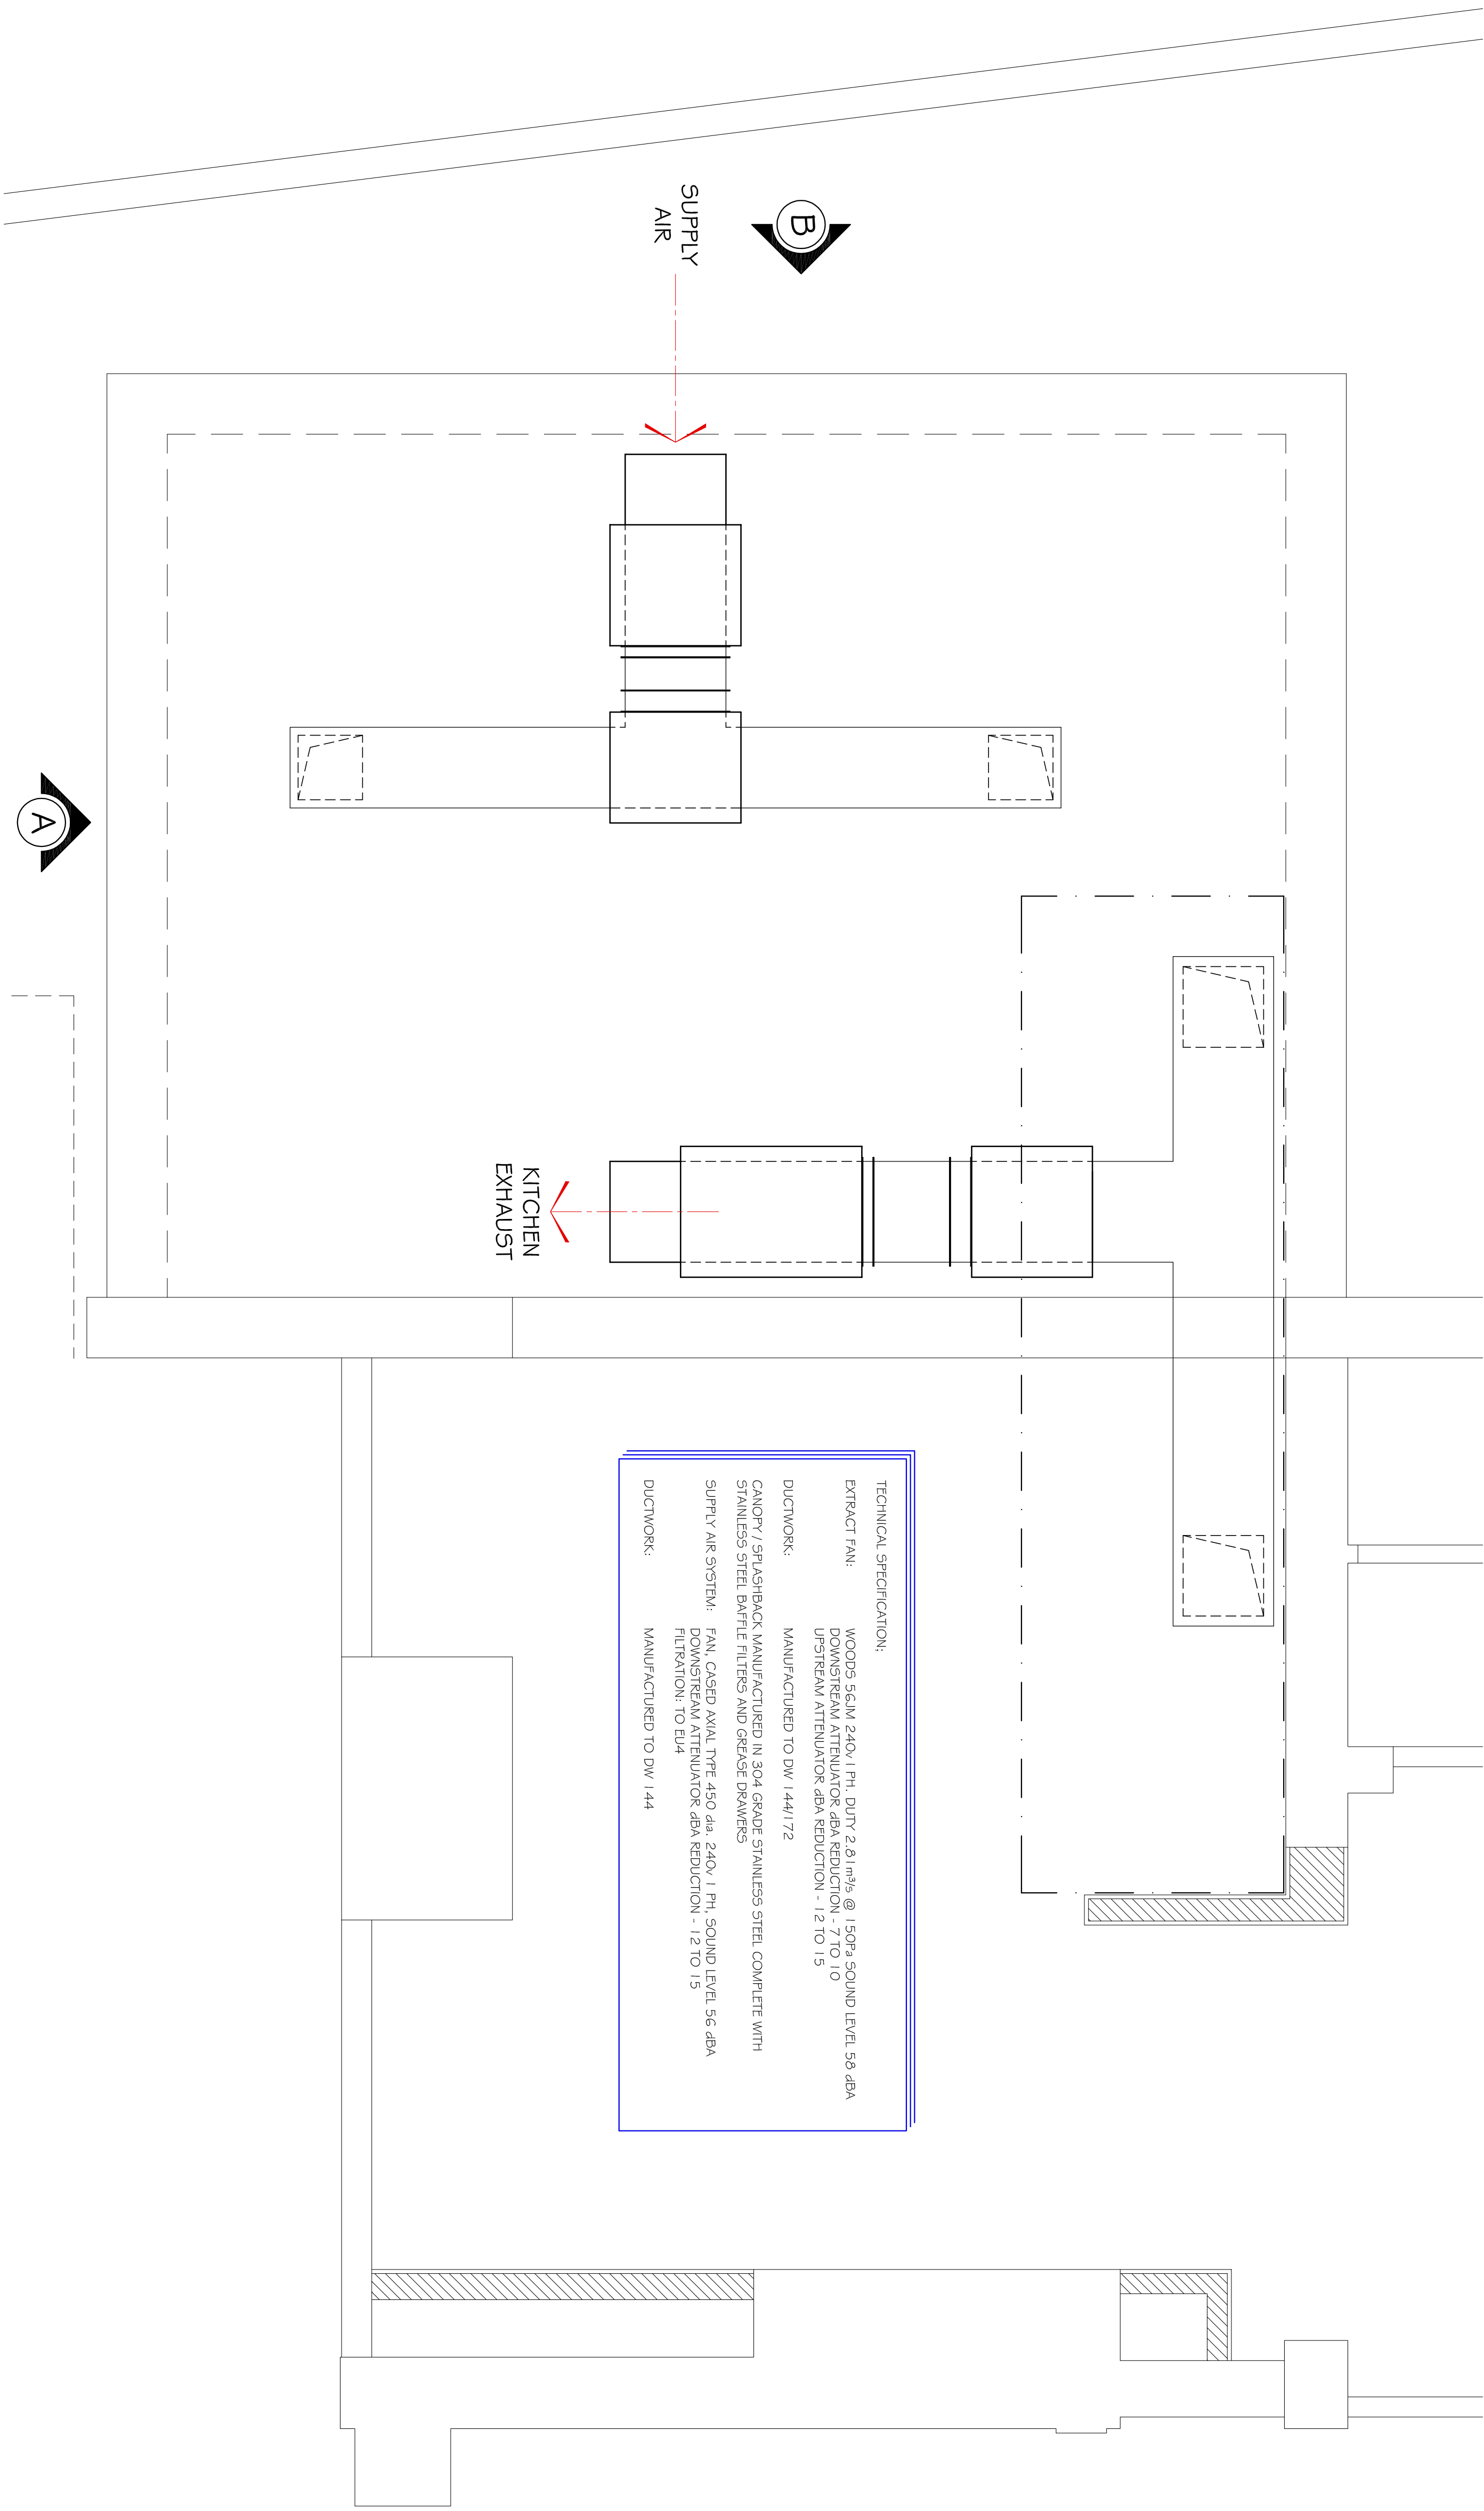

TECHNICAL SPECIFICATION:
EXTRACT FAN: WOODS 5GJM 240V / 1 PH, DUTY 2.8 m³/s @ 150Pa SOUND LEVEL 58 dBA
DOWNSTREAM ATTENUATOR dBA REDUCTION - 7 TO 10
UPSTREAM ATTENUATOR dBA REDUCTION - 12 TO 15
DUCTWORK: MANUFACTURED TO DW 1/44/172
CANOPY / SPASHBACK MANUFACTURED IN 304 GRADE STAINLESS STEEL COMPLETE WITH
STAINLESS STEEL BATTLE FILTERS AND GREASE DRAWERS
SUPPLY AIR SYSTEM: FAN, CASED AXIAL TYPE 450 dia, 240V / 1 PH, SOUND LEVEL 56 dBA
DOWNSTREAM ATTENUATOR dBA REDUCTION - 12 TO 15
FILTRATION: TO EU4
DUCTWORK: MANUFACTURED TO DW 1/44

'PROVISIONAL'
FOR
DISCUSSION
PURPOSES
ONLY

REVISION: DATE: DETAILS:

Catering Systems
To The Chefs
Boyle Place Farm
East Sussex, BN8 5SD
Telephone : +44(0) 1223 815 991
Mobile : +44(0) 7789 726800
Email: info@cateringsystems.co.uk

CLIENT: THE WHEELWRIGHTS ARMS
HAVANT
PO9 2SN
TITLE: PRELIMINARY LAYOUT OF
EXTRACTION SYSTEM

DRAWN BY: GW
DATE: 26 March 2014
SCALE: 1:20 @ A1
DRAWING NUMBER: CSL - UACI - WW - CANOPY - 02