


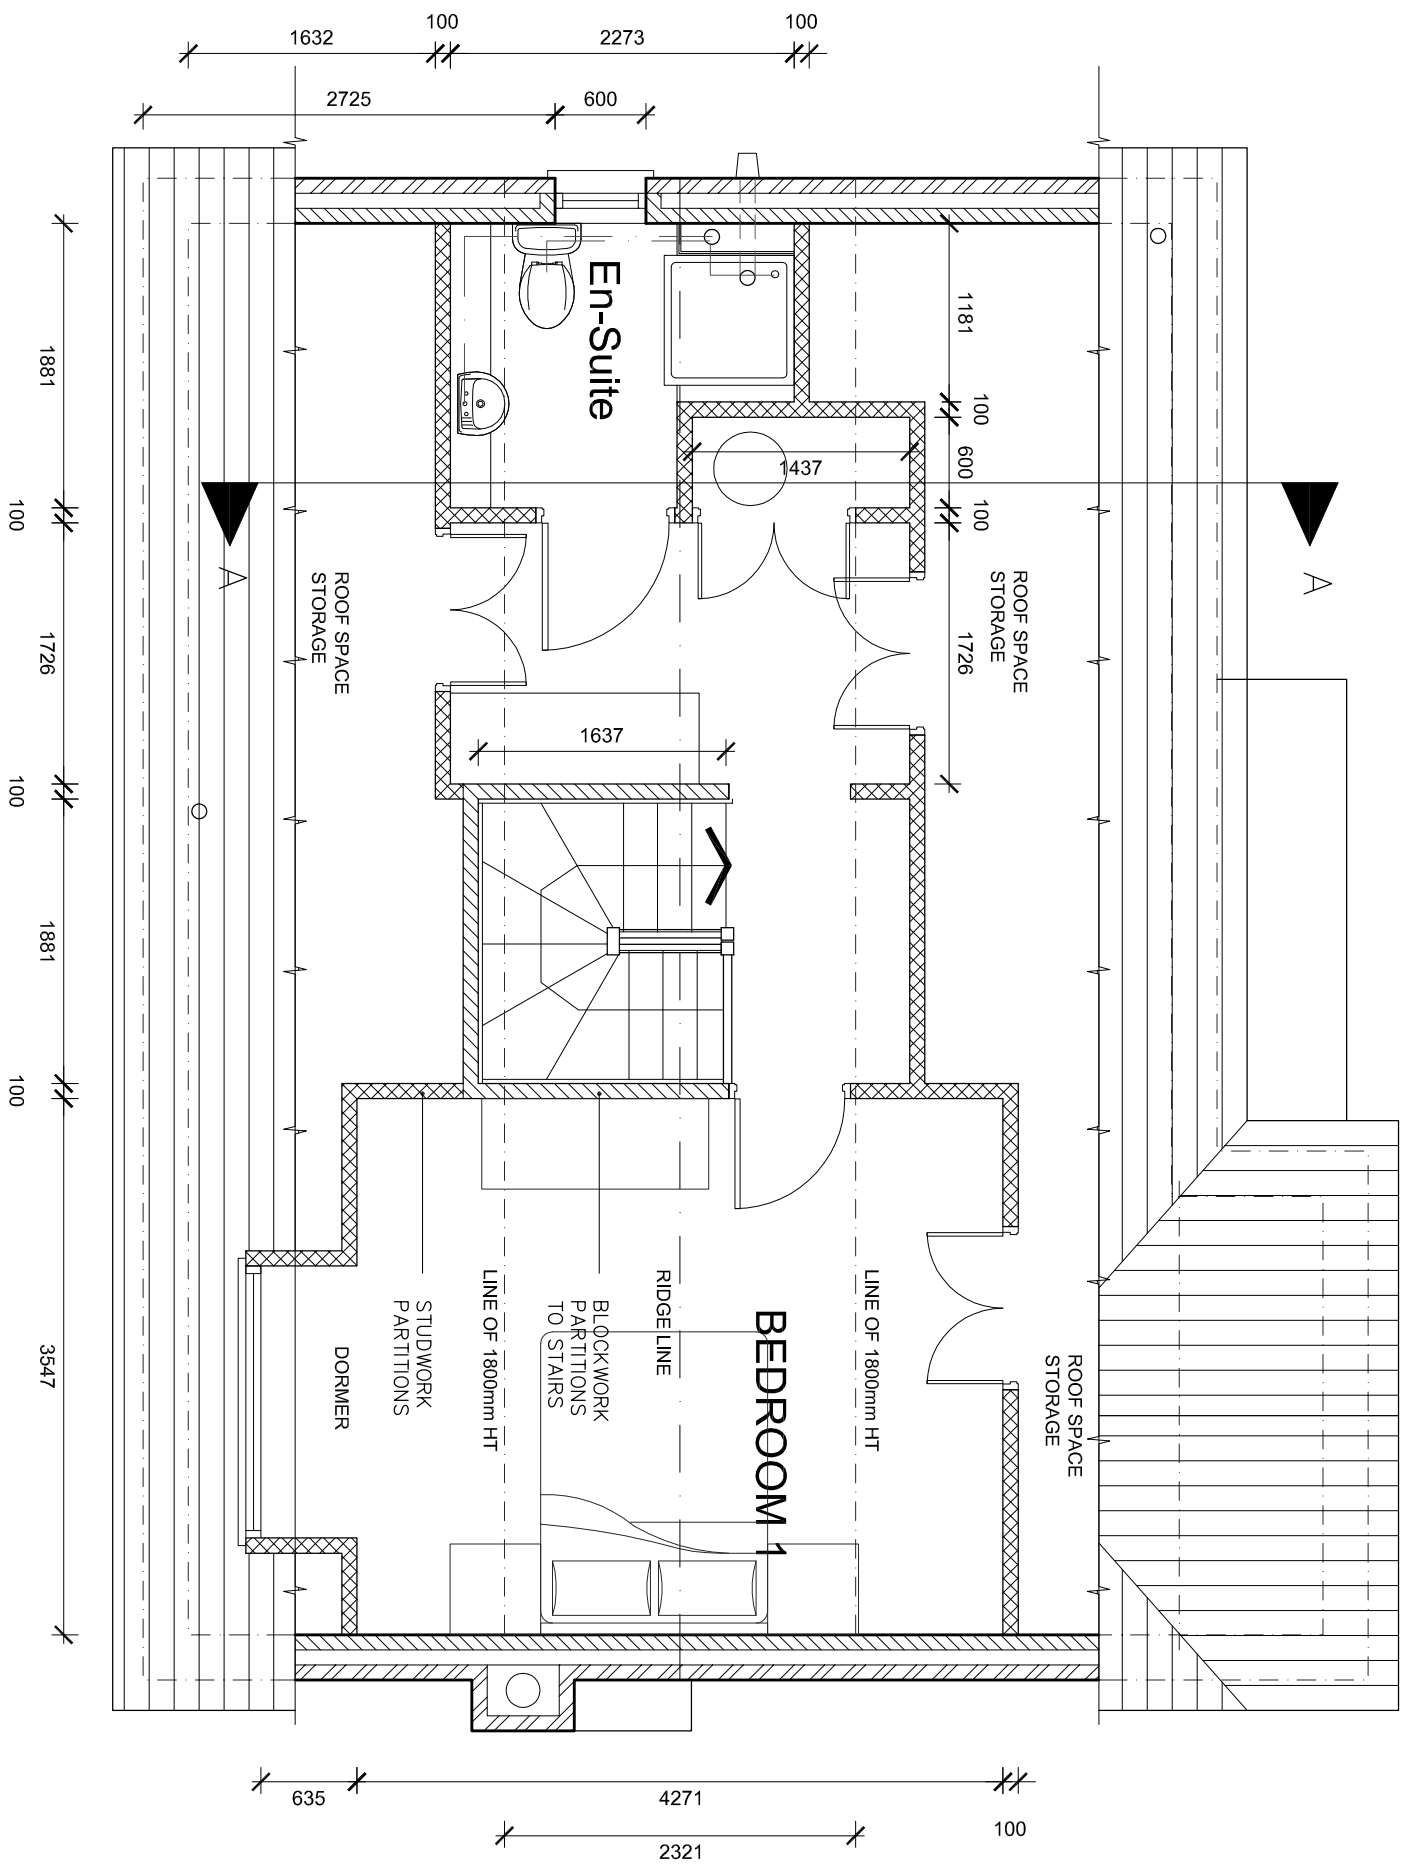

e-mail to : nicholsondsn@talktalk.net
Building Design - Fine Art & Design - Computer Graphics - Animation

Building Design - Fine Art & Design - Computer Graphics - Animation

Paul Nicholson

Design

36 Nichol Place, Cotford St. Luke, Somerset TA4 1JD - tel: 01823 619 090

Rev.	Details	Date
------	---------	------

Client : **Mr. M. Patterson**

Project: Leigh Road

Title : 4 Bed Detached
171.6m2 -
SECOND FLOOR
PLAN

Scale	1:50	Drawing no.	0214 / 03
Date	Feb 2014		
Drawn by	pn		
Checked by	pn	Revision : .	

PAUL NICHOLSON
DESIGN