




Materials Schedule

Roof	- grey concrete interlocking tiles matching half round ridge and hip tiles
Walls	- orange/red facing bricks generally red features
Fascia	- white Upvc
Gutters	- black Upvc
Windows	- white Upvc
Front Door	- hardwood


HAVANT BOROUGH
COUNCIL

15 AUG 2013

RECEIVED

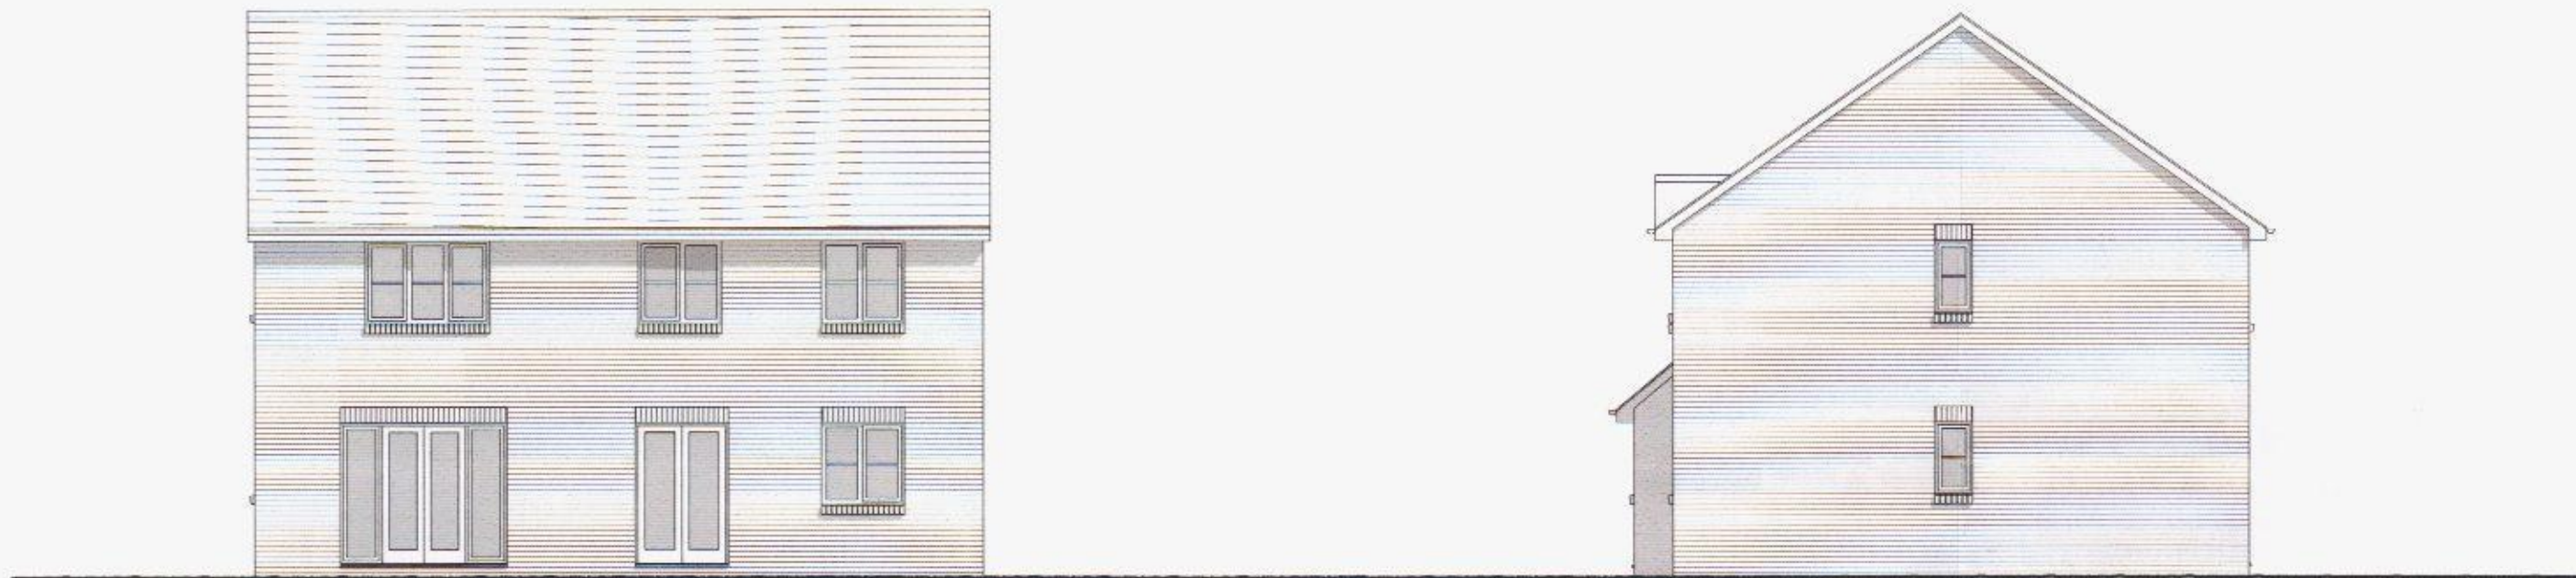

rev c	12.08.13	bricks changed to orangeread
rev b	09.05.13	material schedule added
rev a	15.03.13	affordable housing units layout amended & furniture added

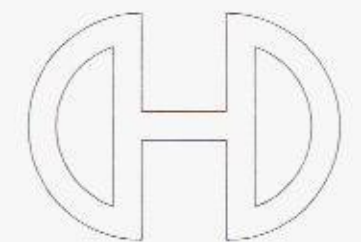

Victoria House 14 St Johns Road Hedge End Southampton Hampshire SO30 4AB
Tel 01489 773577 Fax 01489 797111 E mail sales@crayfernhomes.co.uk



All dimensions are to be checked on site prior to commencement of work
This drawing is the copyright of Crayfern Homes Limited
and may not be copied, altered or reproduced in any way without their written authority

PLOTS 30 & 31

DEVELOPMENT AT
SCRATCHFACE LANE
BEDHAMPTON
HAMPSHIRE

FOR
CRAYFERN HOMES LIMITED


SCALE: 1:100 @ A2 DATE: OCT 2012 DRAWING NO 02.12_214c

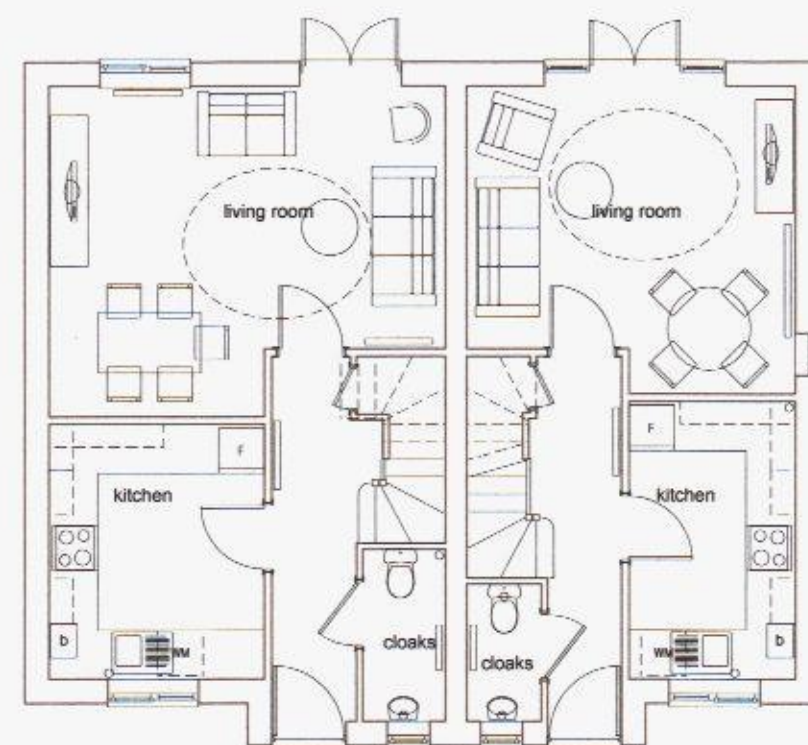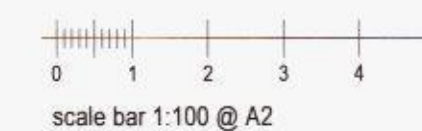

plot 30
3b house 901 ft² affordable

ground floor

plot 31
2b house 747 ft² affordable

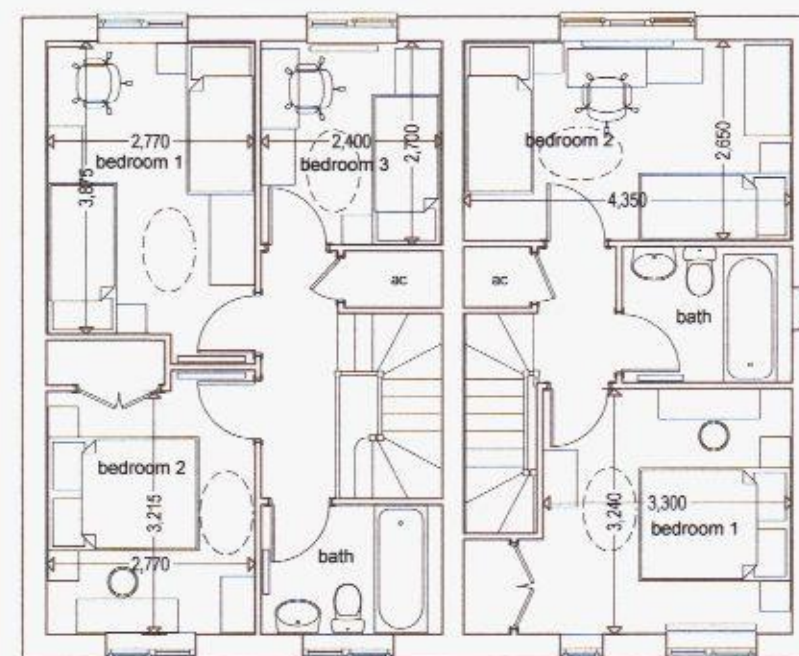

first floor