


North scene  
Scale 1:200



North scene (Landscape omitted)  
Scale 1:200

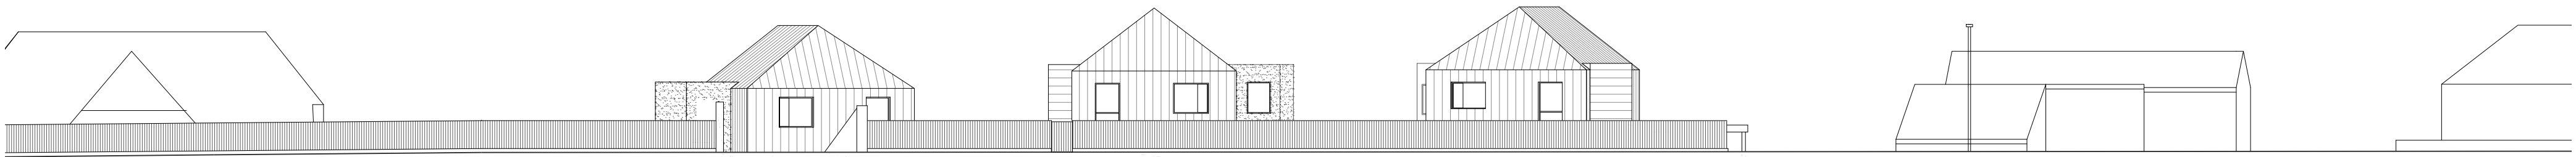

South scene  
Scale 1:200


CLIENT: Portsdown Hill Ltd  
PROJECT: Residential Development  
DRAWING TITLE: North + South scenes

DRAWN BY: NH  
DATE: Apr 14  
DRAWING NO: PO53 - 2.10C



**randell design group**  
more than architecture  
the studio, 2 blackboy lane fishbourne PO18 8BE +44(0)1243 214204  
mail@randelldesigngroup.com www.randelldesigngroup.com

NOTES:  
This drawing is copyright and shall not be reproduced nor used for any other purpose without the written permission of the architects. This drawing must be read in conjunction with all other related drawings and documentation.

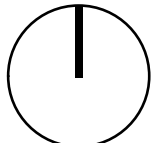

©more than architecture