

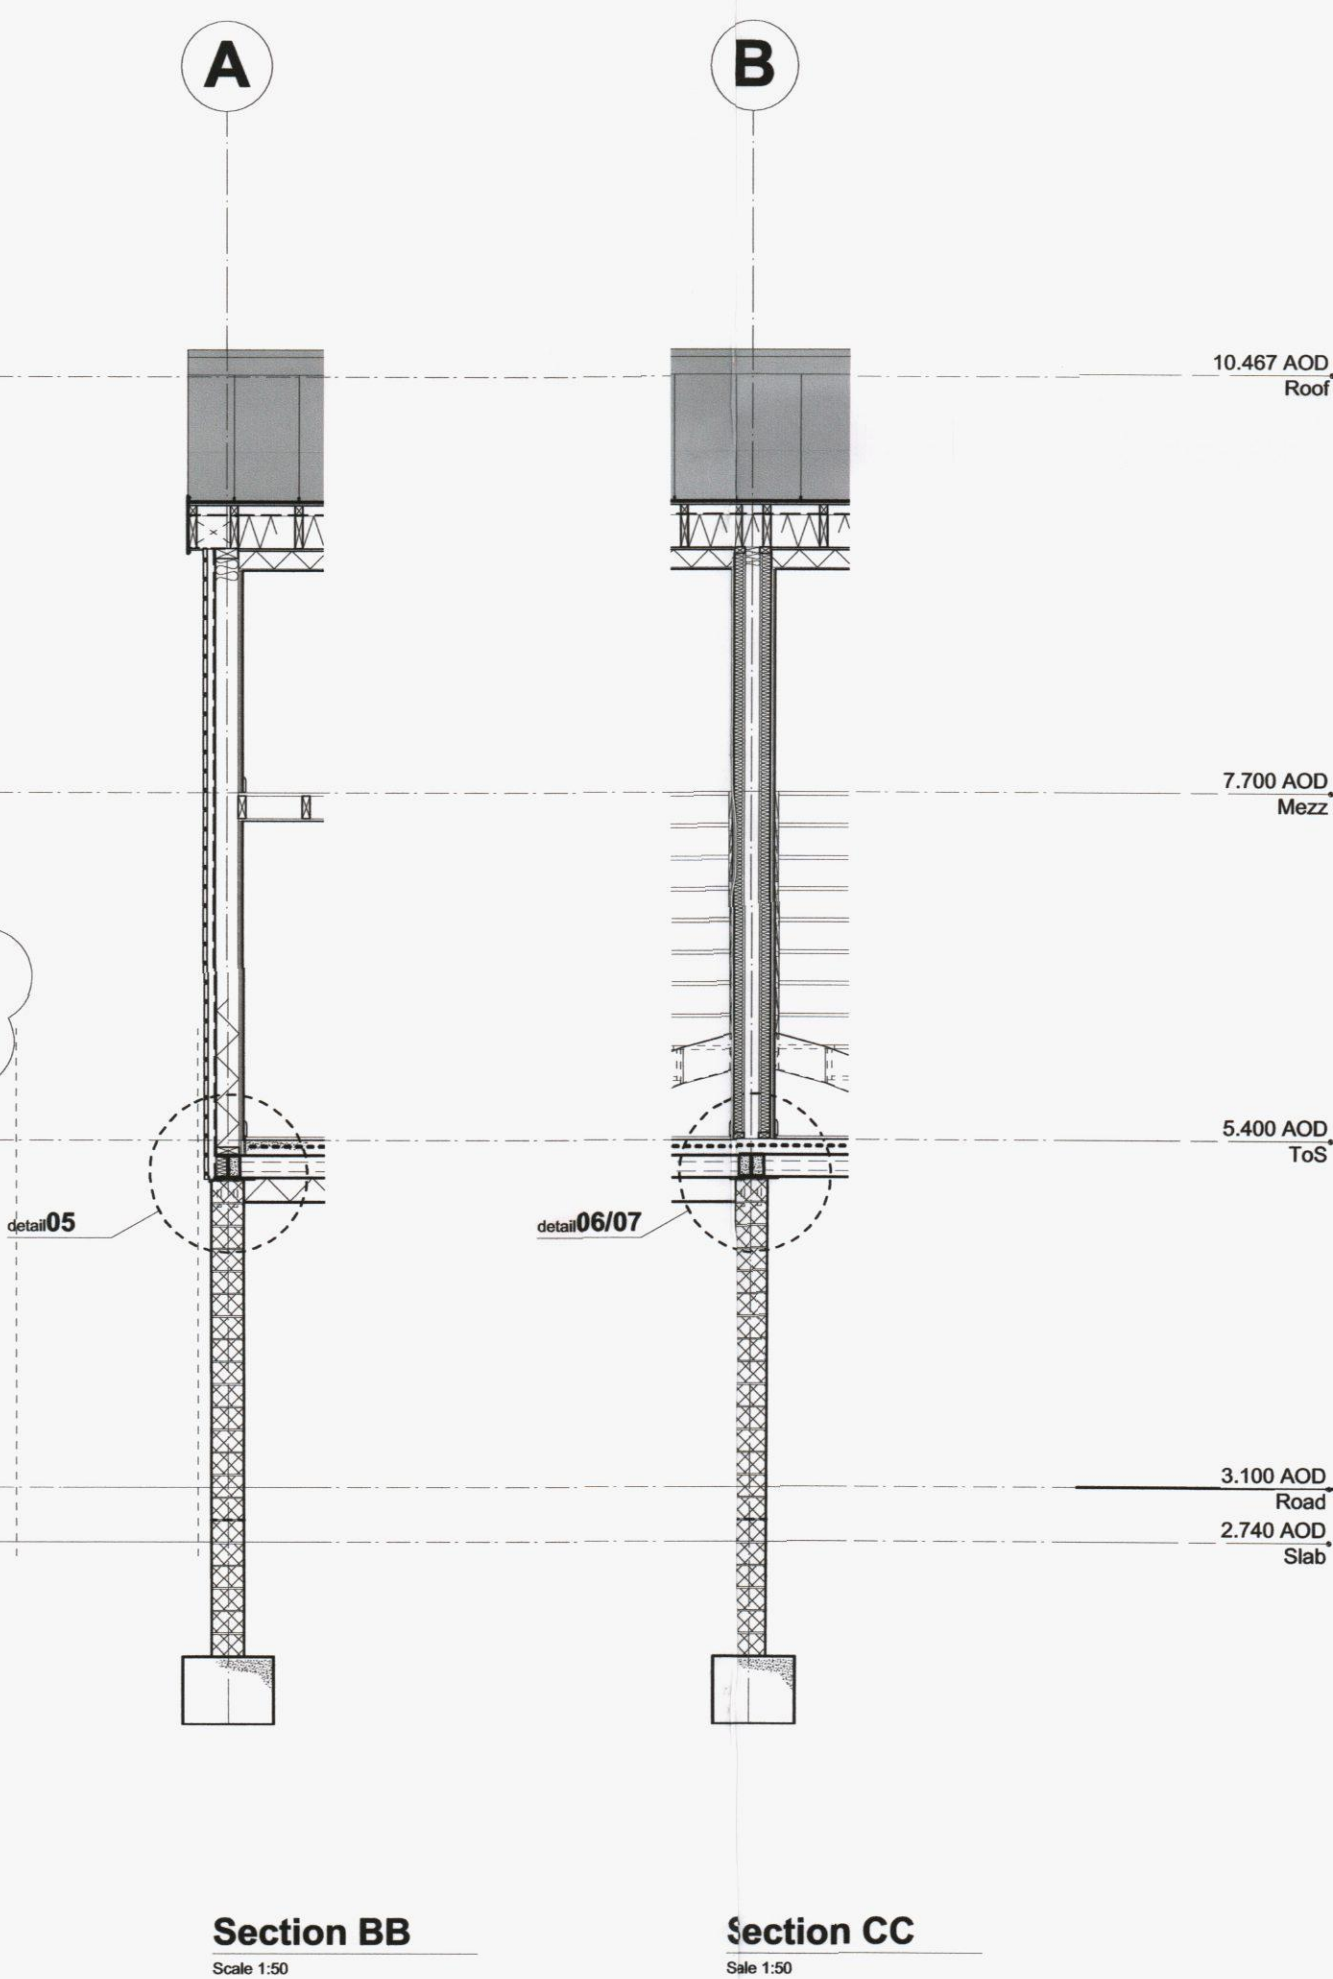
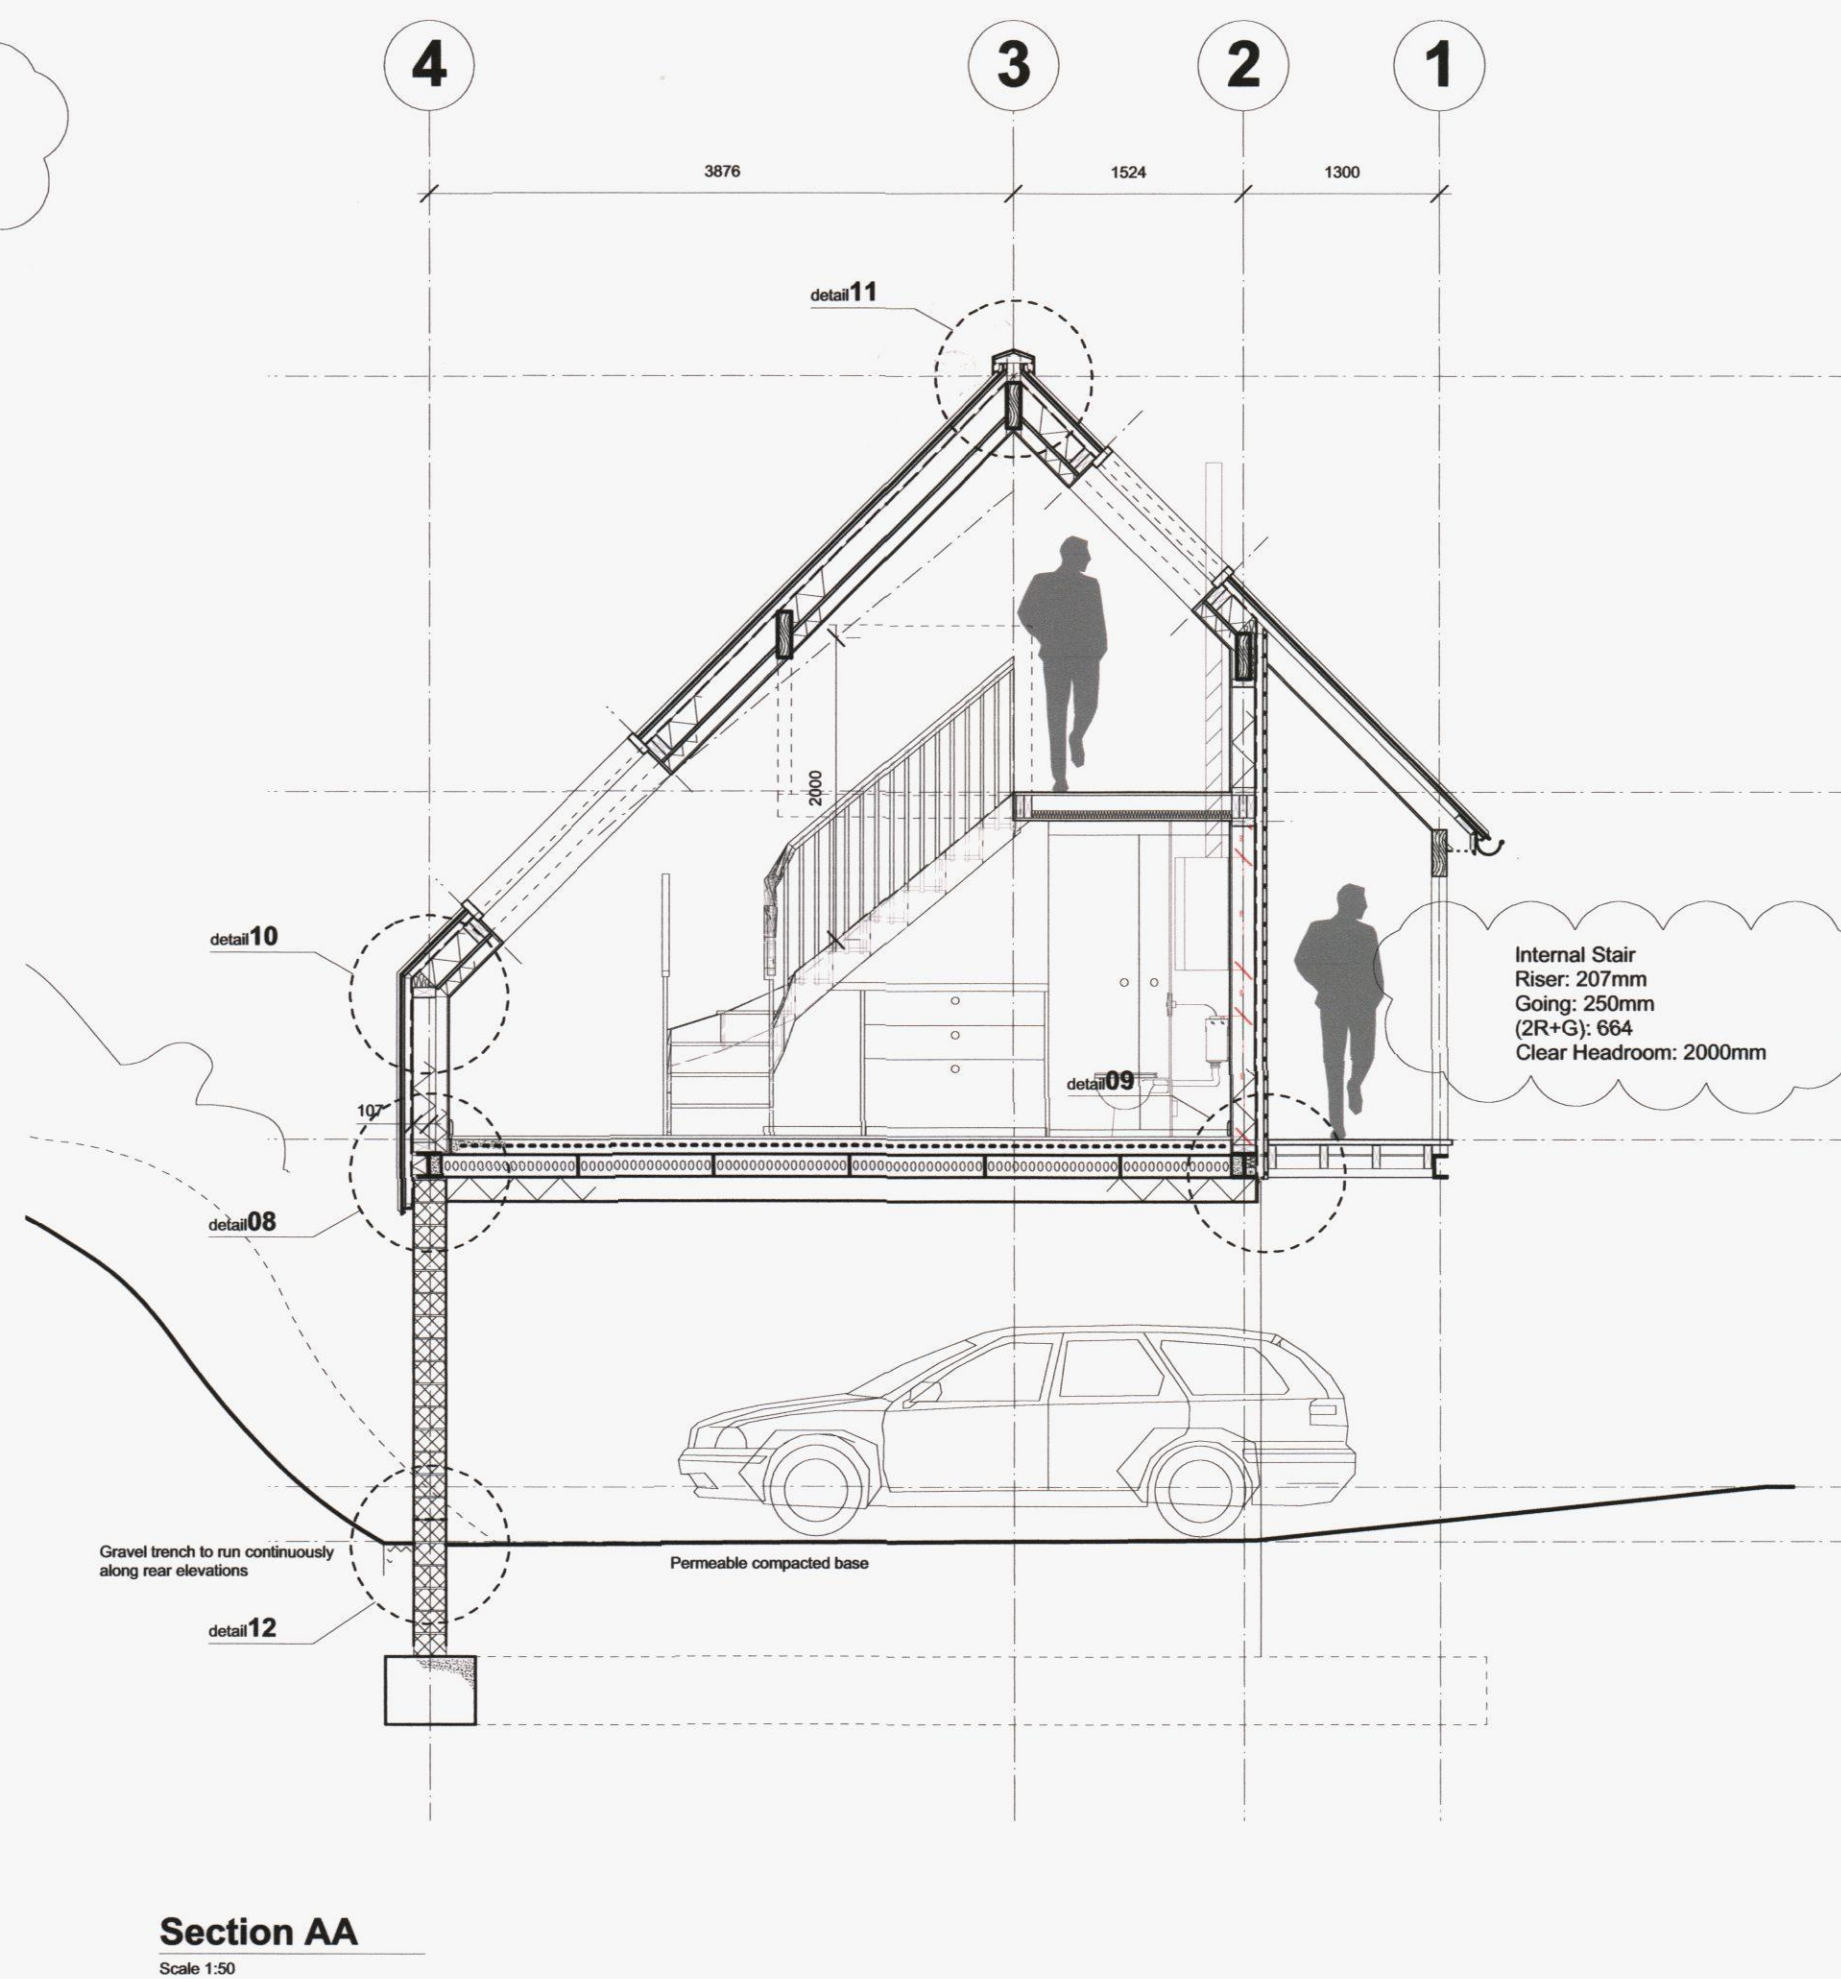
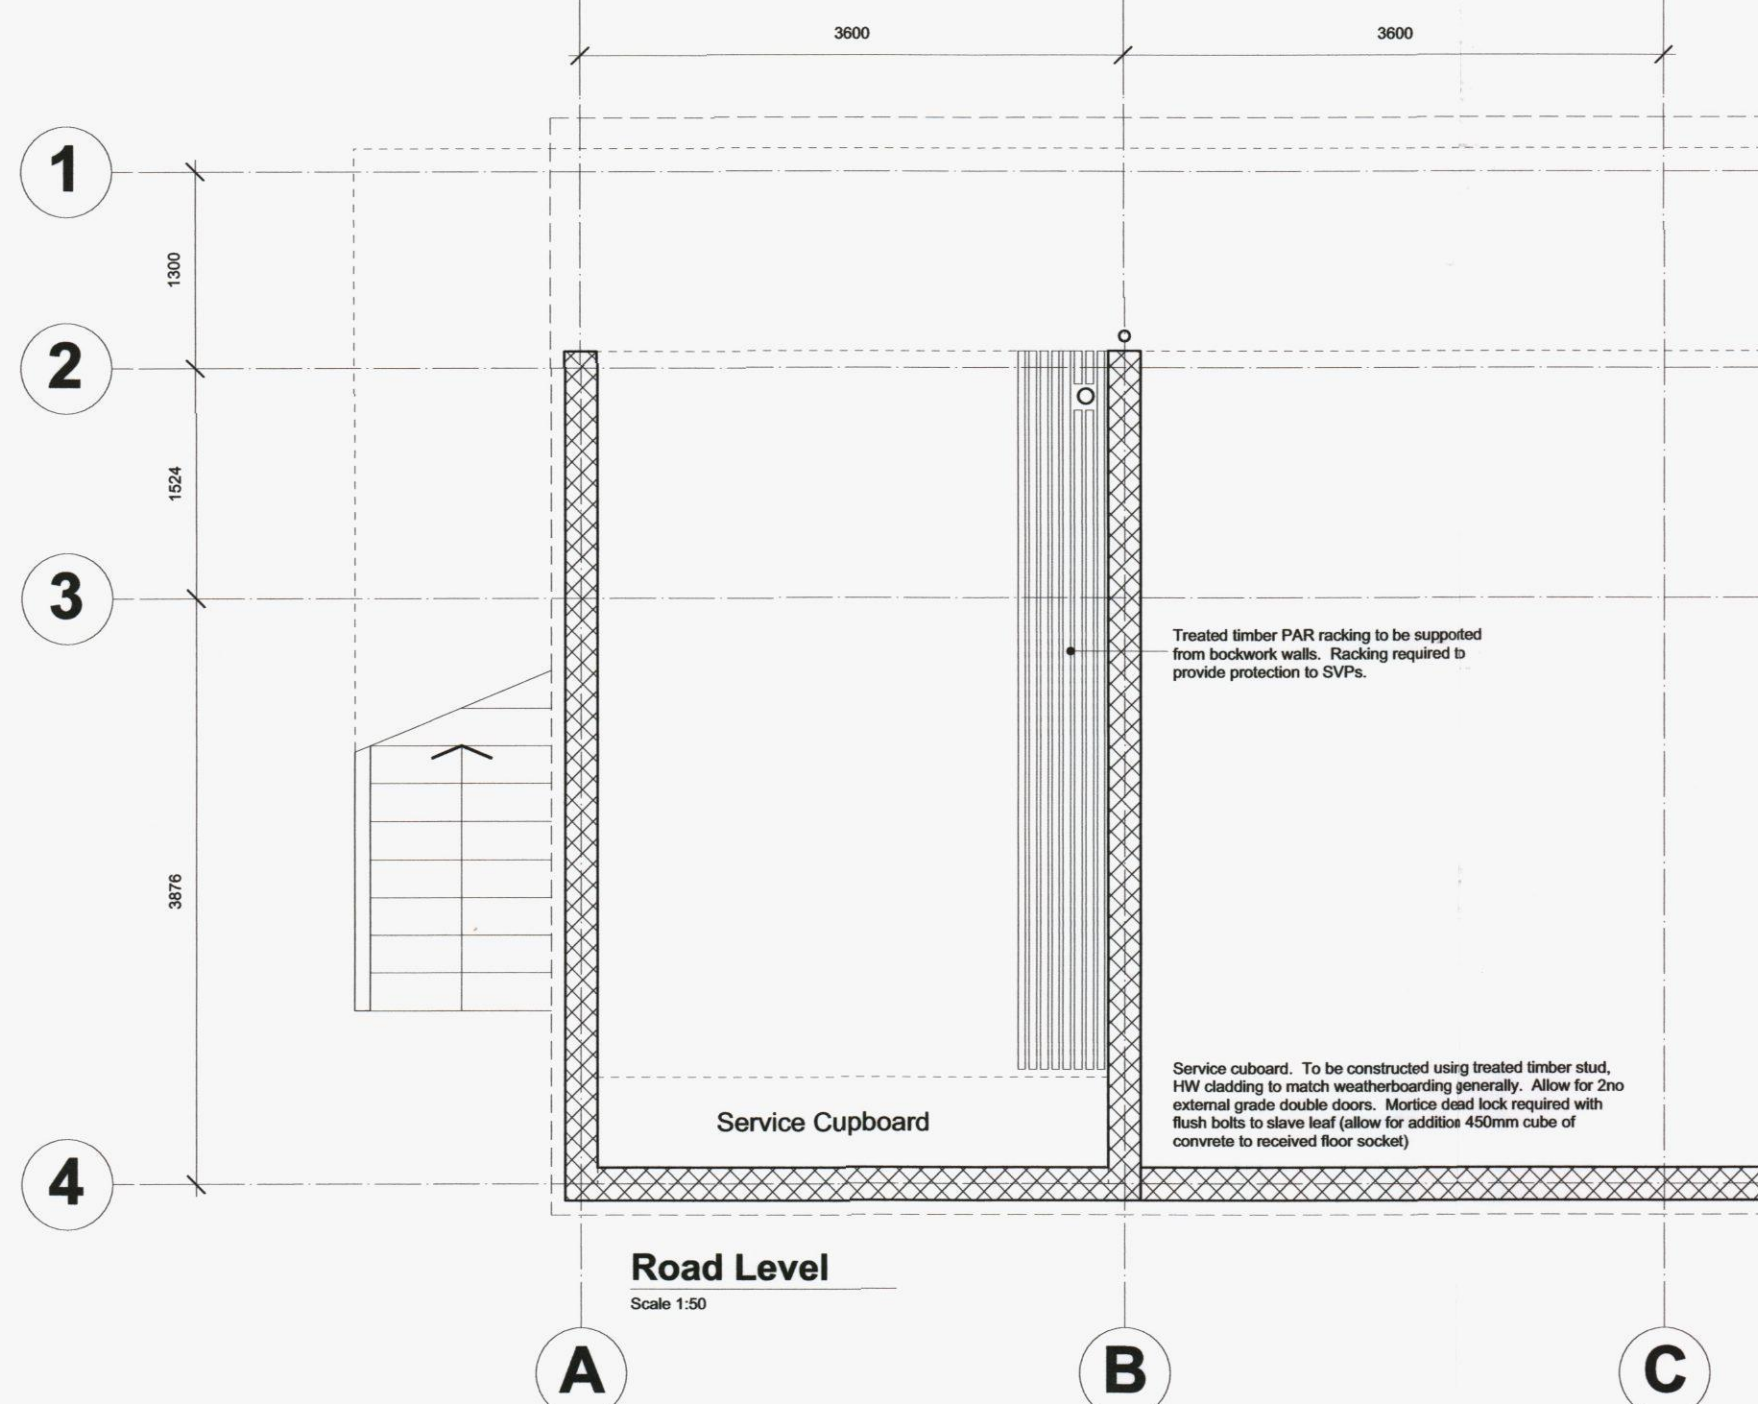
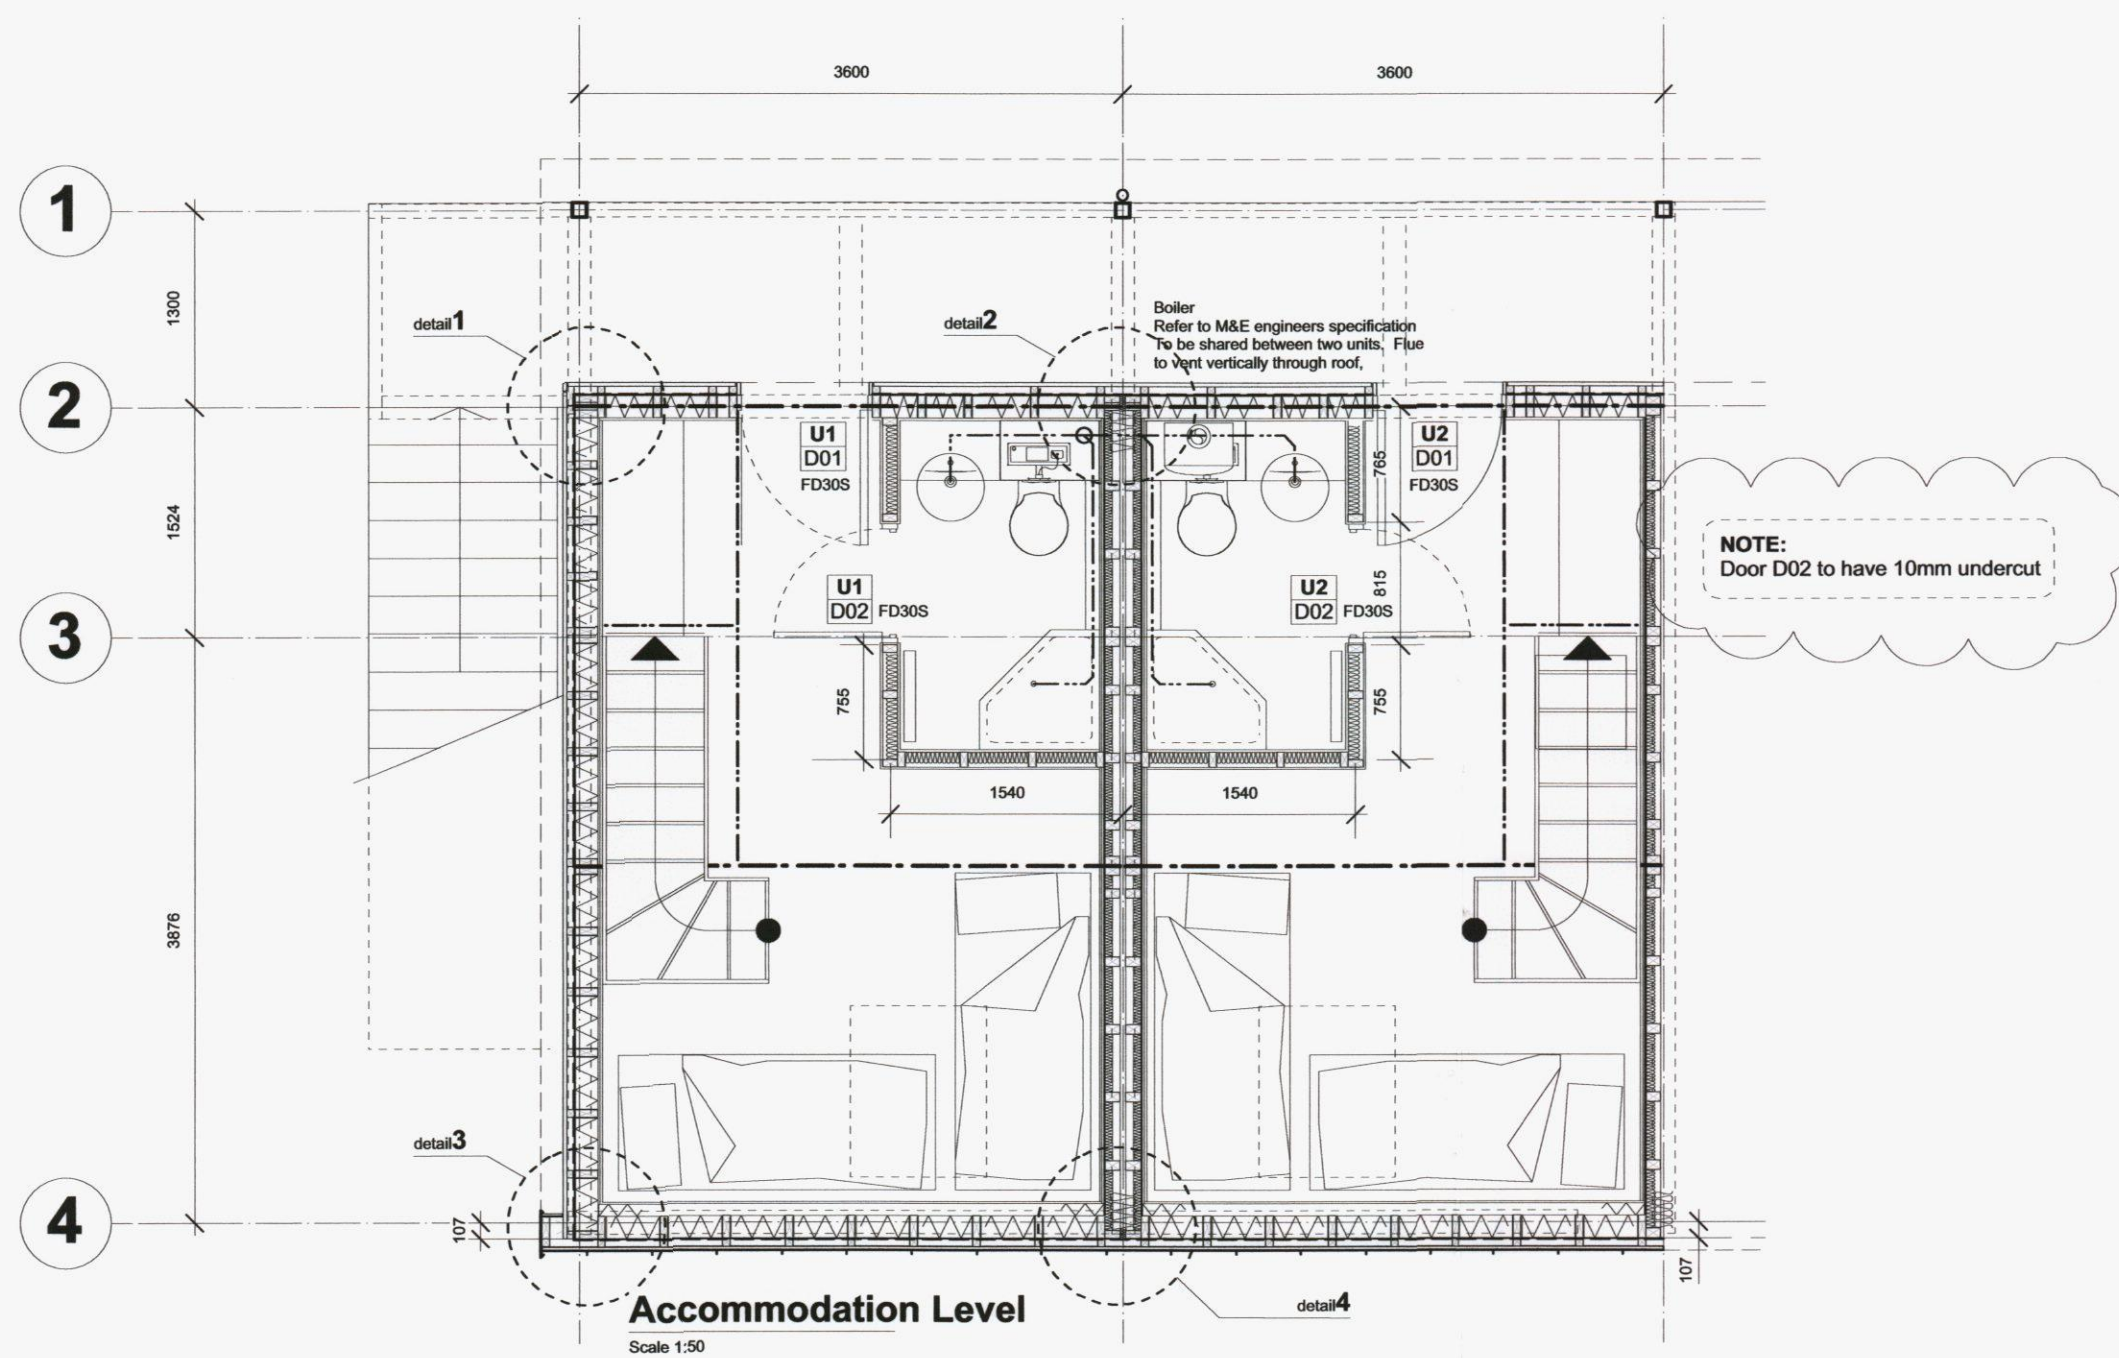


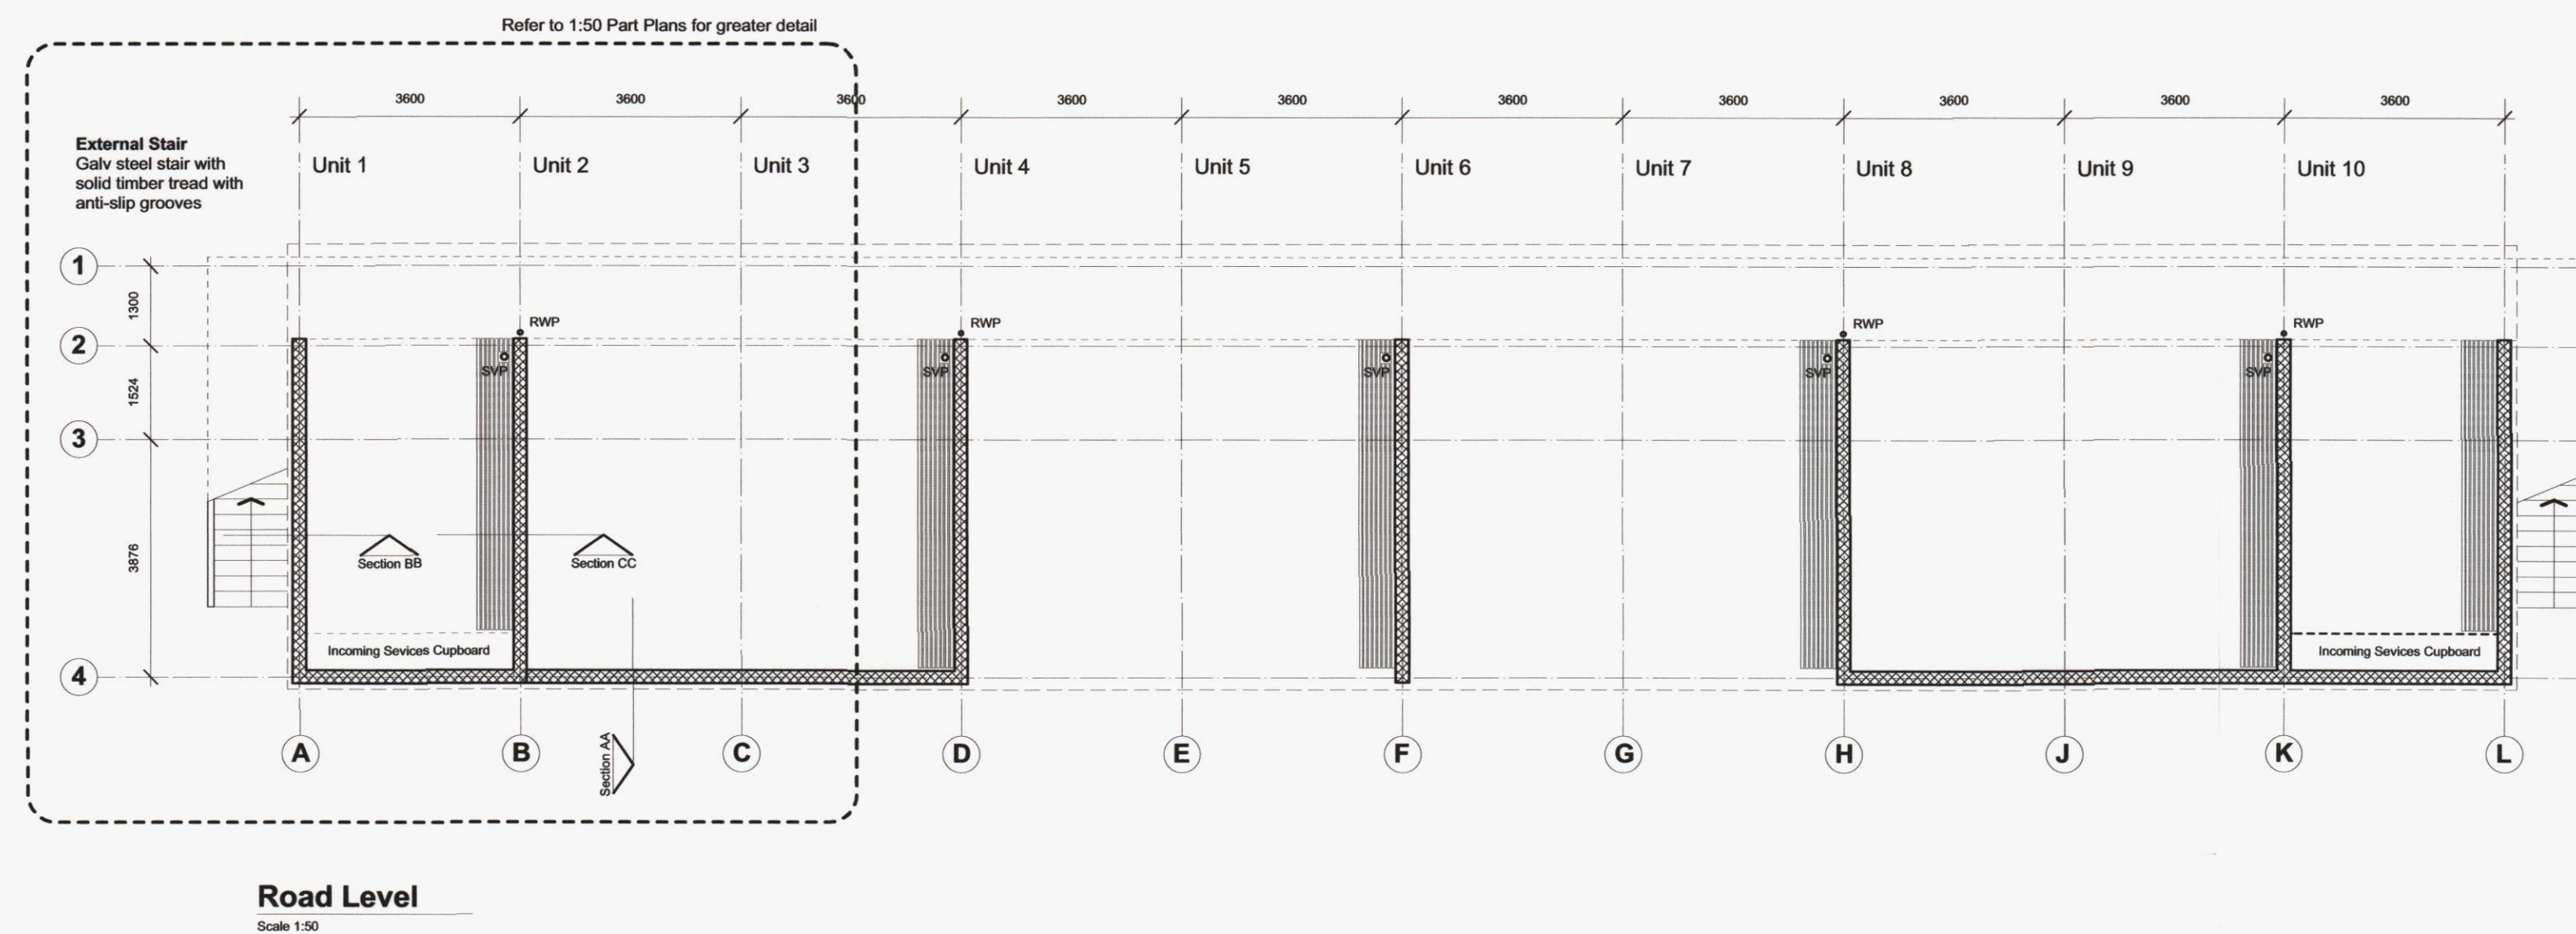

| Issue | Date     | Notes                                                                | Chkd | Apprd |
|-------|----------|----------------------------------------------------------------------|------|-------|
| A     | 02.04.13 | FIRST ISSUE                                                          | MJG  | MJG   |
| B     | 15.04.13 | General update - including MAE input                                 | MJG  | MJG   |
| C     | 18.04.13 | Issued for AGM                                                       | MJG  | MJG   |
| D     | 25.04.13 | RWPs amended. Ground floor spine walls amended to suit DVP locations | MJG  | MJG   |
| E     | 28.05.13 | BUILDING REGULATIONS                                                 | MJG  | MJG   |
| F     | 24.06.13 | TENDER                                                               | MJG  | MJG   |
| G     | 22.07.13 | BUILDING REGULATIONS                                                 | MJG  | MJG   |

Key Plan

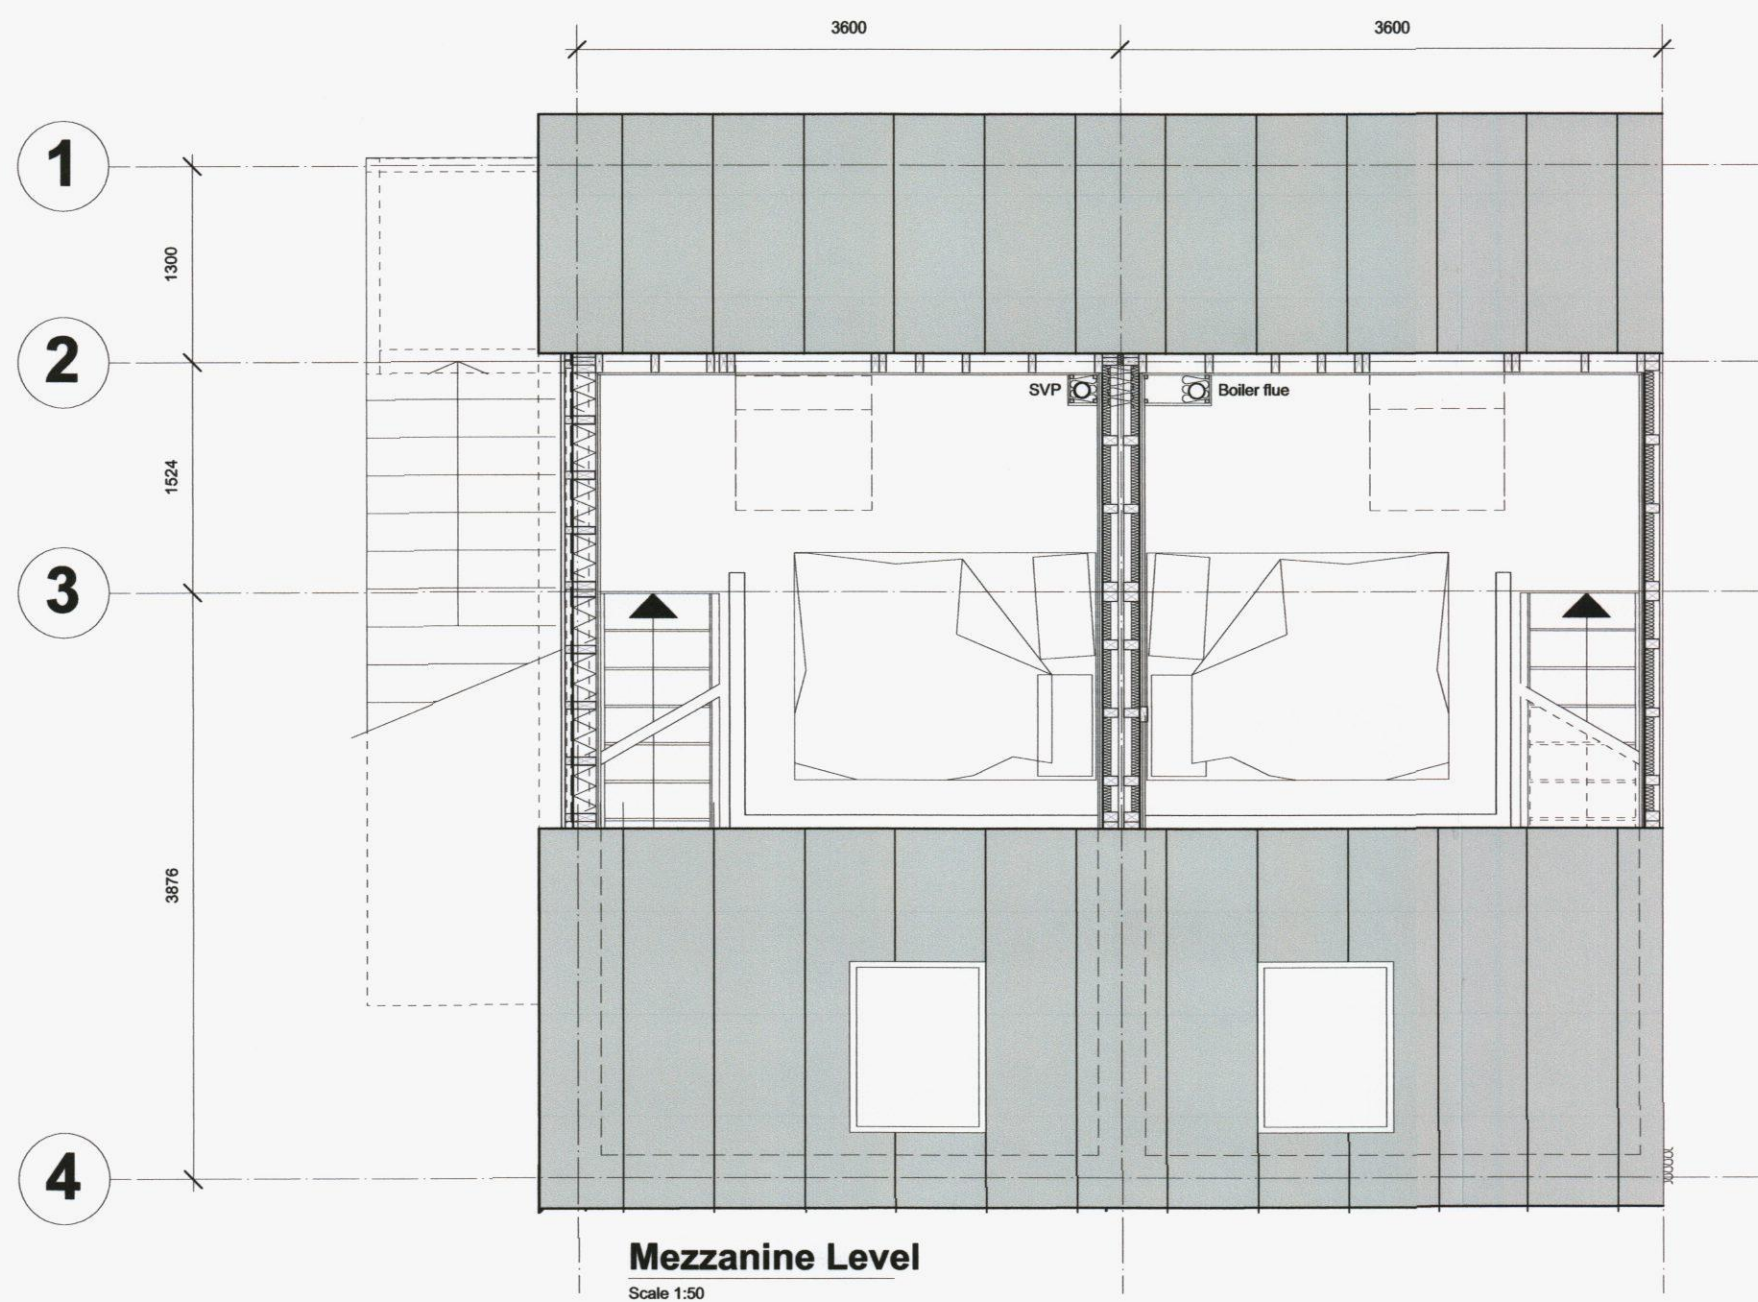

Project  
**Hayling Island Sailing Club  
Accommodation Block**

Drawing  
**Proposed Plans & Sections  
Block B**

Scale  
**1:50**

Date  
**25.03.13**

Status  
**BUILDING REGULATIONS**

Drawn by  
**MJG**

Job n°\_Type\_Series\_Revision  
**2386\_GAD\_120000\_G**

© ArchitecturePLB - do not scale

For CDM information refer to the ArchitecturePLB Hazard Elimination and Residual Risk Register. Notes on this drawing refer only to items where a Residual Risk can be clearly linked to a specific item. As recommended within 'ACoP-Managing Health and Safety in Construction', notes do not include generic risk information which must be considered by the relevant contractor.

53 Great Suffolk Street  
London SE1 0DB  
Telephone 020 7922 0500  
www.architectureplb.com

St Thomas Street  
Winchester SO23 6HD  
Telephone 01962 842 200