



**PROPOSED TWO STOREY SIDE ADDITION.
3, GLEBE CLOSE, HAYLING ISLAND, HANTS.
FOR MR & MRS D. EDWARDS.**

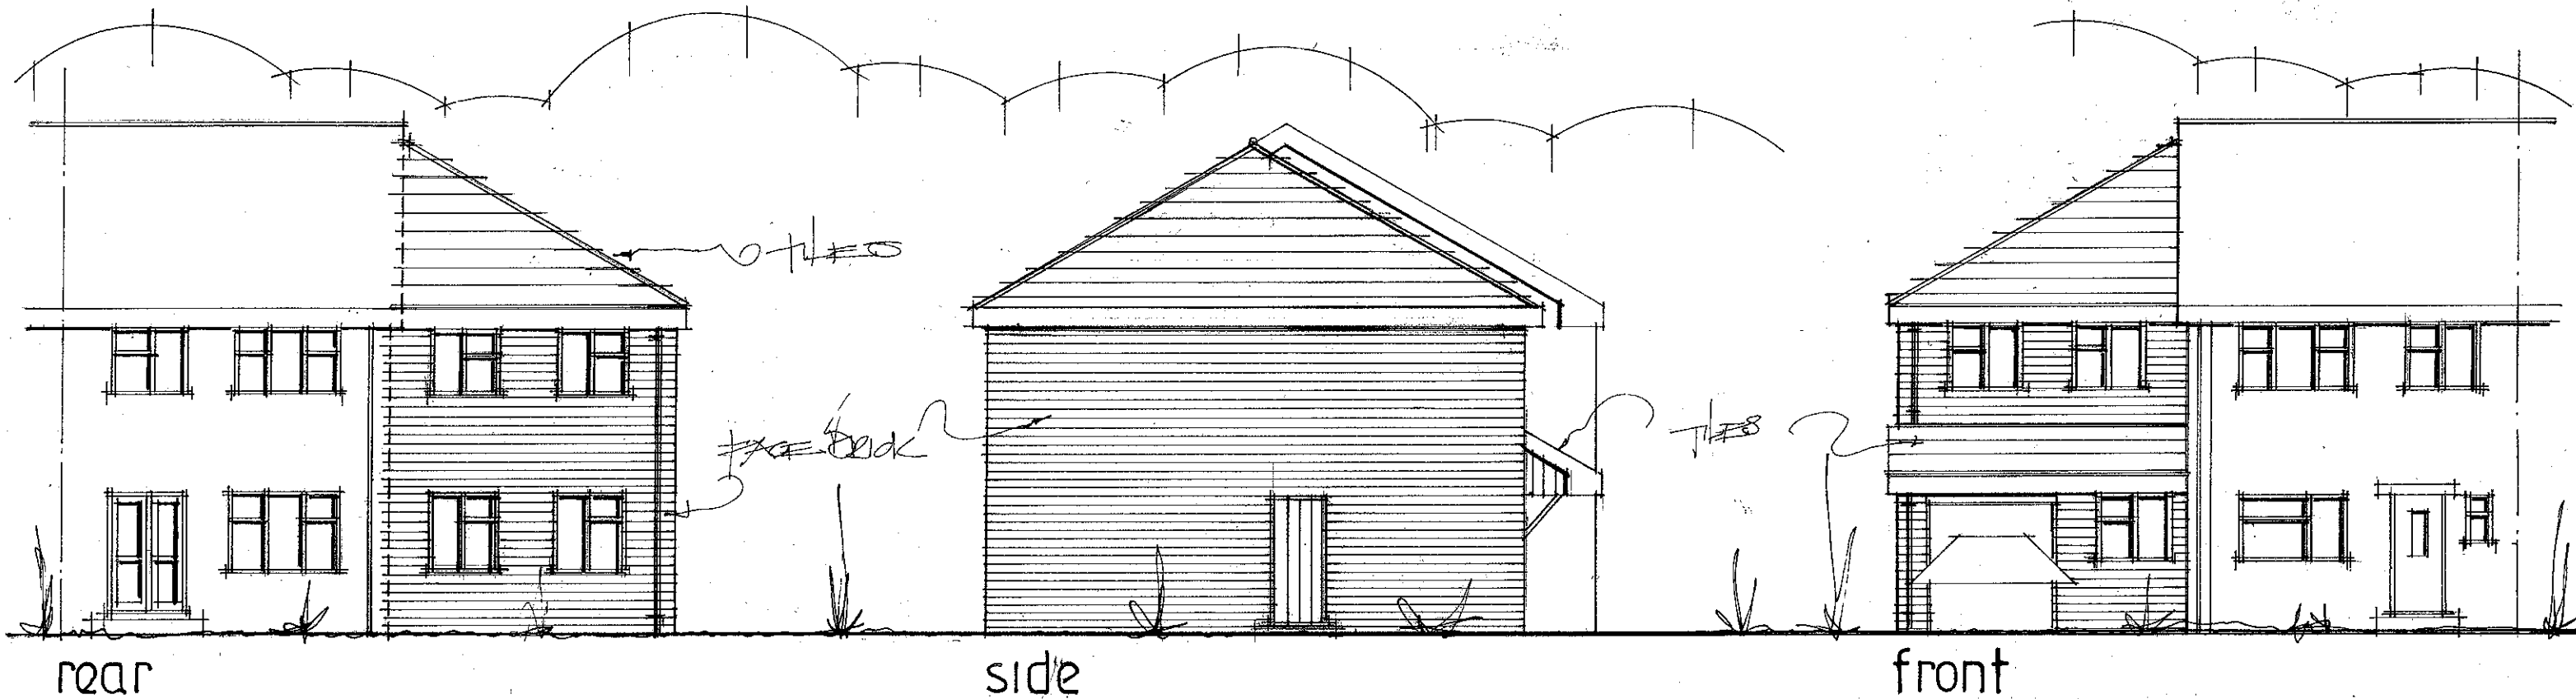

PROPOSED ELEVATIONS

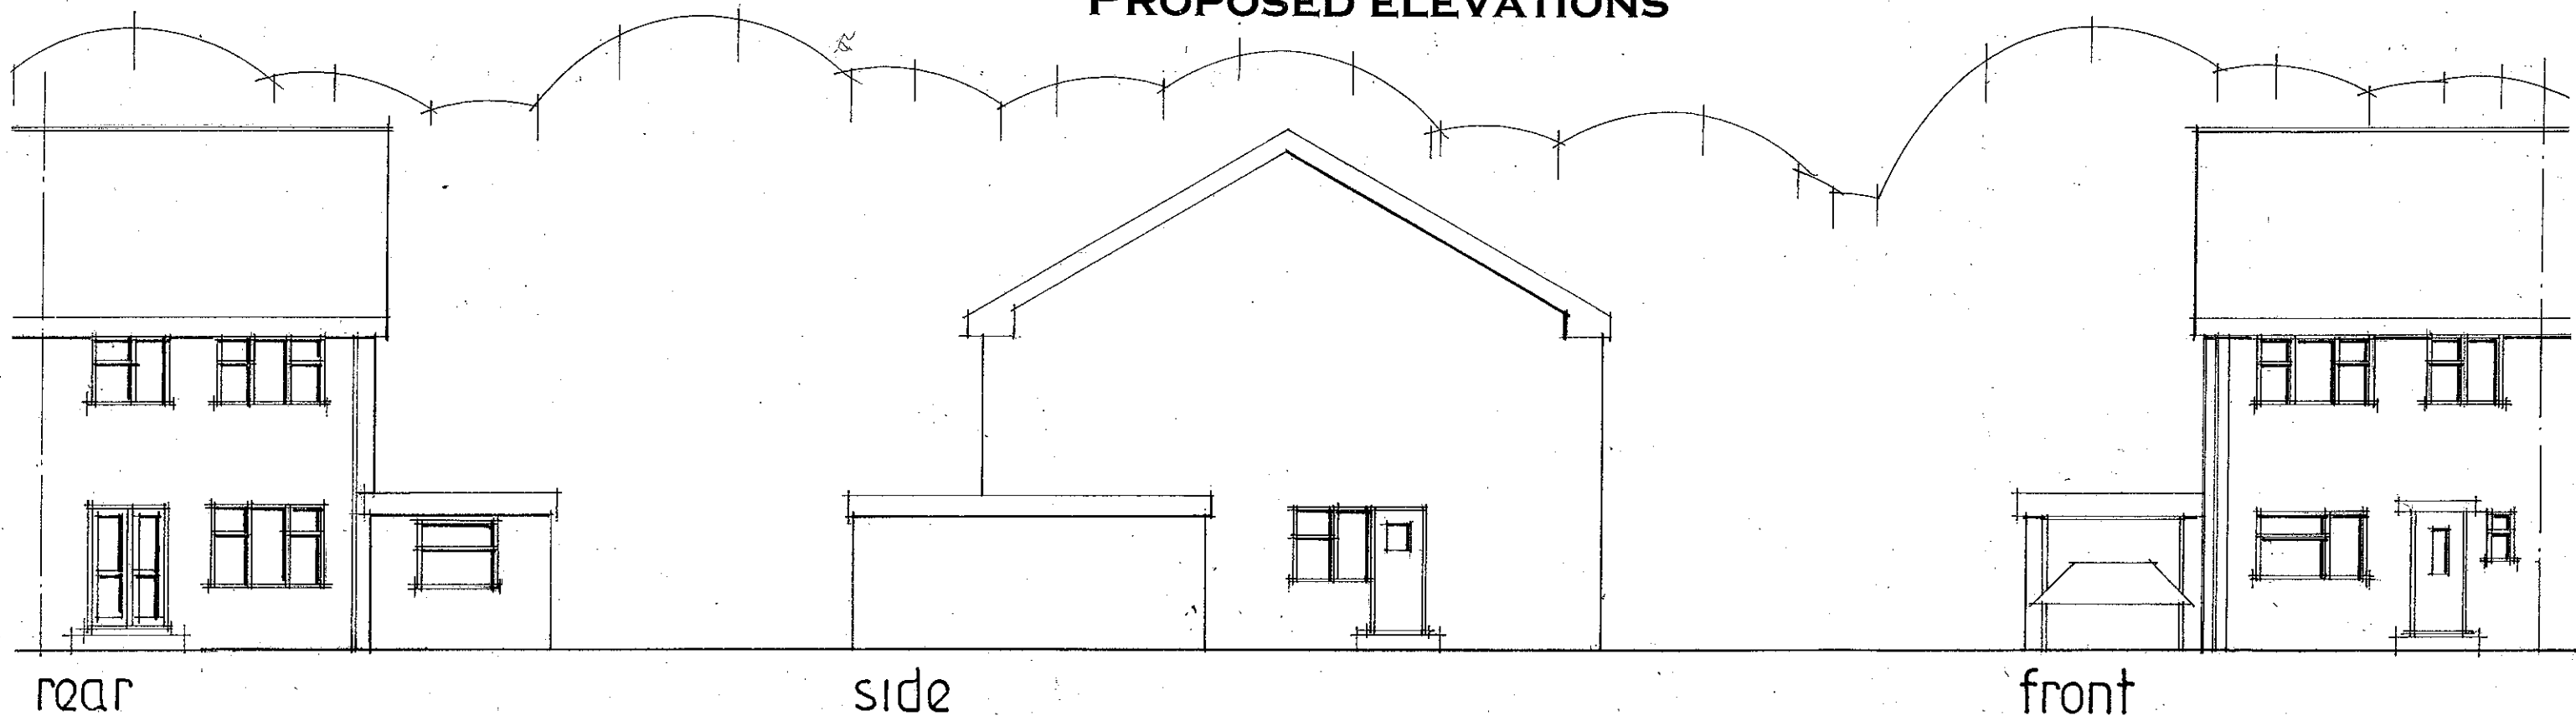

date feb 2013
scale 1:50
(APR 2013 ROOF FULLY HIPPED)
HBC AMER DOWN 4

EXISTING ELEVATIONS

PETER J. WALKER MRICS
CHARTERED SURVEYOR
182 SEAFRONT, HAYLING ISLAND, HANTS
PO11 9 AN