




Proposed Internal and New Rear External Doors for Listed Building

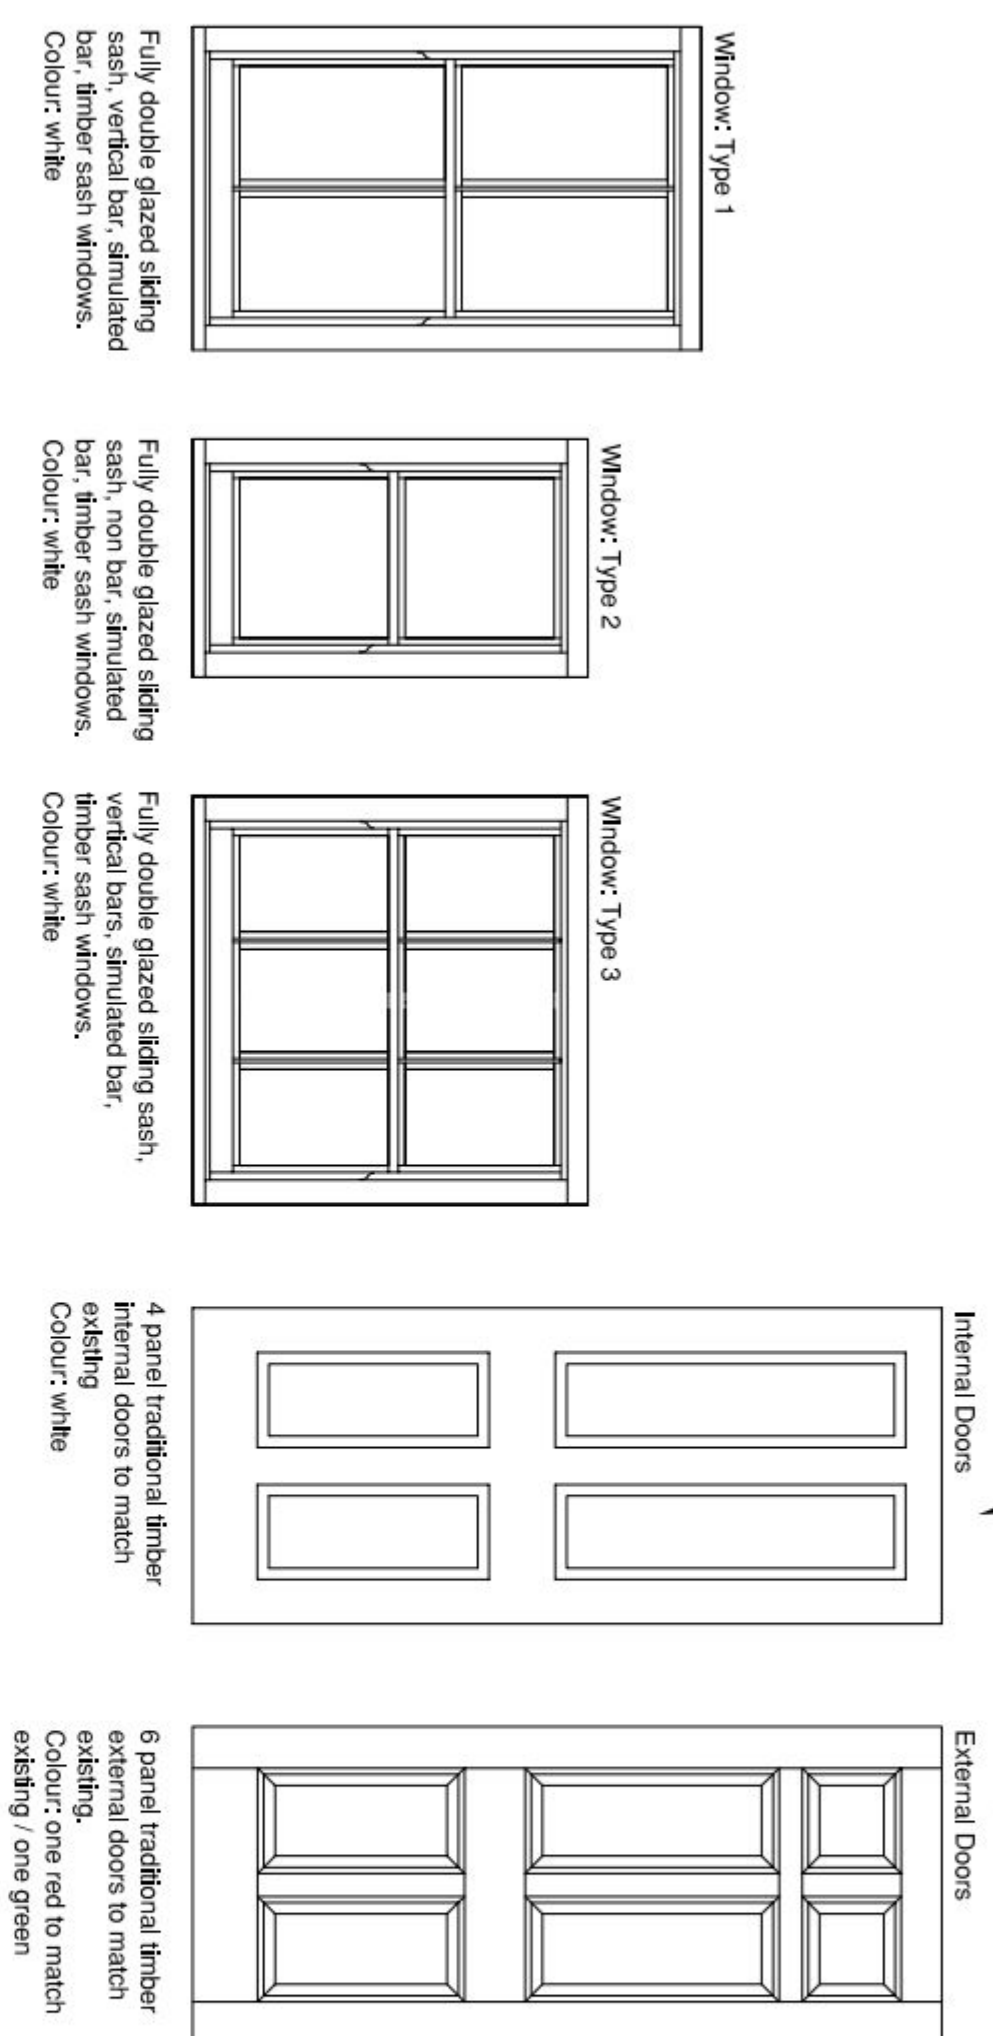

Proposed New Build and Extension to Listed Building Details

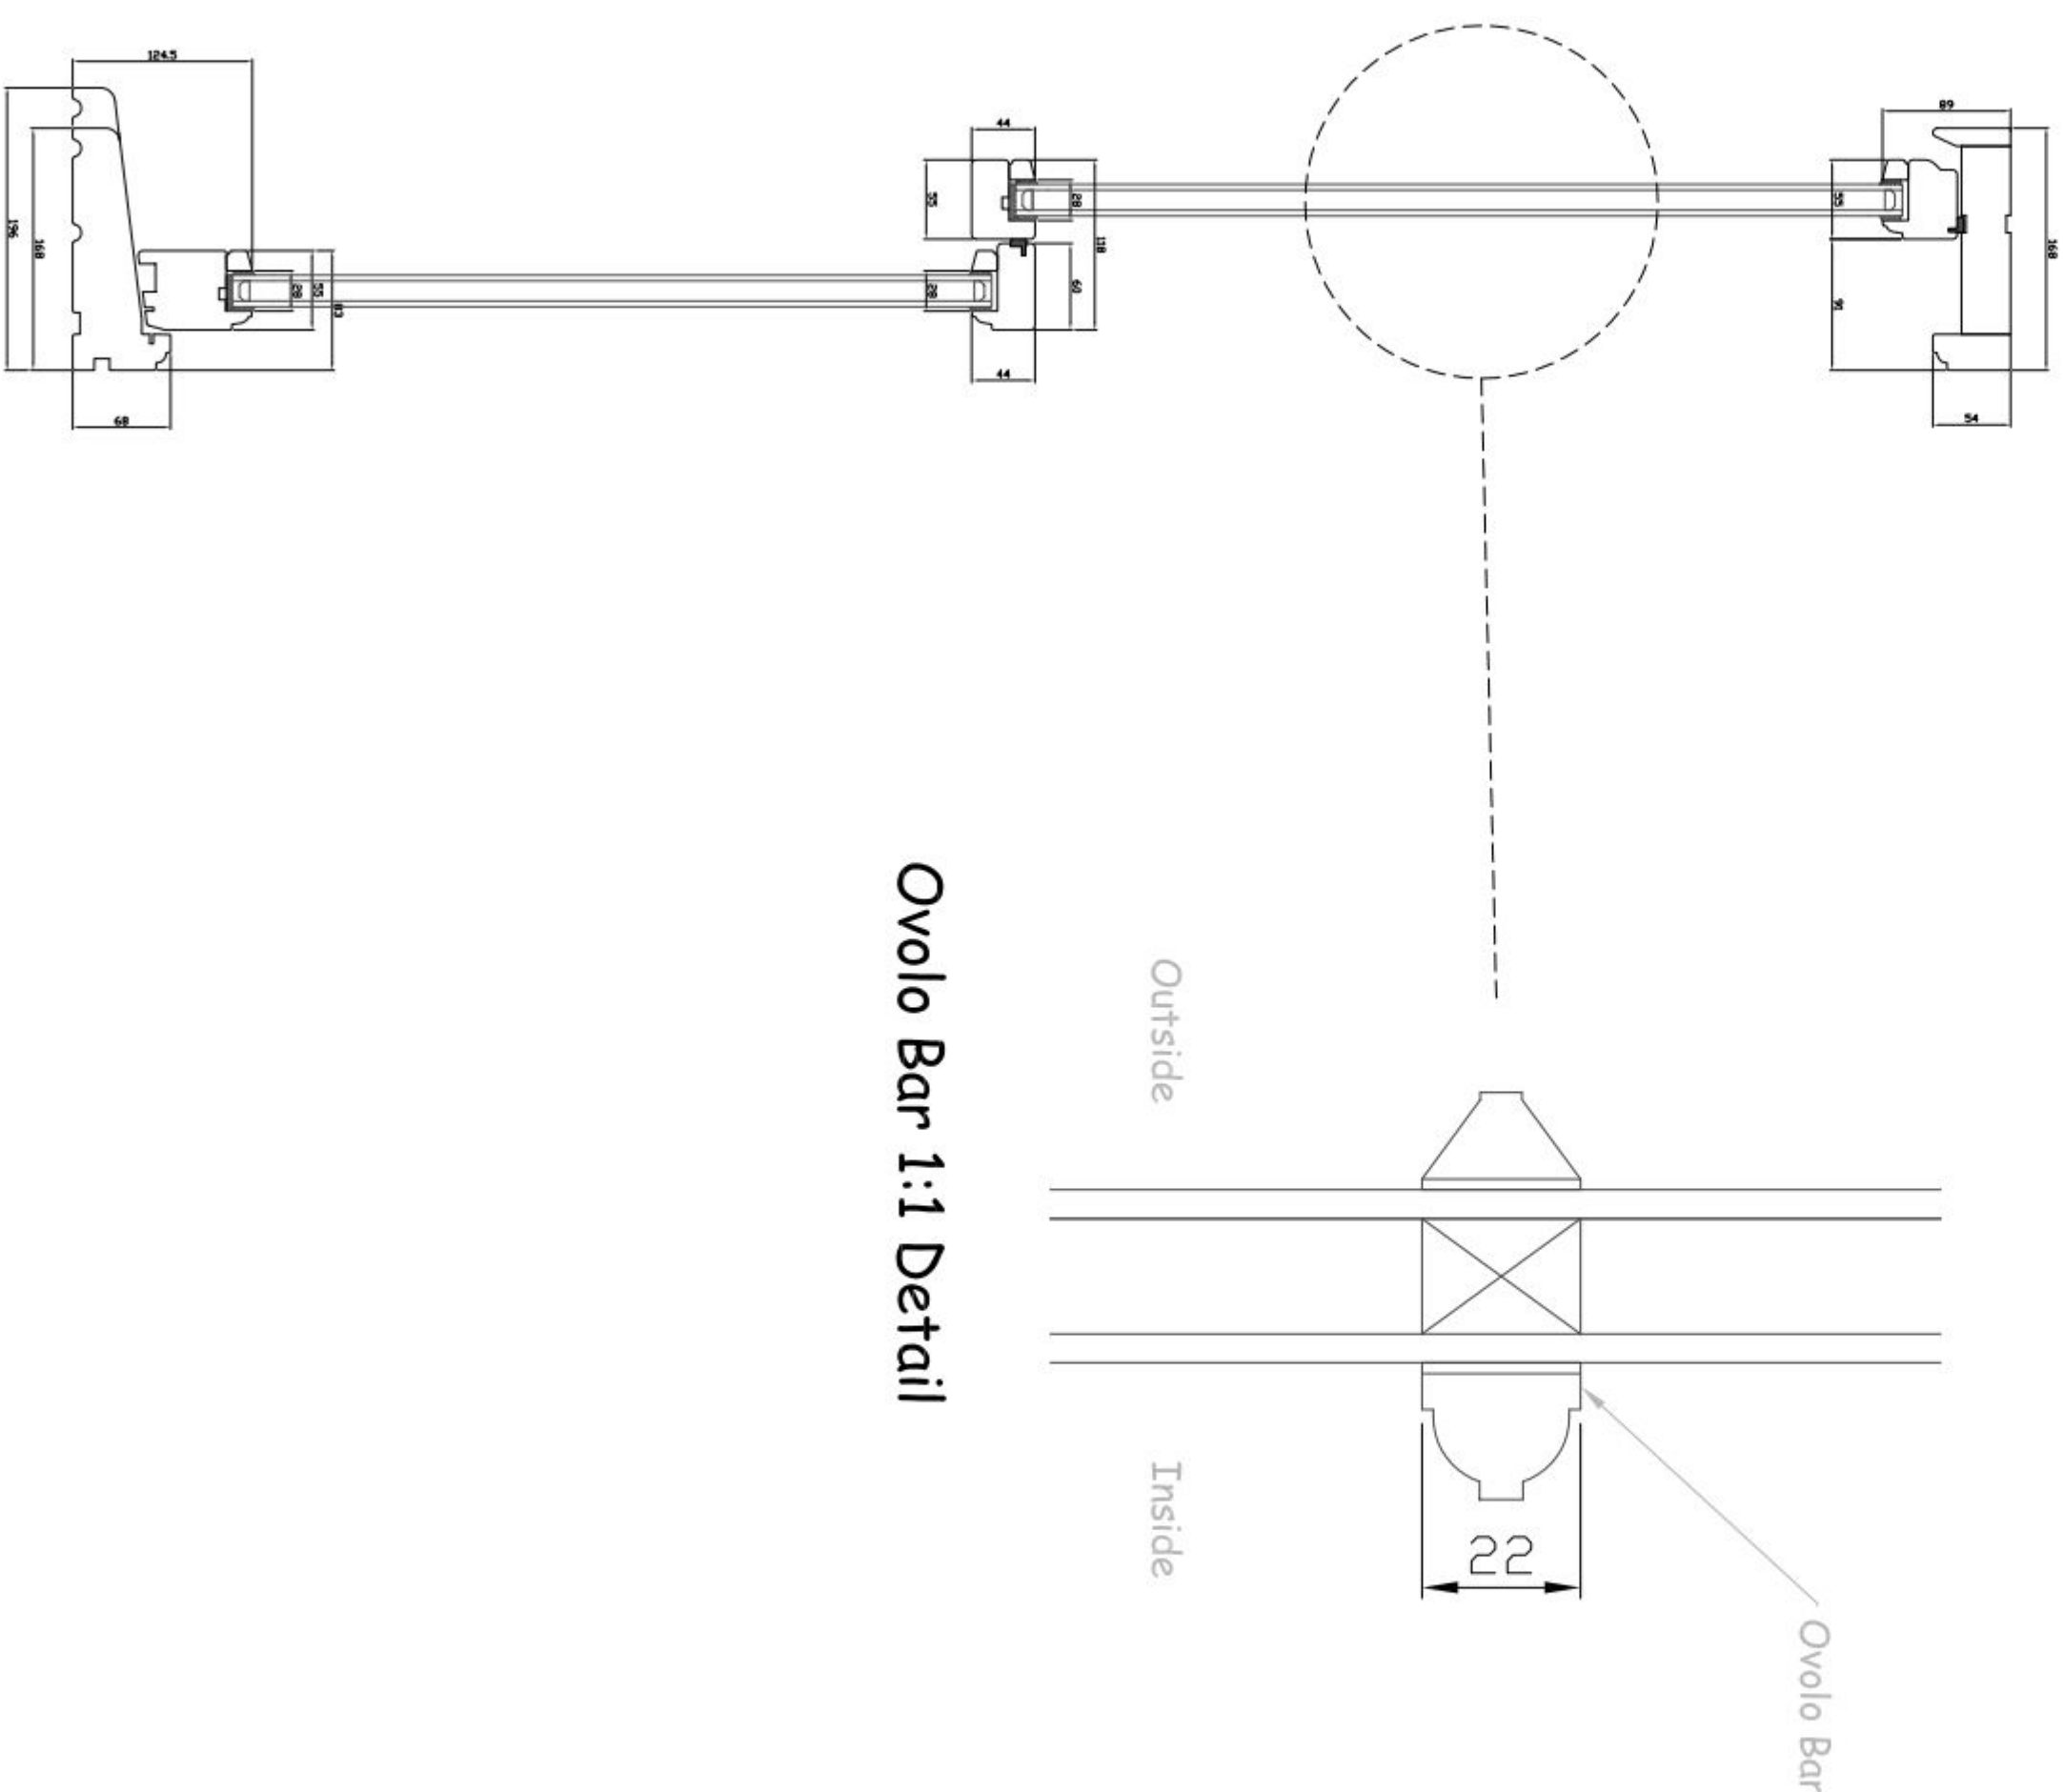

Proposed New Build and Extension Skirting's / Architraves Details 1:5

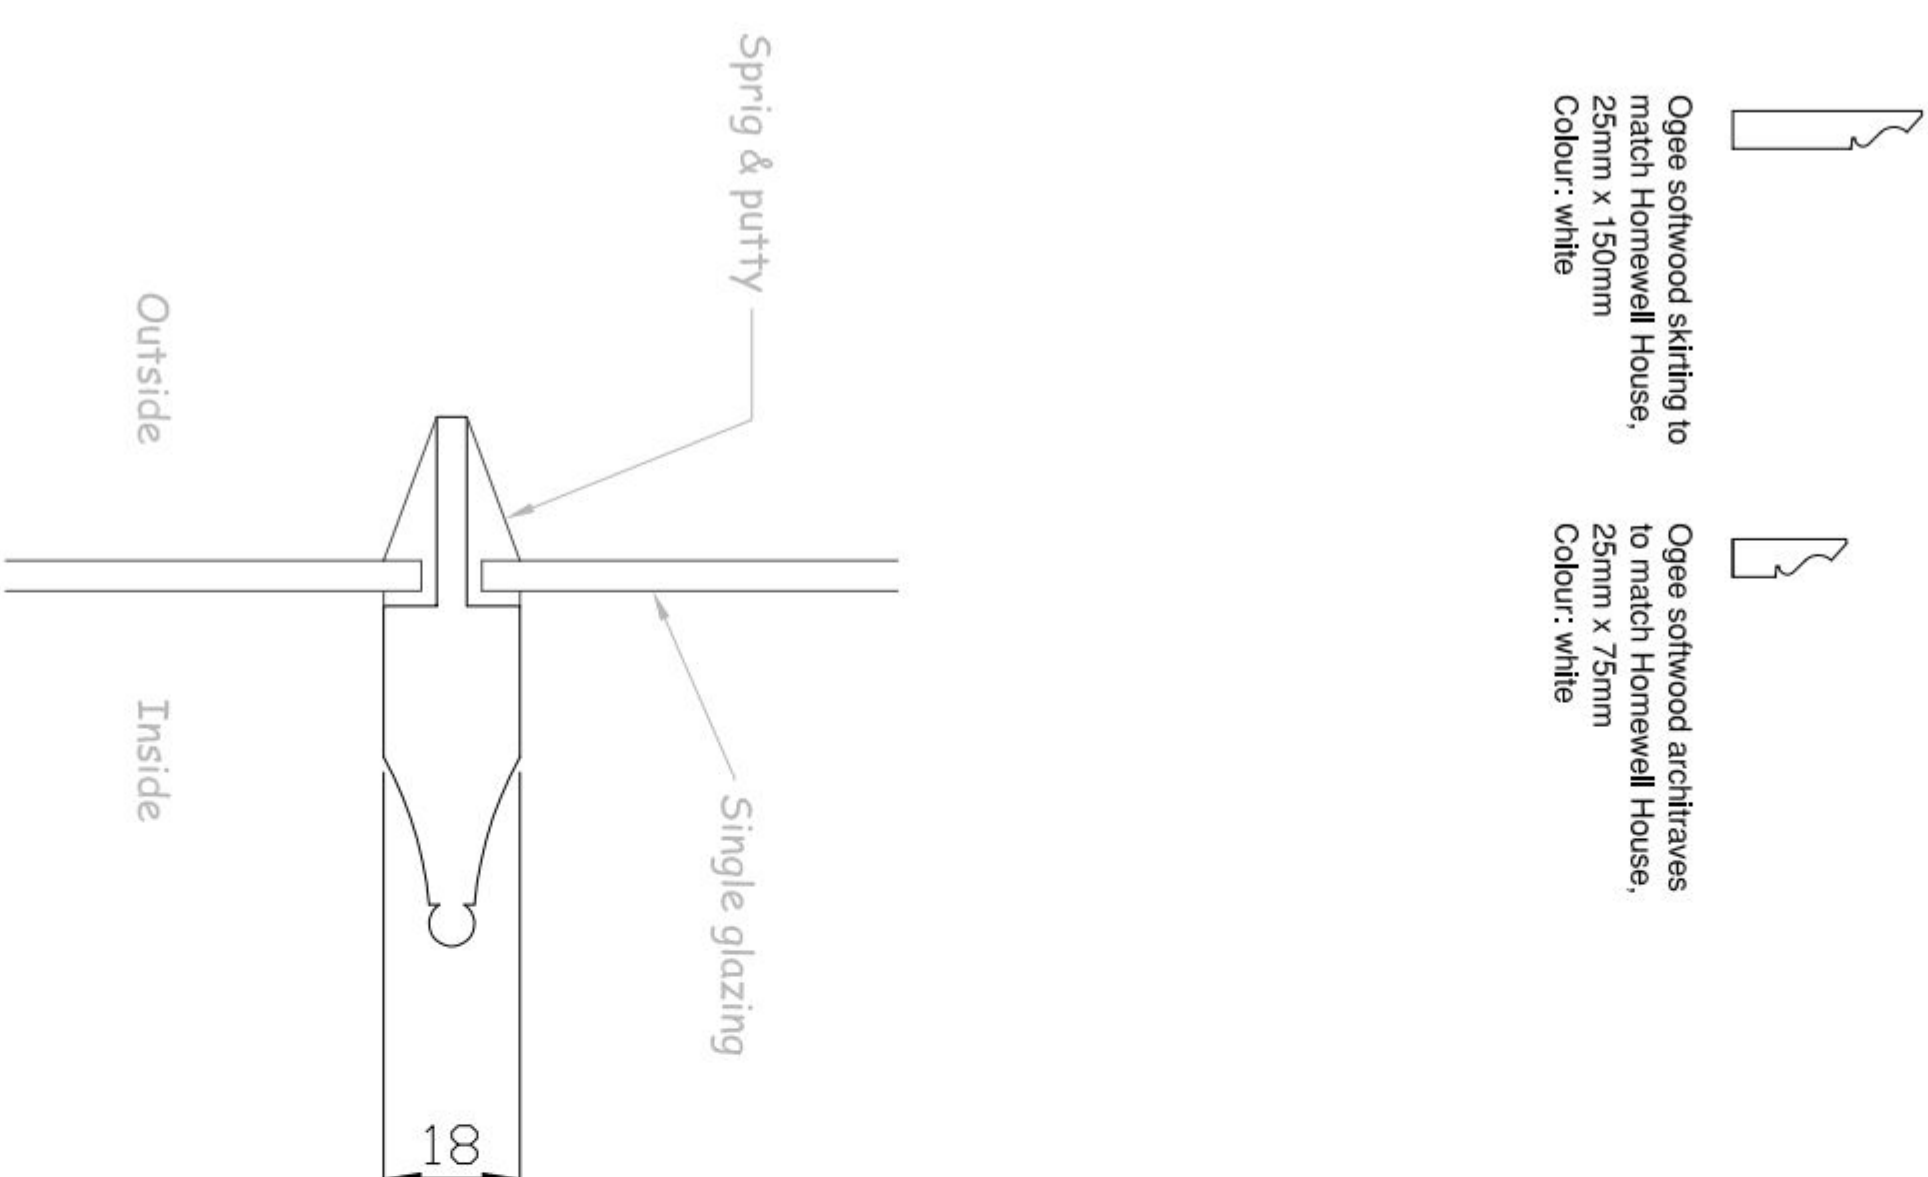Listed Building Skirting's /
Architraves 1:5

Cavetto & Bead 1:1 Detail
Listed Building Vertical Glazing Bars

Listed Building Window Details

Rainwater Goods:
Cast iron to match existing
Colour: Black

notes:

this drawing is the copyright of the **pdp architecture llp** and must not be reproduced in whole or part or used for the execution of works without their permission.

all dimensions to be checked on site prior to commencement of construction works and the architect notified of any discrepancy.

ingitudinal dimensions are to be used in preference to scatter dimensions.

no deviation from this drawing will be permitted without prior consent of the architect.

all drawings are prepared subject to a full measured and structural survey of the buildings and site.

all structural work is subject to the appointment of a structural engineer to confirm and agree the structural proposals.

os promap licence no. 100020449.

health & safety:
exceptional risks involving specific methods of construction or
exceptional maintenance issues:

scale with 50 mm @ a1 - 25 mm @ a3			
revision	notes	date	drawn/checked

[illegible]

PLANNING



pdp architecture llp

chartered architects town planning
interior design consultants

2 beechworth road havant

hampshire po9 1ax
tel 023 9248 1100

fax 023 9247 5050

email pdp@pdp-architects.co.uk

www.pdp-architects.co.uk

project	Proposed Development
---------	----------------------

Homewell House

Havant

Detail

HM	MBM
1	1
2	2
3	3
100	100

DATE FOR	OF FIRST REVIEW
Mar '12	PLANNING

1:20