


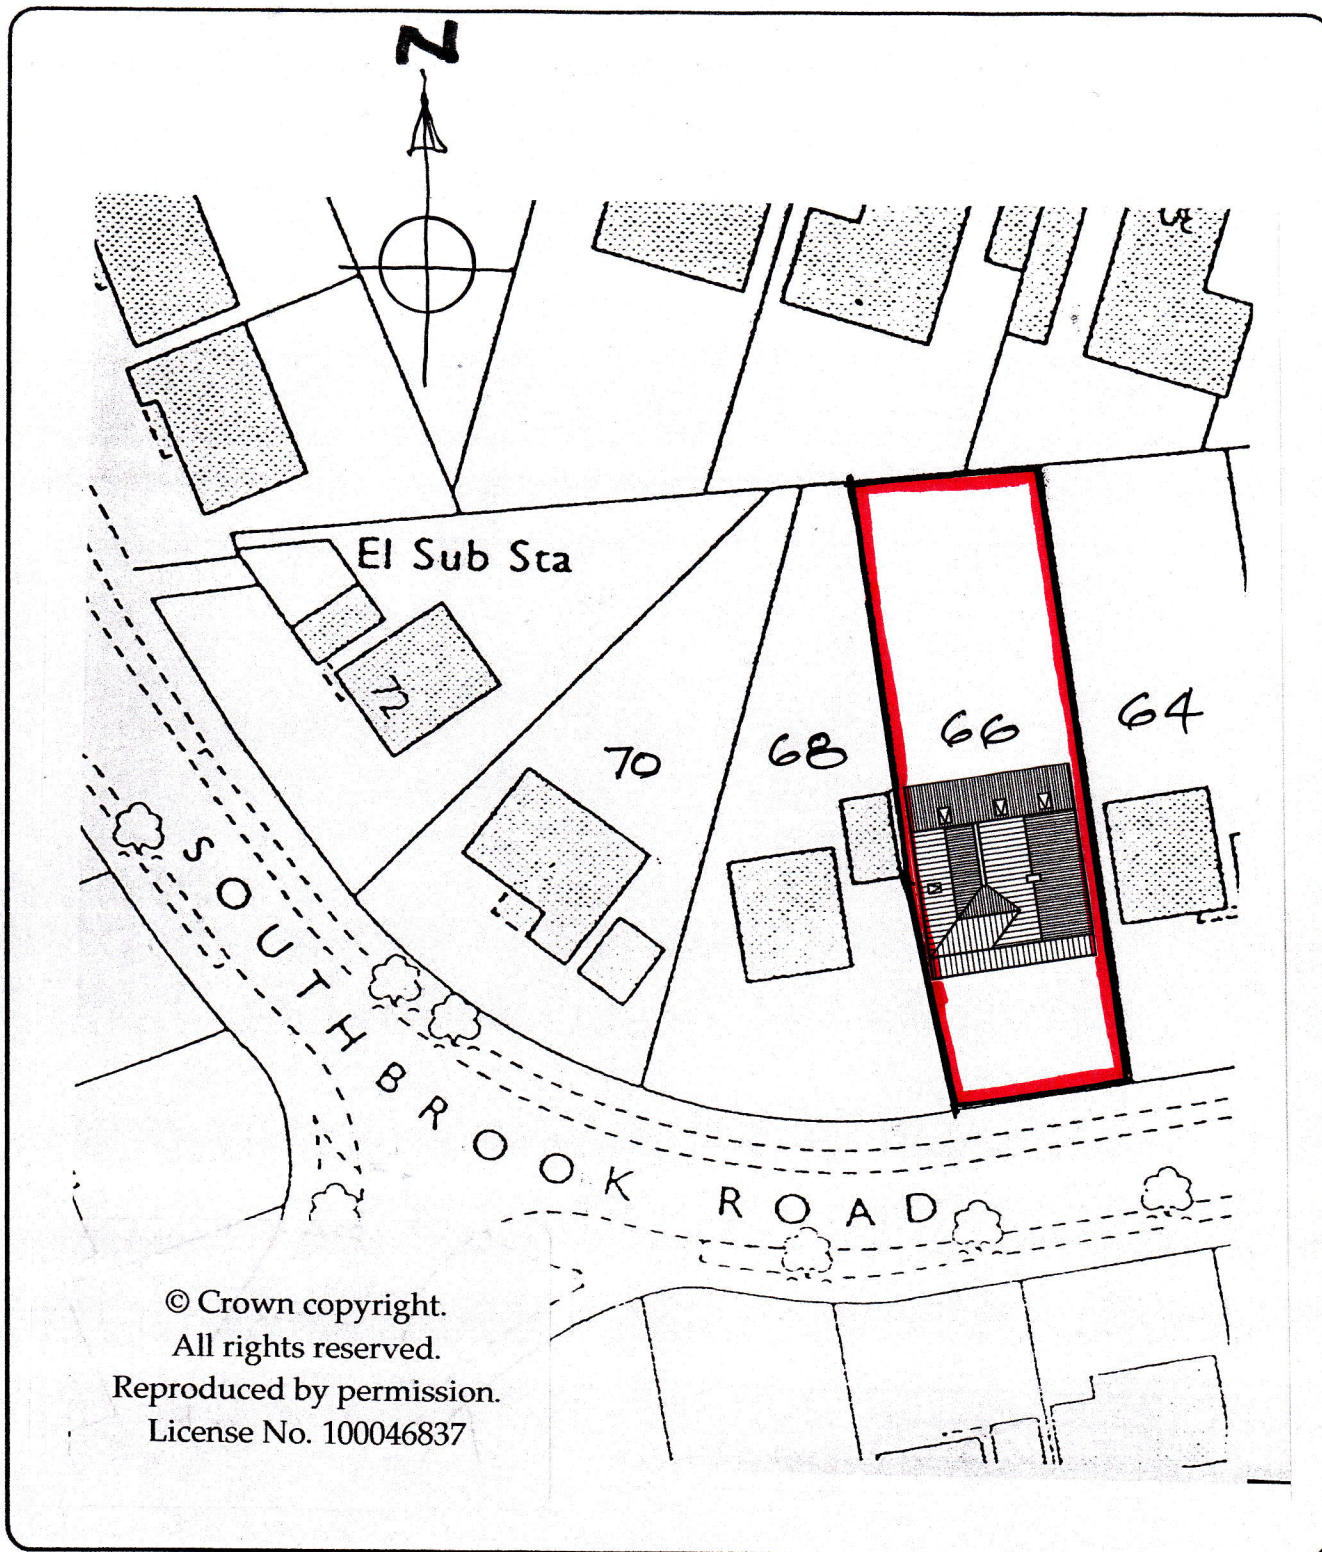

Martin Critchley
Chartered Architect
7 North Street
Havant, Hampshire, PO9 1PW
023 92 474 919
critchleyarchitect@hotmail.com

Job

66 Southbrook Rd.
Havant, PO9 1RN

Job No.

1406

Title

Block Plan

Drawing No.

202

Date: 02/04/14

Scale: 1:500

Drawn: PC