


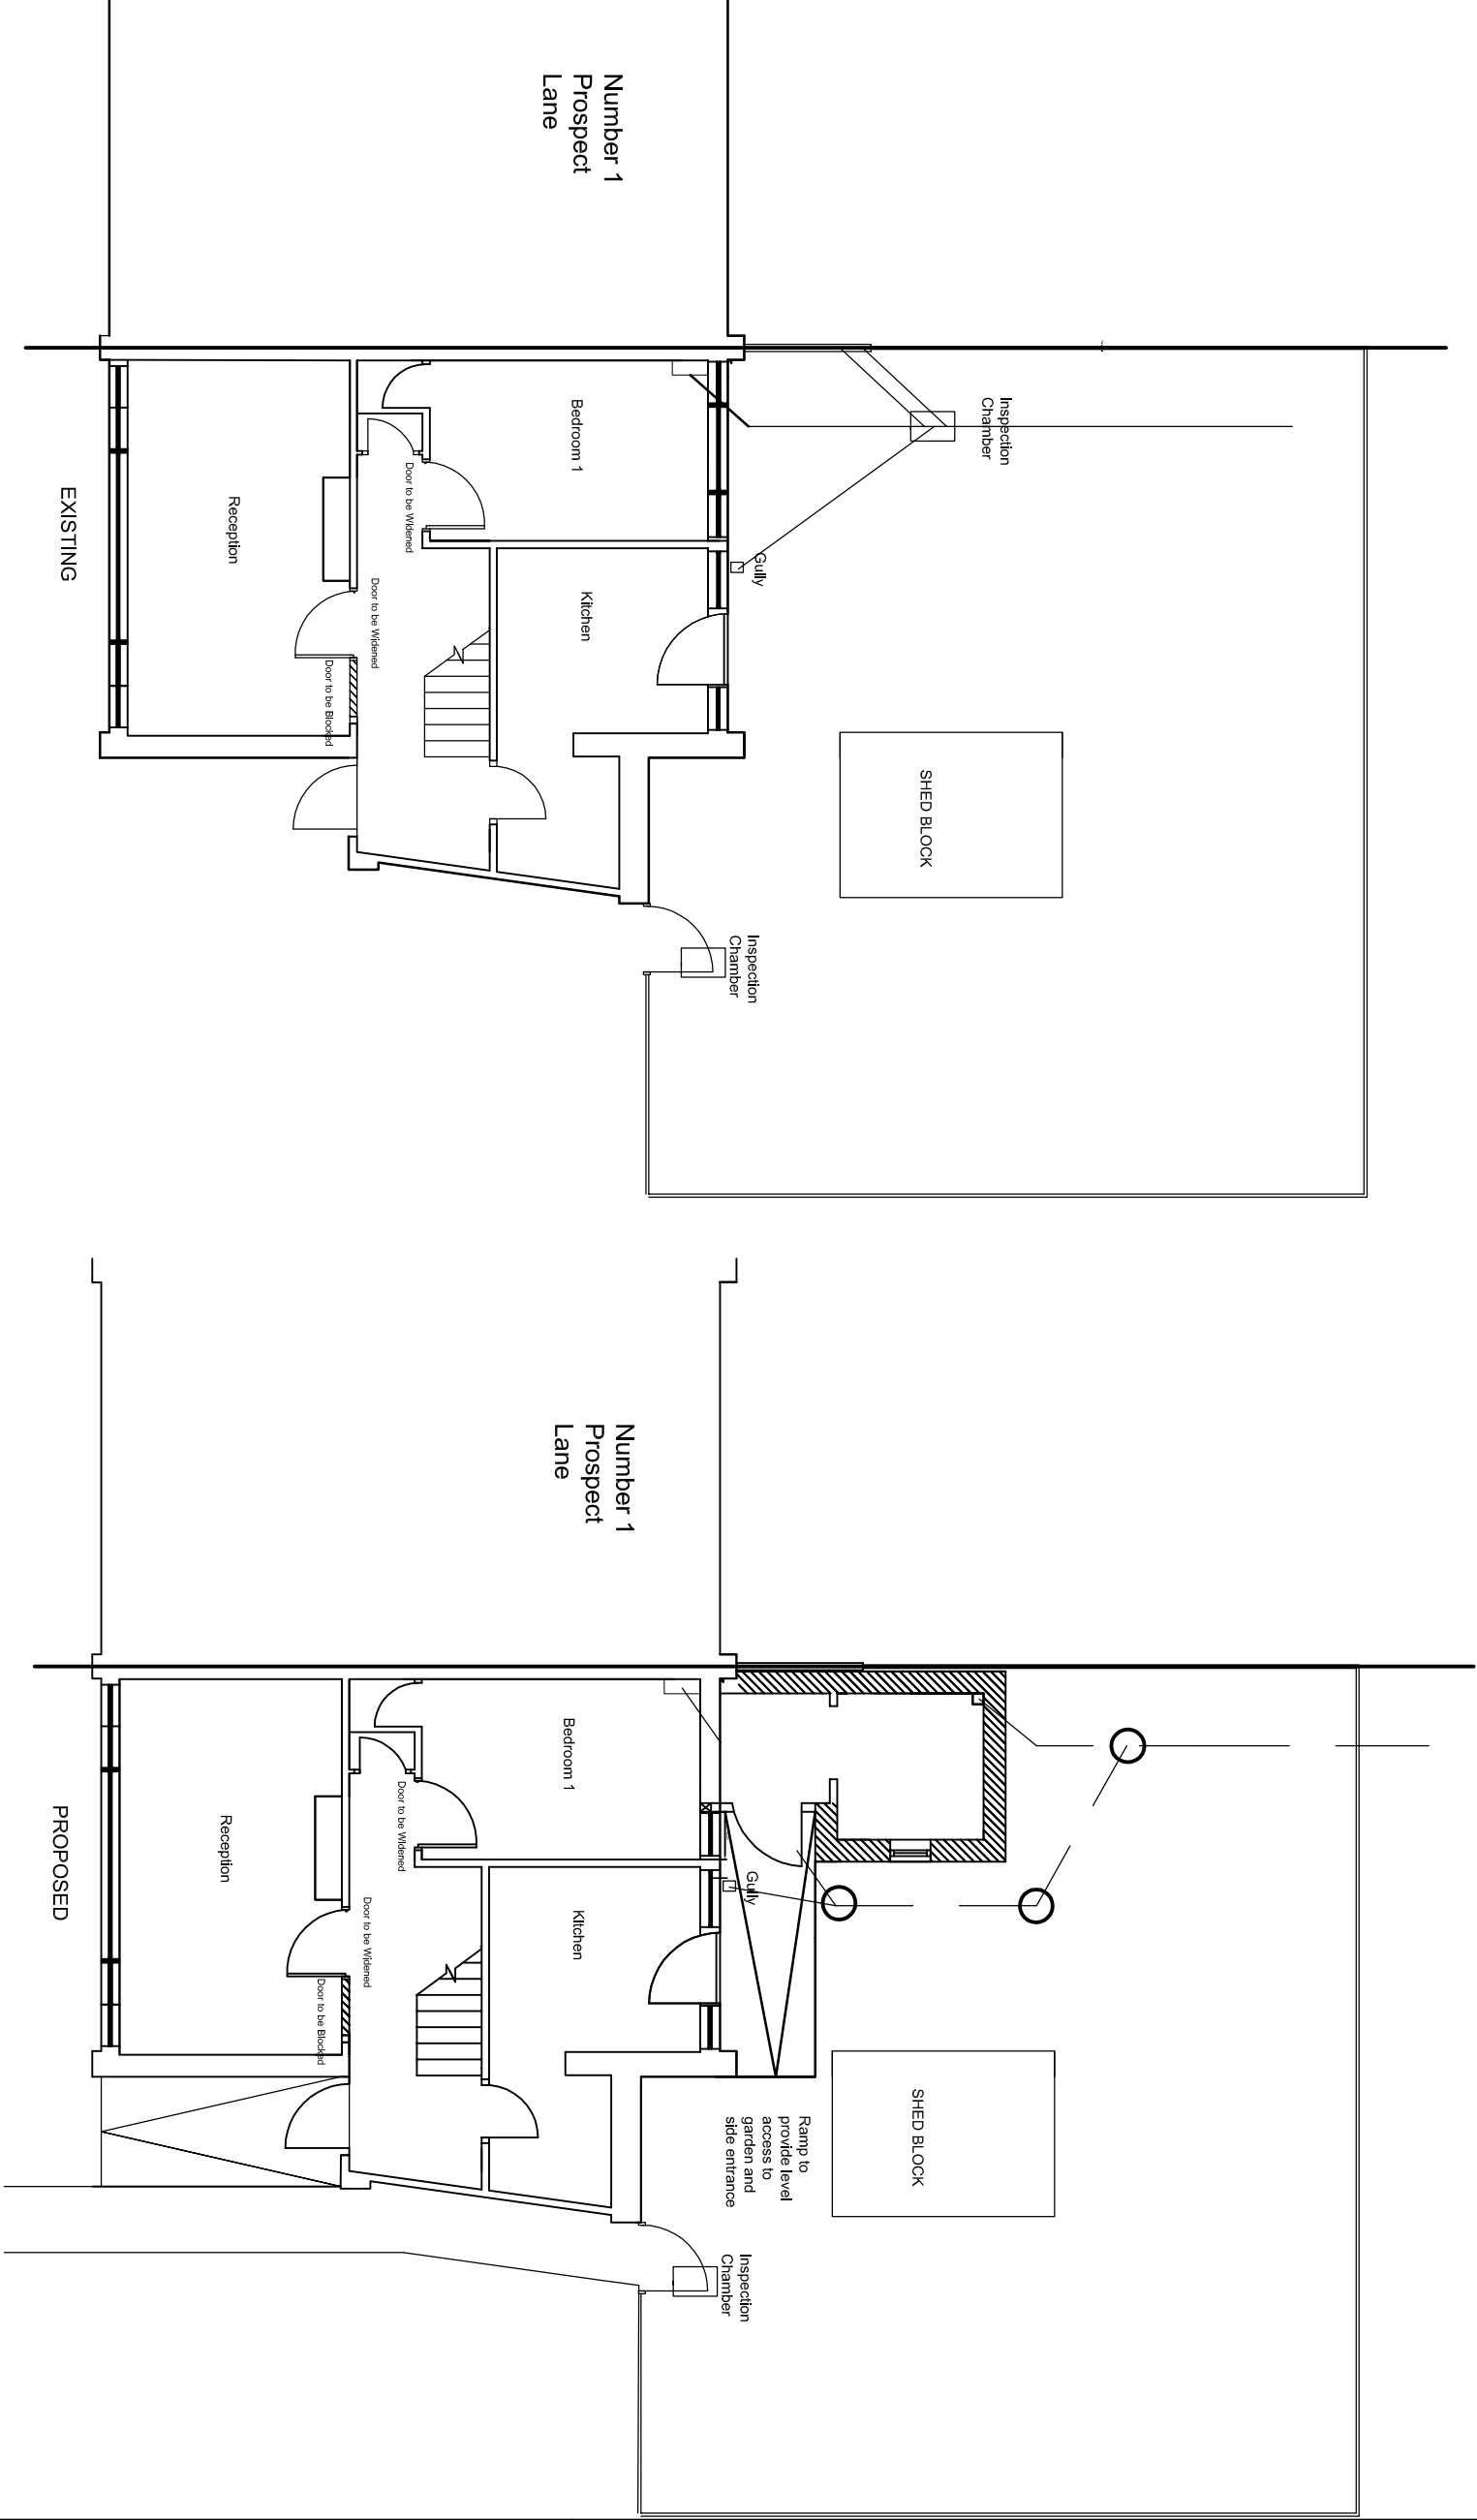

PROJECT TITLE:
DFG Extension
3 Prospect Lane, PO9 5SS

DRAWING TITLE:
Existing and Proposed Drainage
Layout

JAN-2014 Drawn by: OMS

Date: 7/10/2013 DWG No: PL-002
REV No: /

A3 - 1:100

OS Licence No.: 100019671

REVISIONS:

Planned Maintenance