



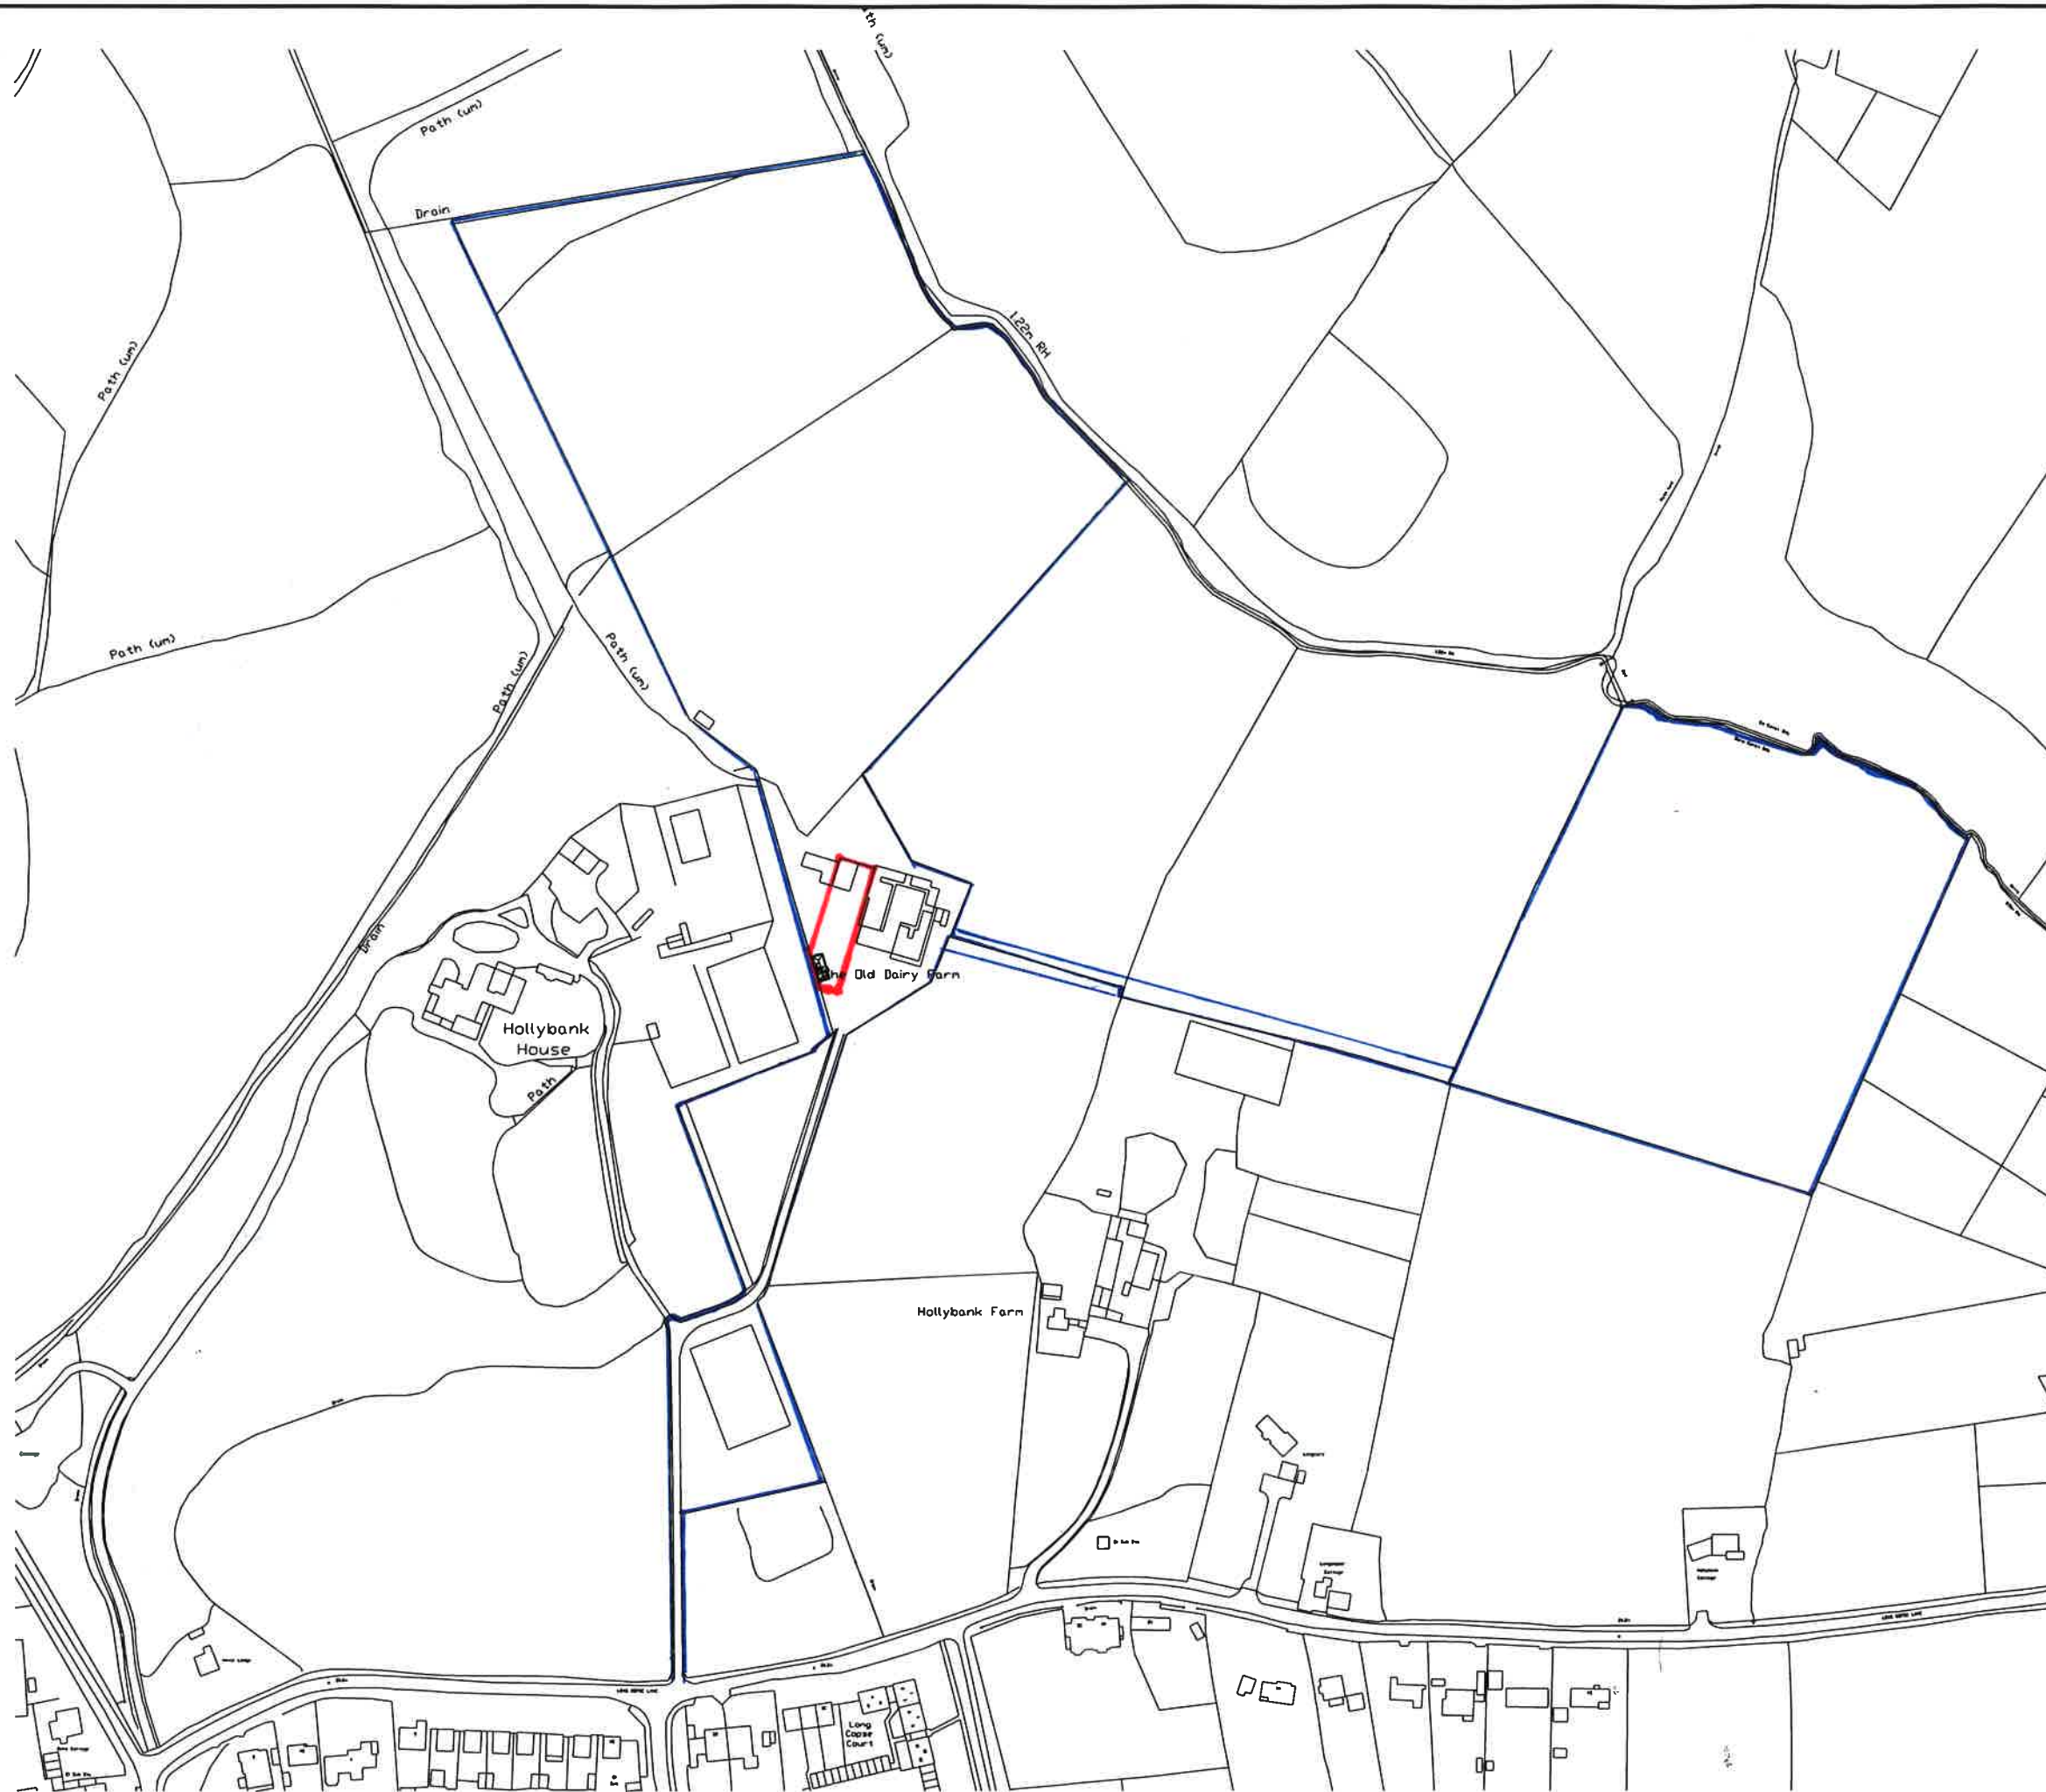

NOTE
Written Dimensions are in all cases to be preferred to the scaled dimensions. Contractors, Sub-contractors and Suppliers MUST verify all dimensions on site.

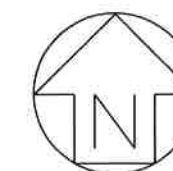

Rev	Description	Date	Drwn By	Chkd



HOMELODGE BUILDINGS LTD
KINGSWELL POINT
CRAWLEY
WINCHESTER
HAMPSHIRE
SO21 2 PU
TEL: 01962 881 480 - FAX 01962 889 070

Client :

MR AND MRS WILLIAMS

Project/Drawing Title :

LOCATION PLAN

Drawn by : R.L. Checked by : Signed off by :

Date : 05/06/13 Scale : 1:1250 @ A3

Drawing No : HL1815/P1/L Rev. No :