


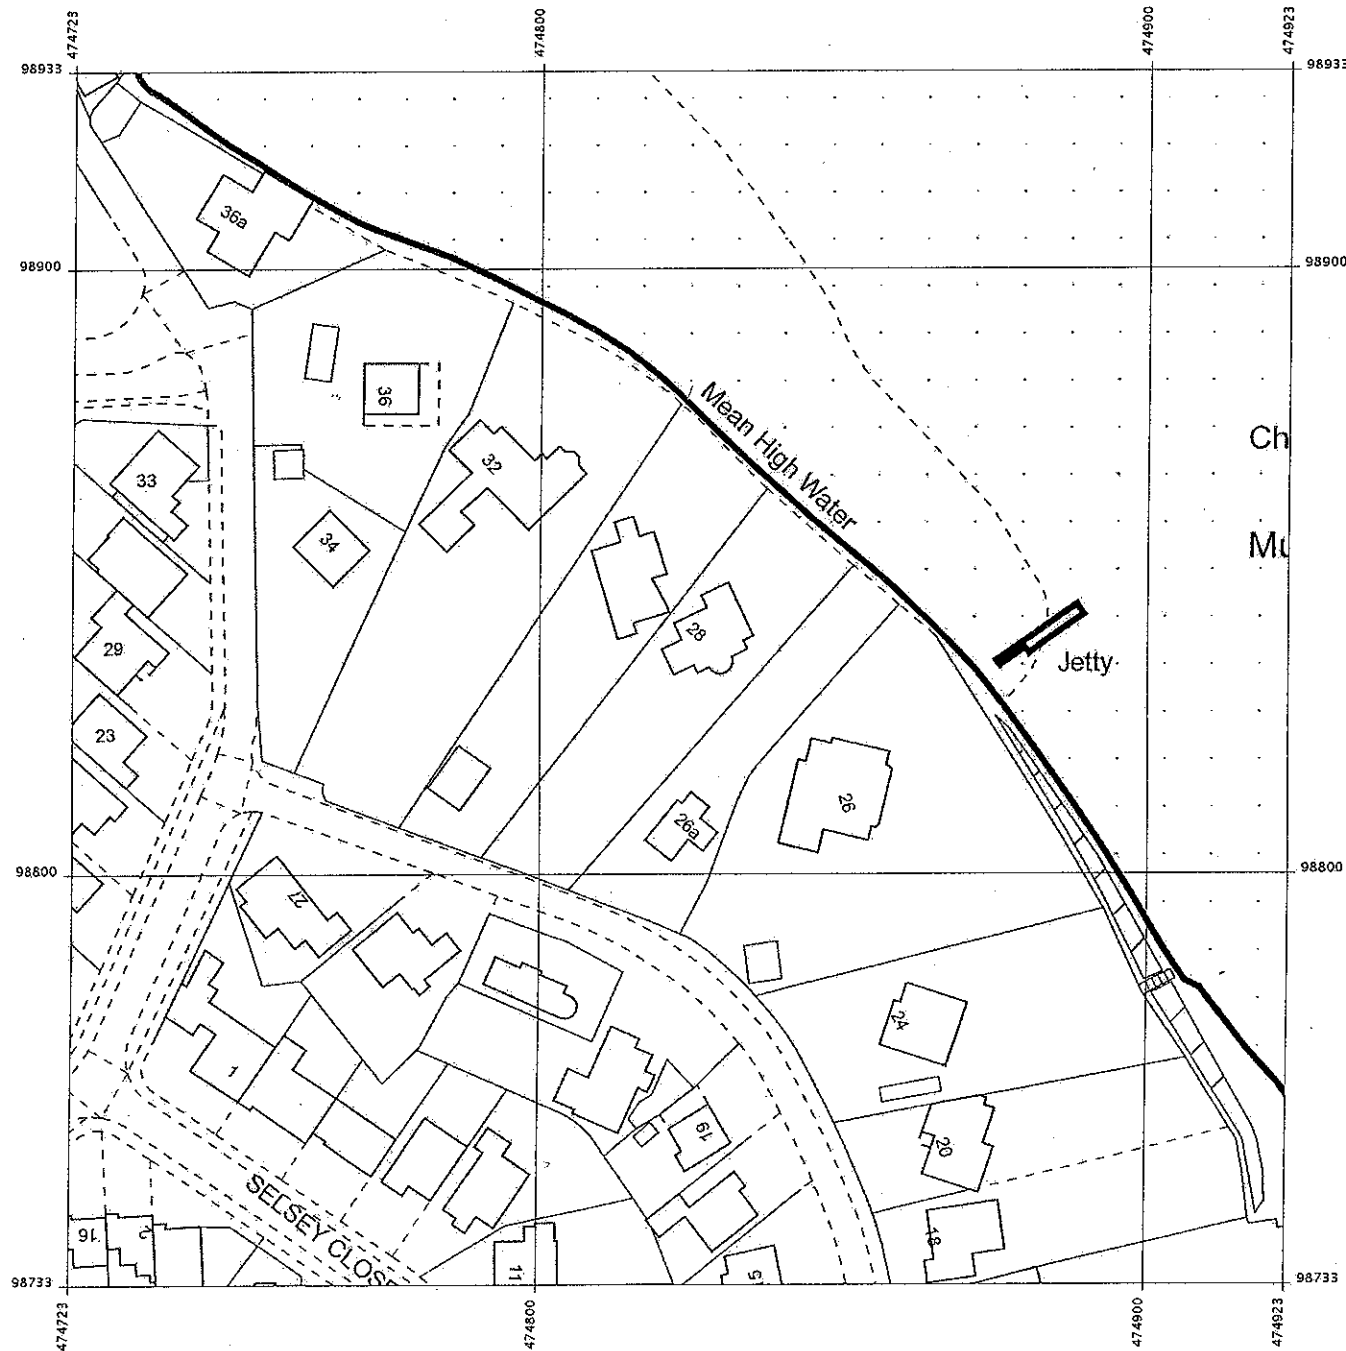

Produced 14 Jun 2013 from the Ordnance Survey National Geographic Database and incorporating surveyed revision available at this date. Reproduction in whole or part is prohibited without the prior permission of Ordnance Survey. © Crown Copyright 2013.

Ordnance Survey and the OS Symbol are registered trademarks of Ordnance Survey, the national mapping agency of Great Britain.

The representation of a road, track or path is no evidence of a right of way. The representation of features as lines is no evidence of a property boundary.

0 10 20 30 40 50
Metres
1:1250




28 WITTERING ROAD
HAYLING ISLAND
PO11 9SP

Supplied by: Latitude Mapping Ltd
Reference: OI588267
Centre coordinates: 474823 98833

SITE/LOCATION PLAN

**CONVERSION OF EXISTING GARAGE TO ANCILLARY ACCOMMODATION.
28, WITTERING ROAD, HAYLING ISLAND, HANTS.
FORMR & MRS C. GIBSON.**

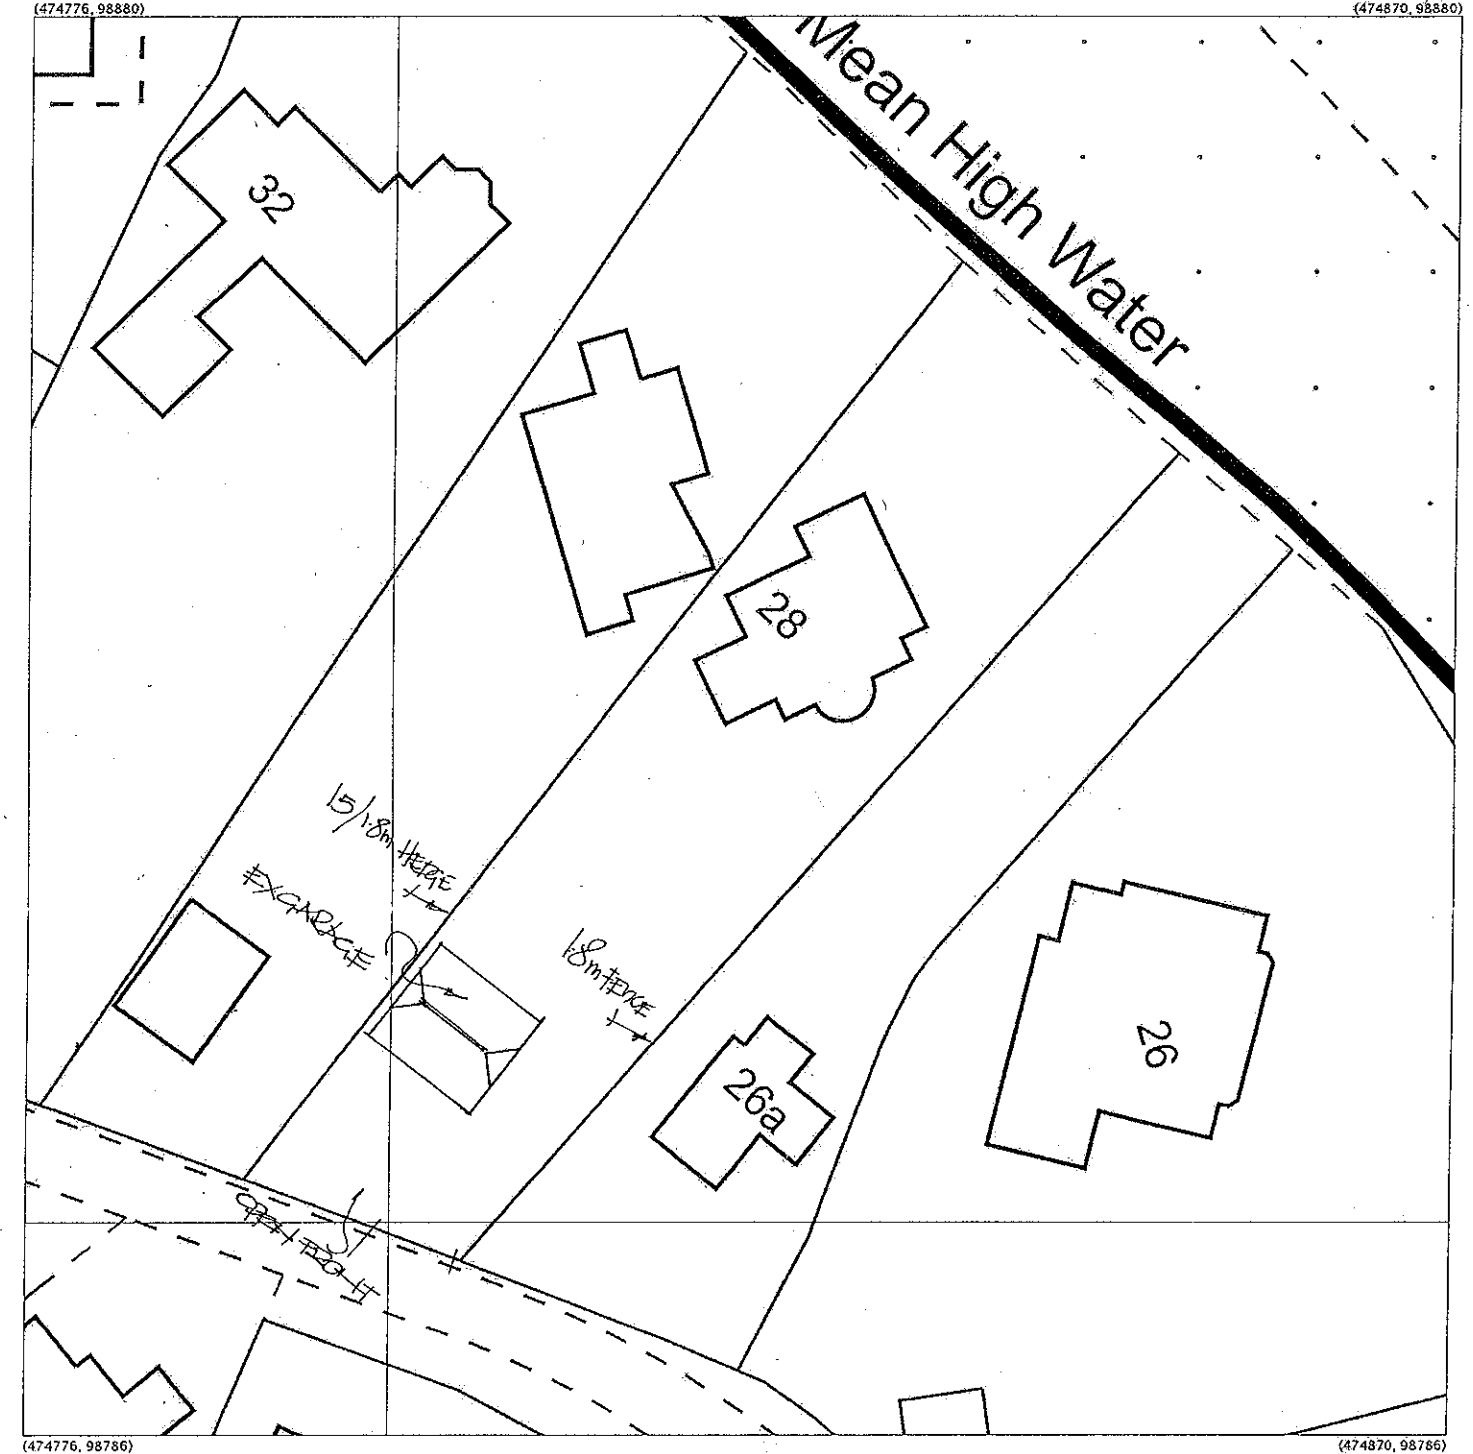

Produced 14 Jun 2013 from the Ordnance Survey National Geographic Database and incorporating surveyed revision available at this date. Reproduction in whole or part is prohibited without the prior permission of Ordnance Survey. © Crown Copyright 2013.

Ordnance Survey and the OS Symbol are registered trademarks of Ordnance Survey, the national mapping agency of Great Britain.

The representation of a road, track or path is no evidence of a right of way. The representation of features as lines is no evidence of a property boundary.

0 4 8 12 16 20
Metres
1:500



28 WITTERING ROAD
HAYLING ISLAND
PO11 9SP

Supplied by: Latitude Mapping Ltd
Reference: OI588266
Centre coordinates: 474823 98833