


**PROPOSED FRONT ADDITION WITH BALCONY OVER.
13, WITTERING ROAD, HAYLING ISLAND, HANTS.
FOR MR & MRS M. CLARK.**

note check all measurements on site prior to the commencement of work.

in view of the trees at the front the builder is to agree a foundation depth with la building control prior to the commencement of any work on site

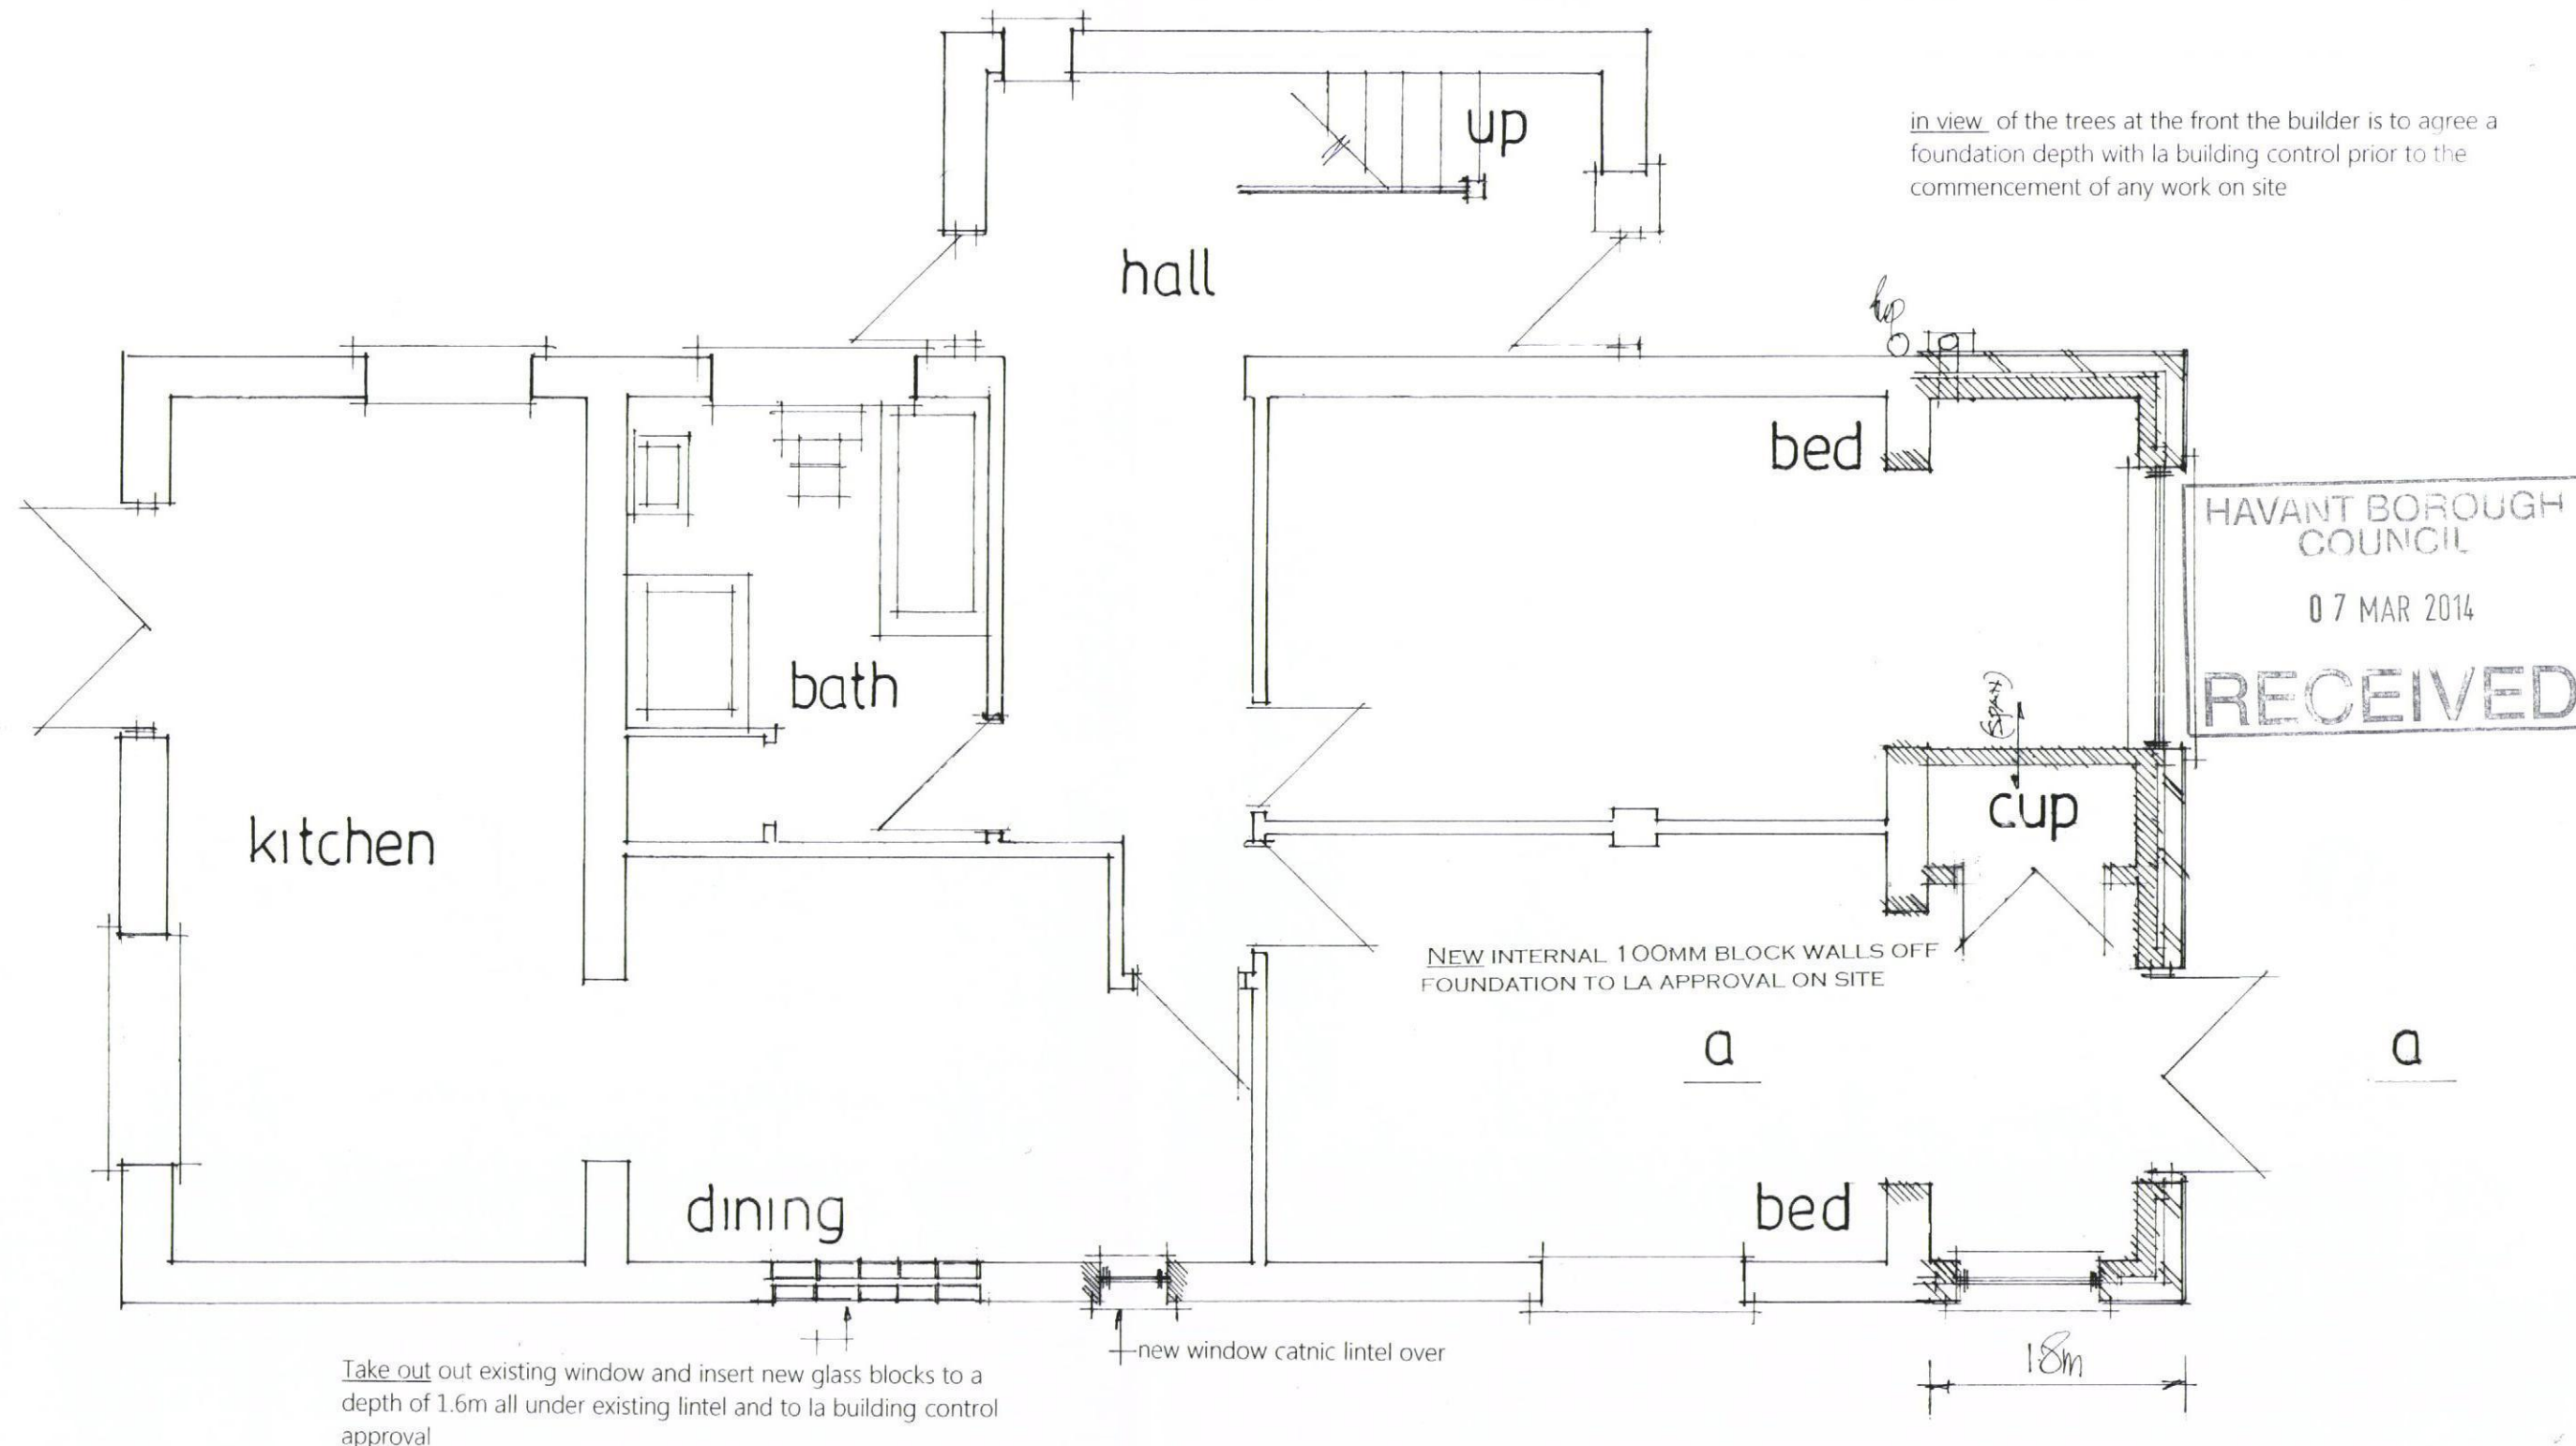

date mar 2014
scale 1:50

PROPOSED GROUND FLOOR

PETER J. WALKER MRICS
CHARTERED SURVEYOR
182 SEAFRONT, HAYLING ISLAND, HANTS
PO11 9AN
TEL 02392467571