


**ADDITIONAL INFORMATION – OUTLINE APPLICATION, 7, EASTOKE AVENUE, HAYLING IS, HANTS.
FOR W. COOPER**

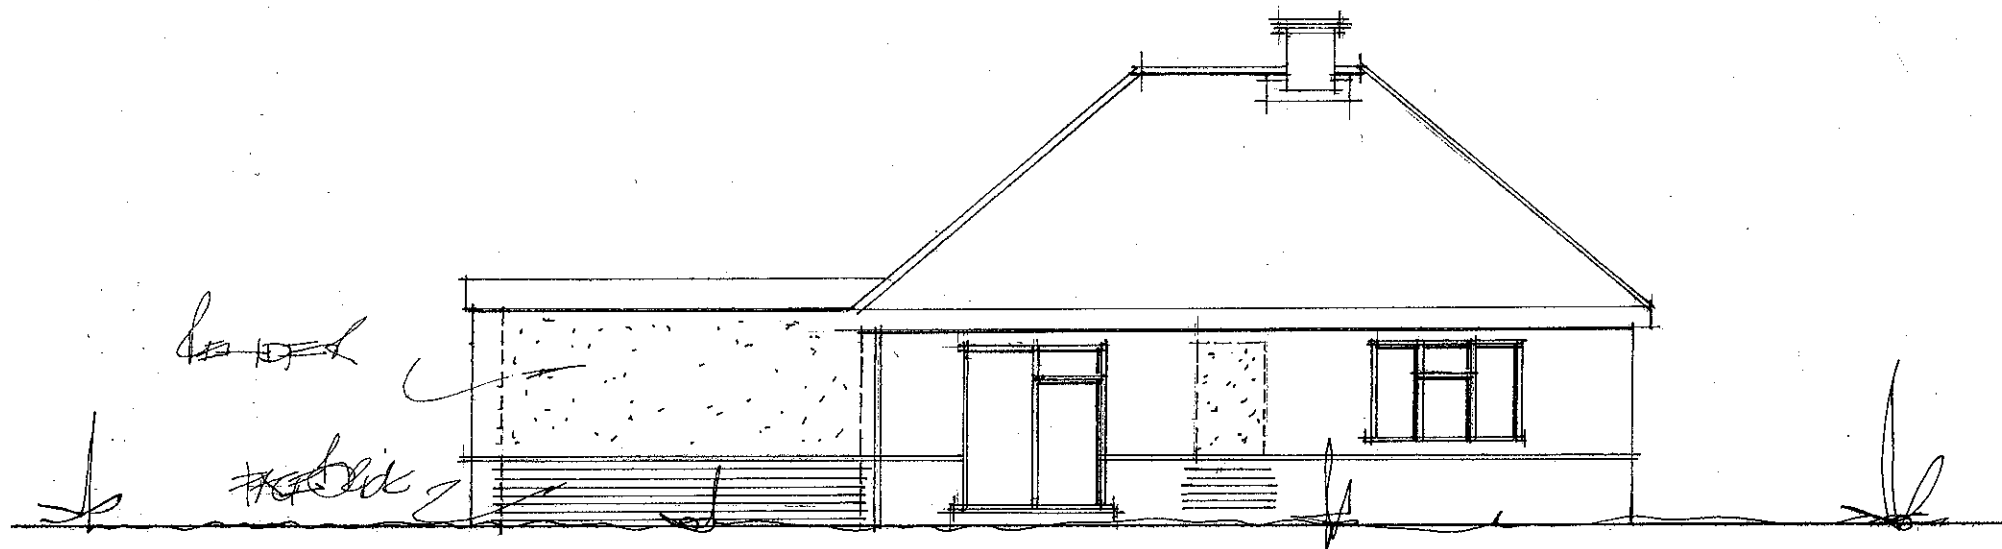

PROPOSED SIDE ELEVATION

date jan 2014
scale 1:100

PETER J. WALKER MRICS
CHARTERED SURVEYOR
182 SEAFRONT, HAYLING ISLAND, HANTS
PO11 9 AN

TEL: 02392 467571