



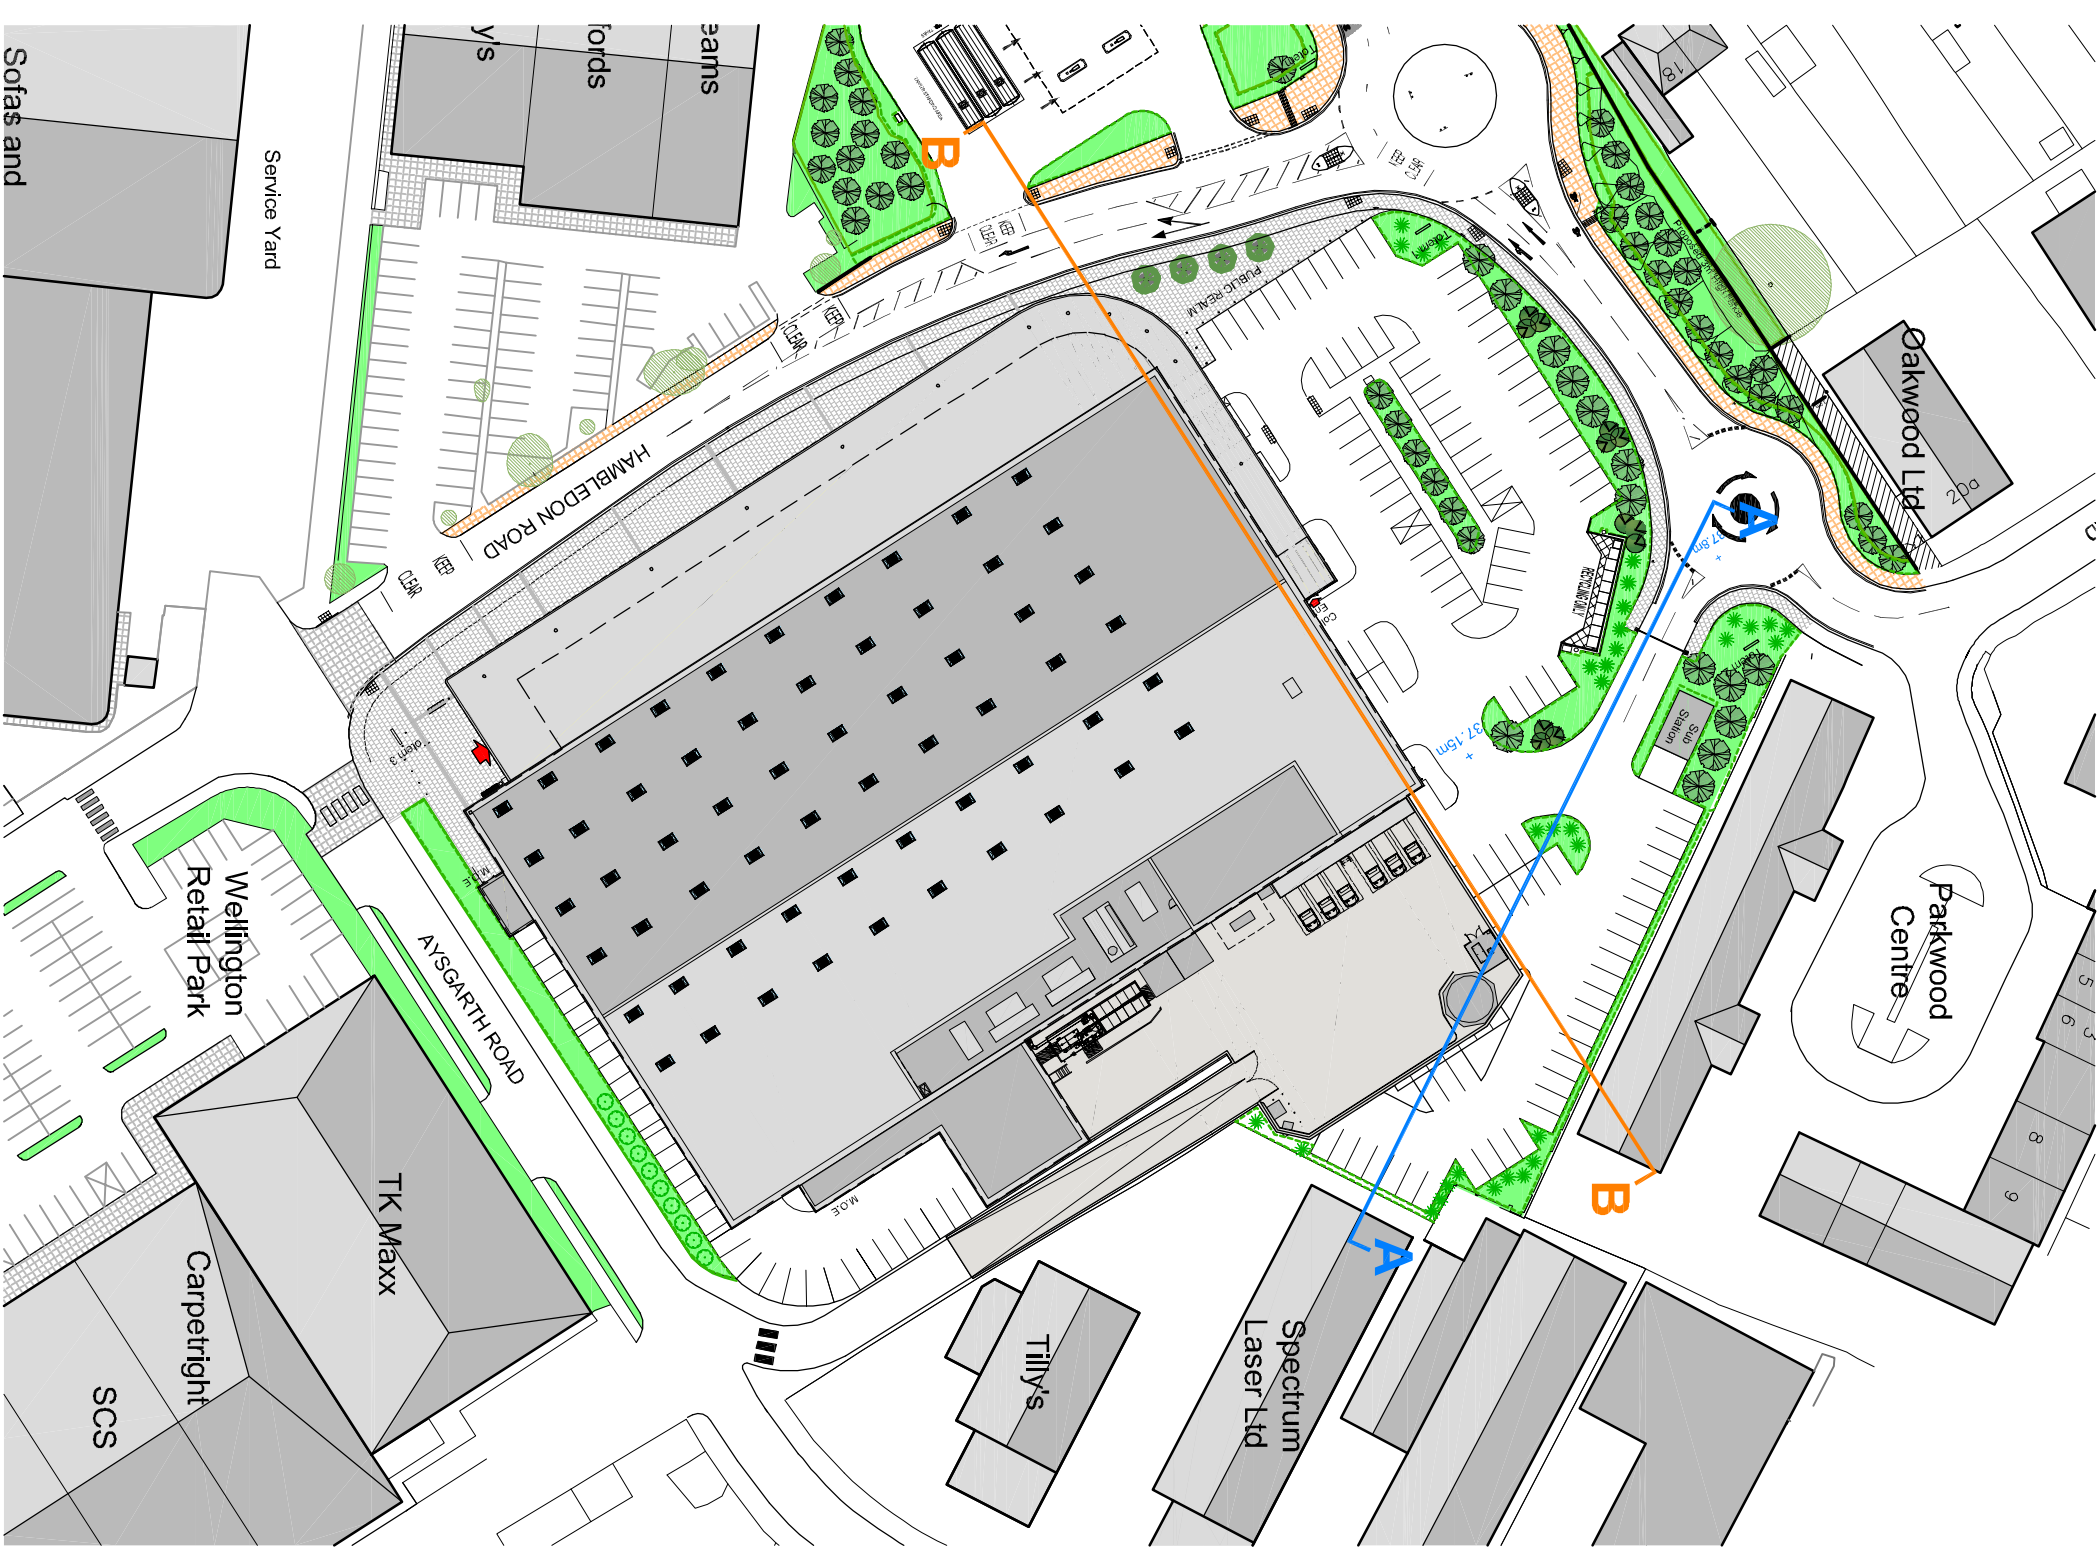


Proposed Site Plan

1:1000

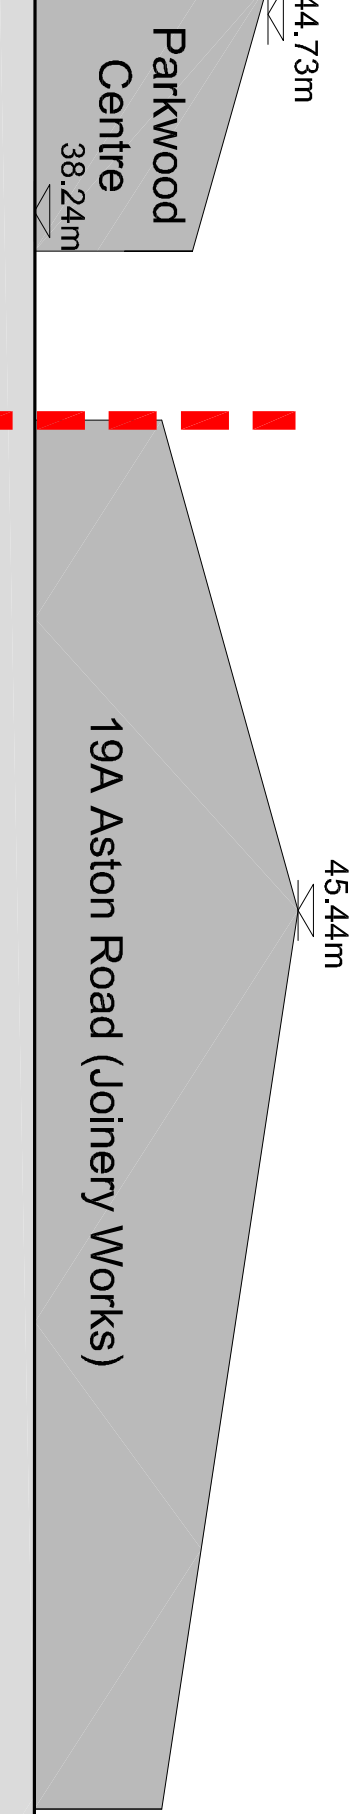


Existing Section B-B

1:200

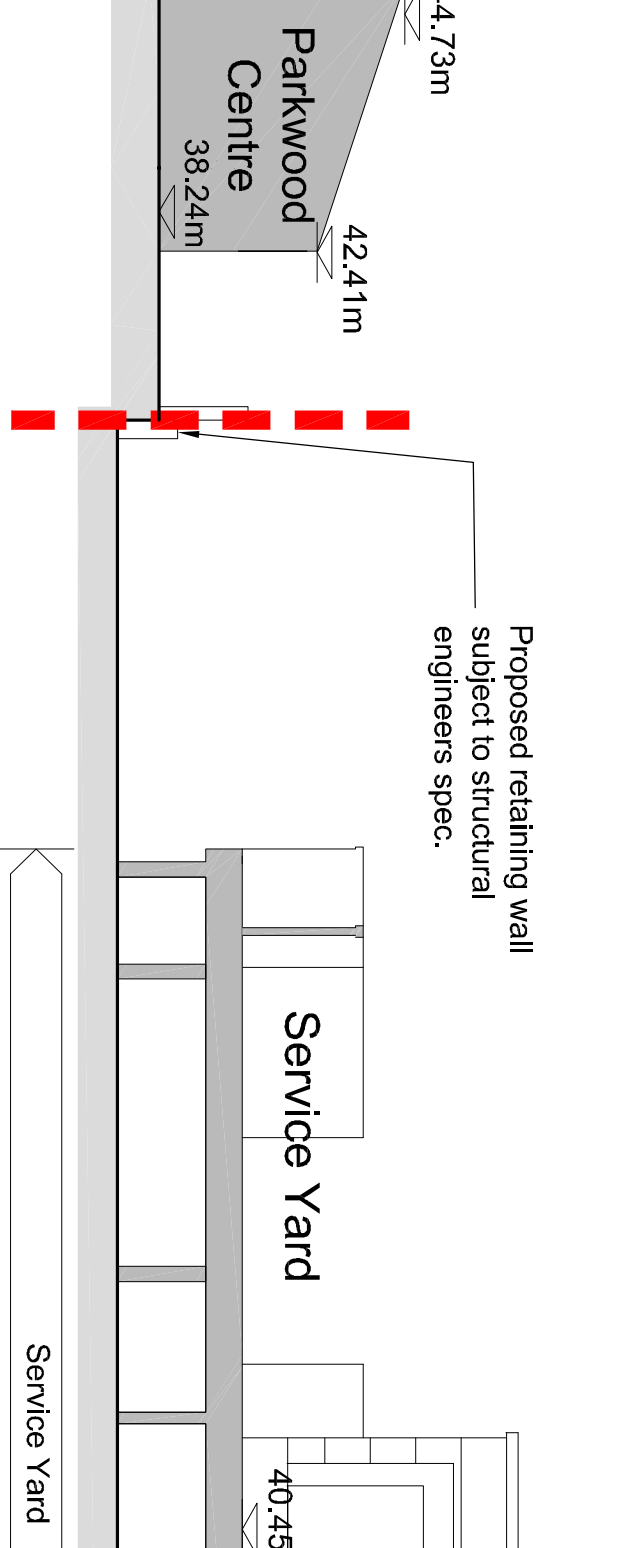


Proposed Section B-B

1:200

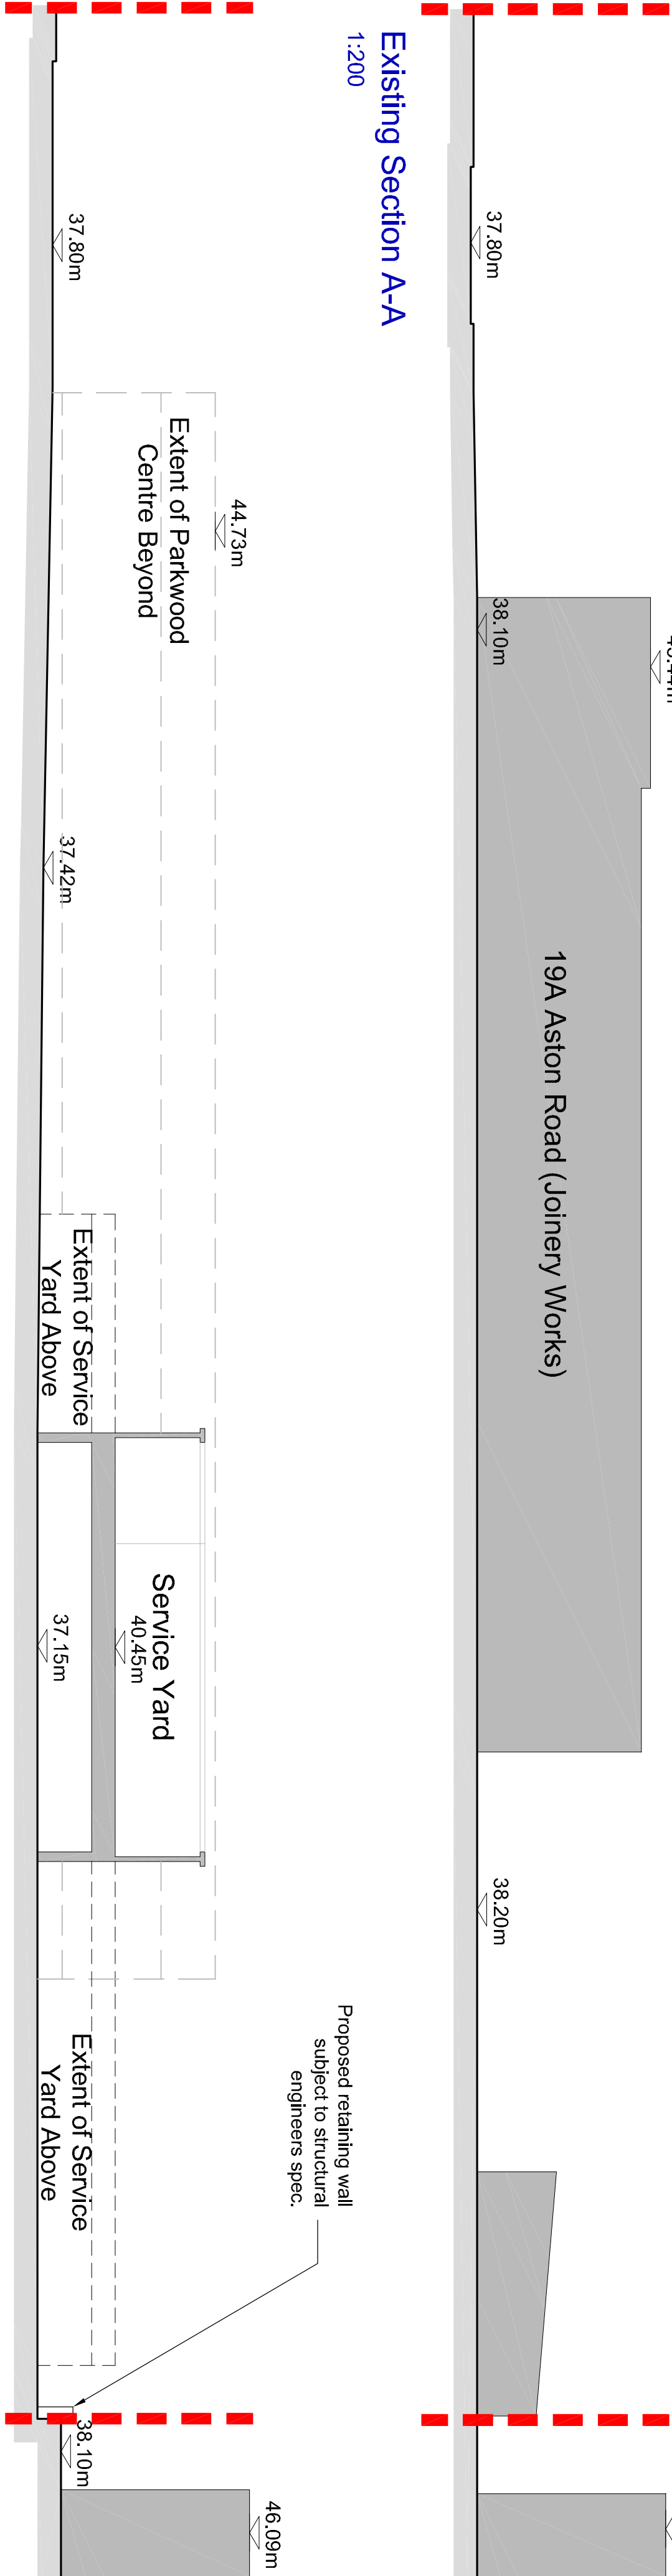


Existing Section A-A

1:200

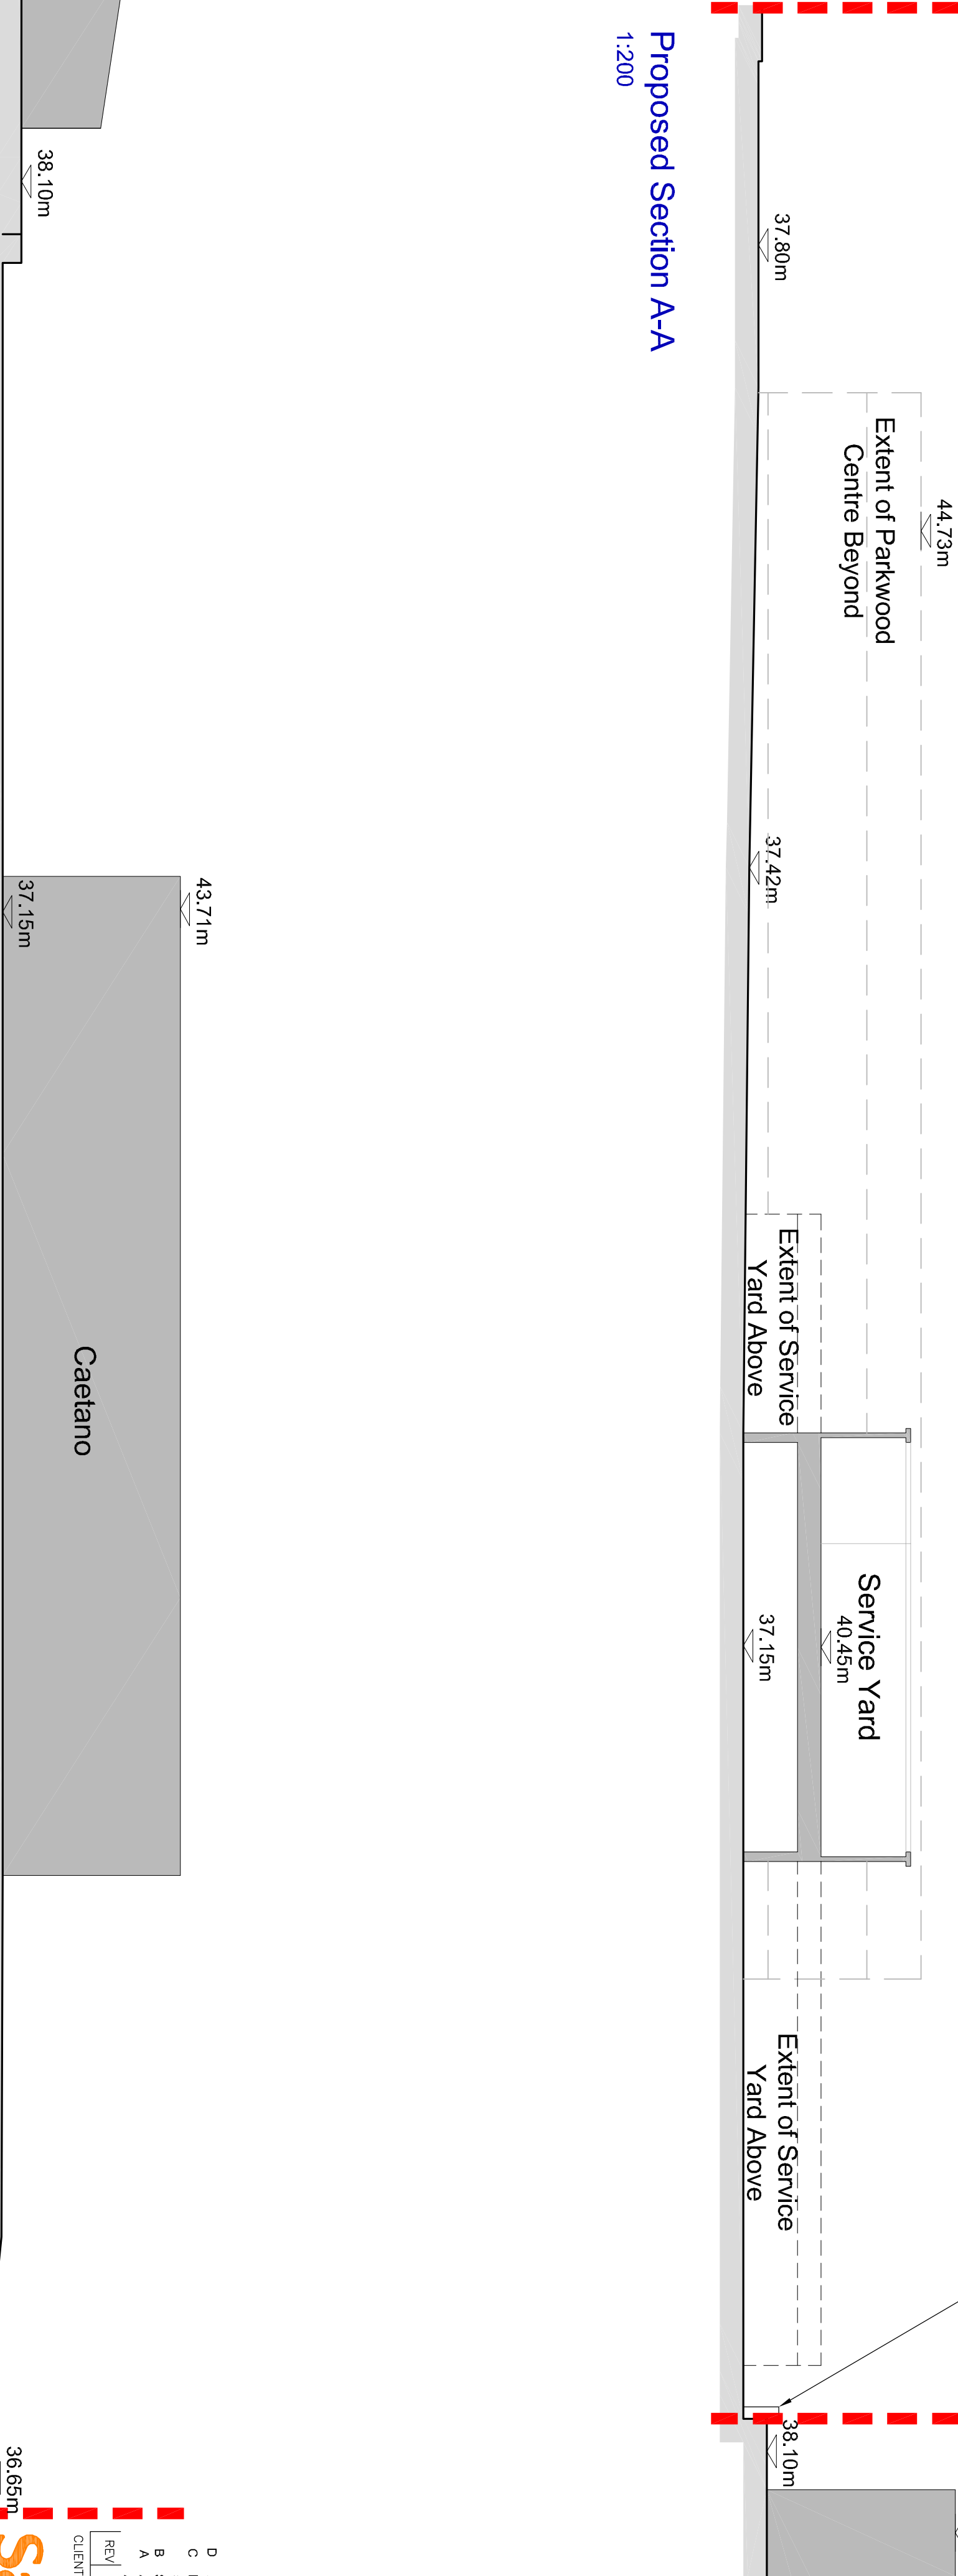


Proposed Section A-A

1:200

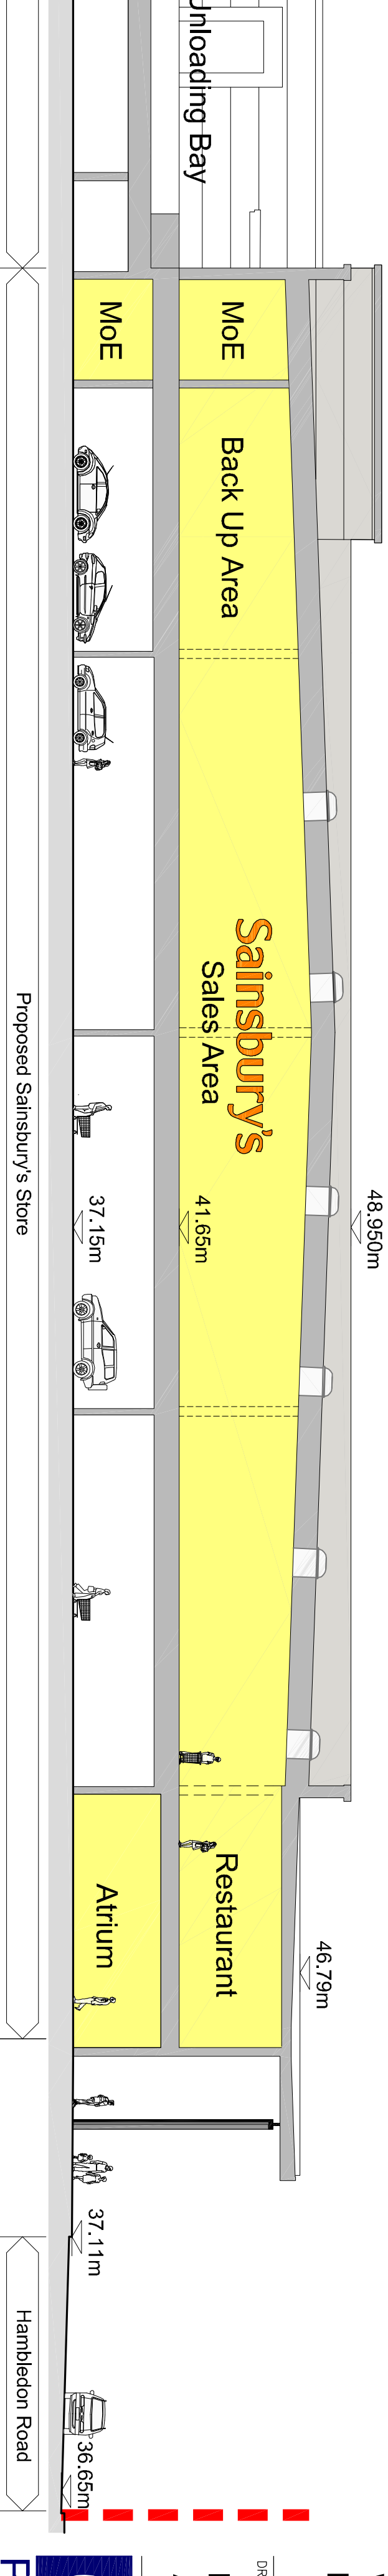

Proposed Section B-B

1:200

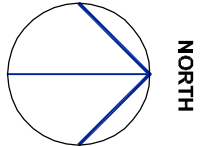

PLANNING

D	Additional detail provided	11-11-13	MS
C	Proposed height reduced, roof amended	29-08-12	JW
B	Sub station relocated	14-07-11	MPA
A	Amendments to roundabout on Aston Road	23-06-11	LS
REV		DATE	BY
CLIENT			

Sainsbury's

Hambleton Road
Waterlooville
Hampshire, PO7 7UA

DRAWING

Existing and Proposed
Additional Sections



PARTNERSHIP
Architects • Building Surveyors

Partnership House, 23 High Street
Waterlooville, Hampshire, PO7 7UA
Telephone: (01462) 865058
Fax: (01462) 865110
Email: info@partnership-architects.co.uk
www.partnership-architects.co.uk

DATE	October 2010	DRAWN	ADB
SCALE	1:200 @ A1	CHECKED	