



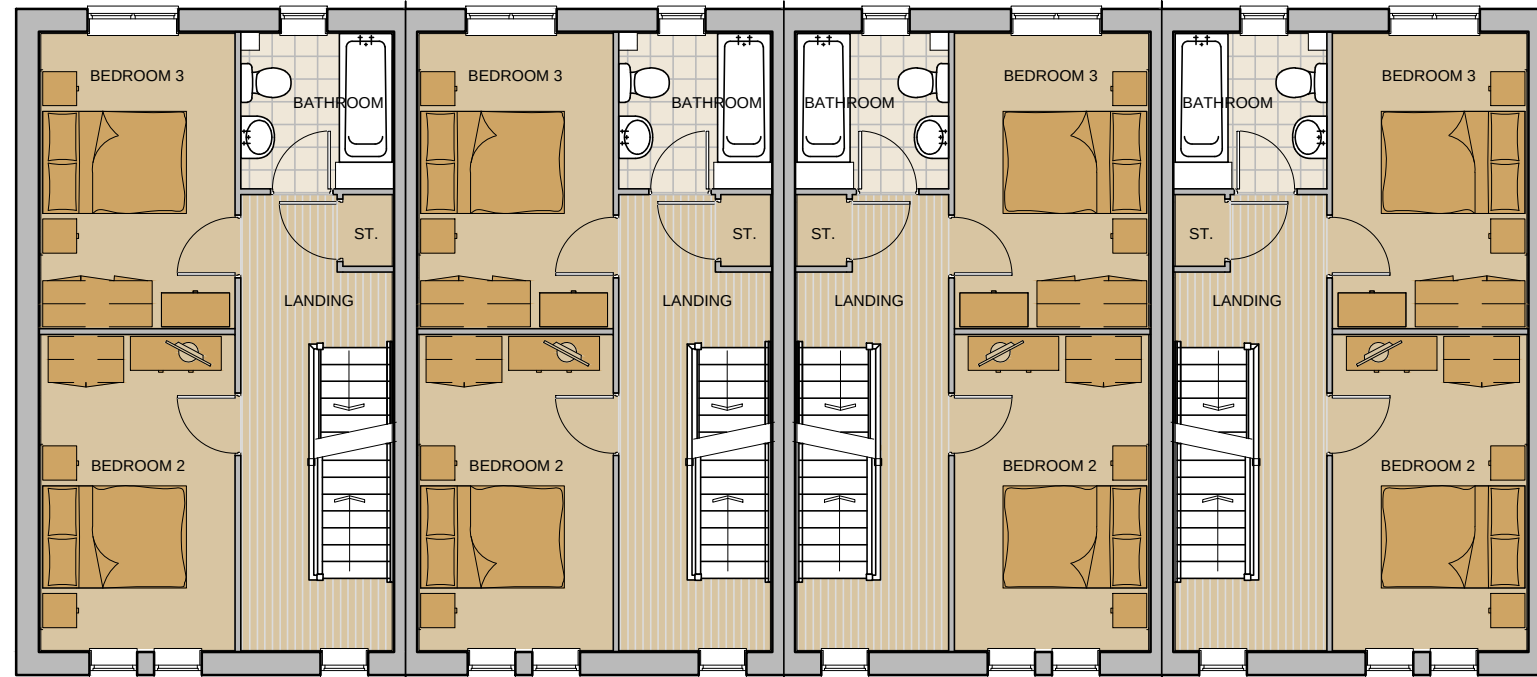

FIRST FLOOR PLAN

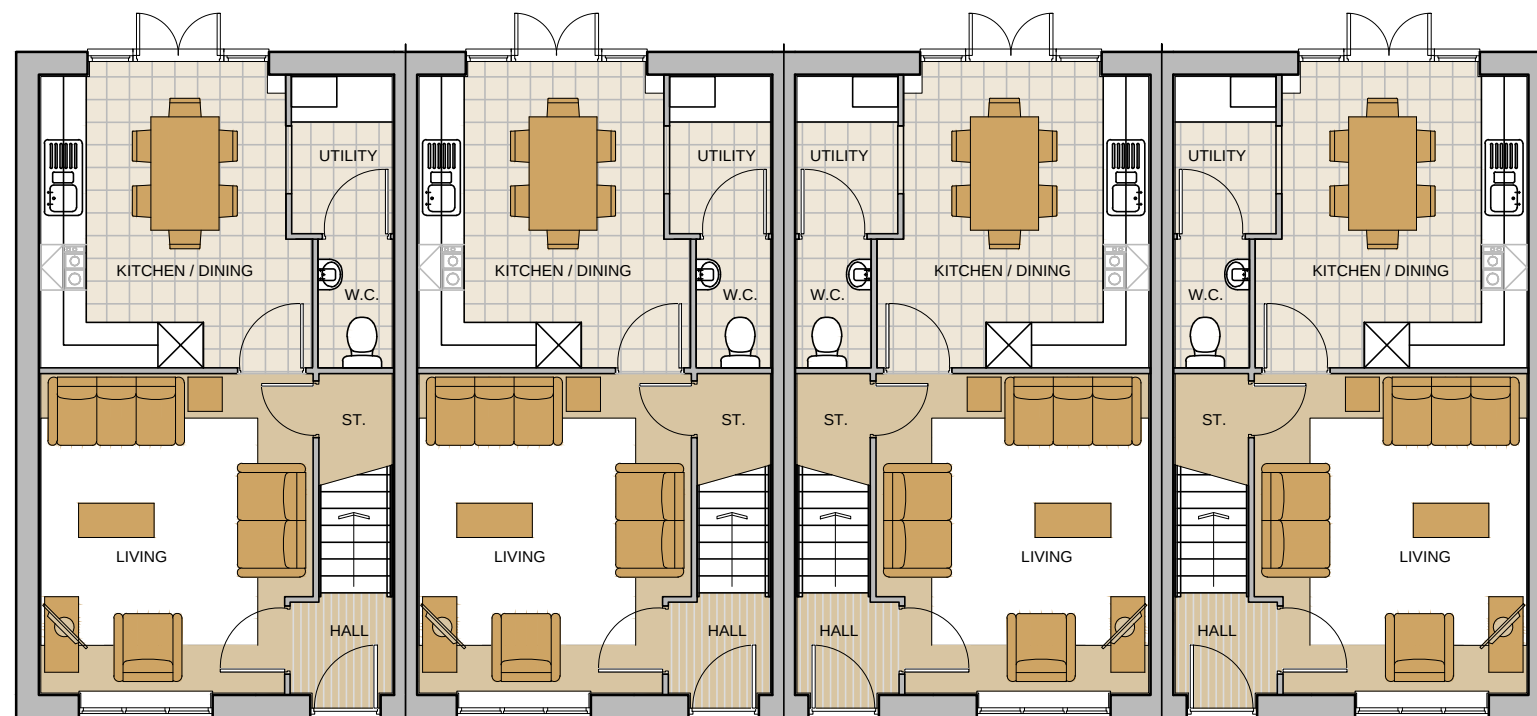

GROUND FLOOR PLAN

House Type L

BLOOR HOMES[®]
•this drawing is copyright.

New Lane
 Havant

Jan 2012
 1:100 @ A3

Plot 49-52 GA Plans Ground & First

NLH/P49-52/01

