
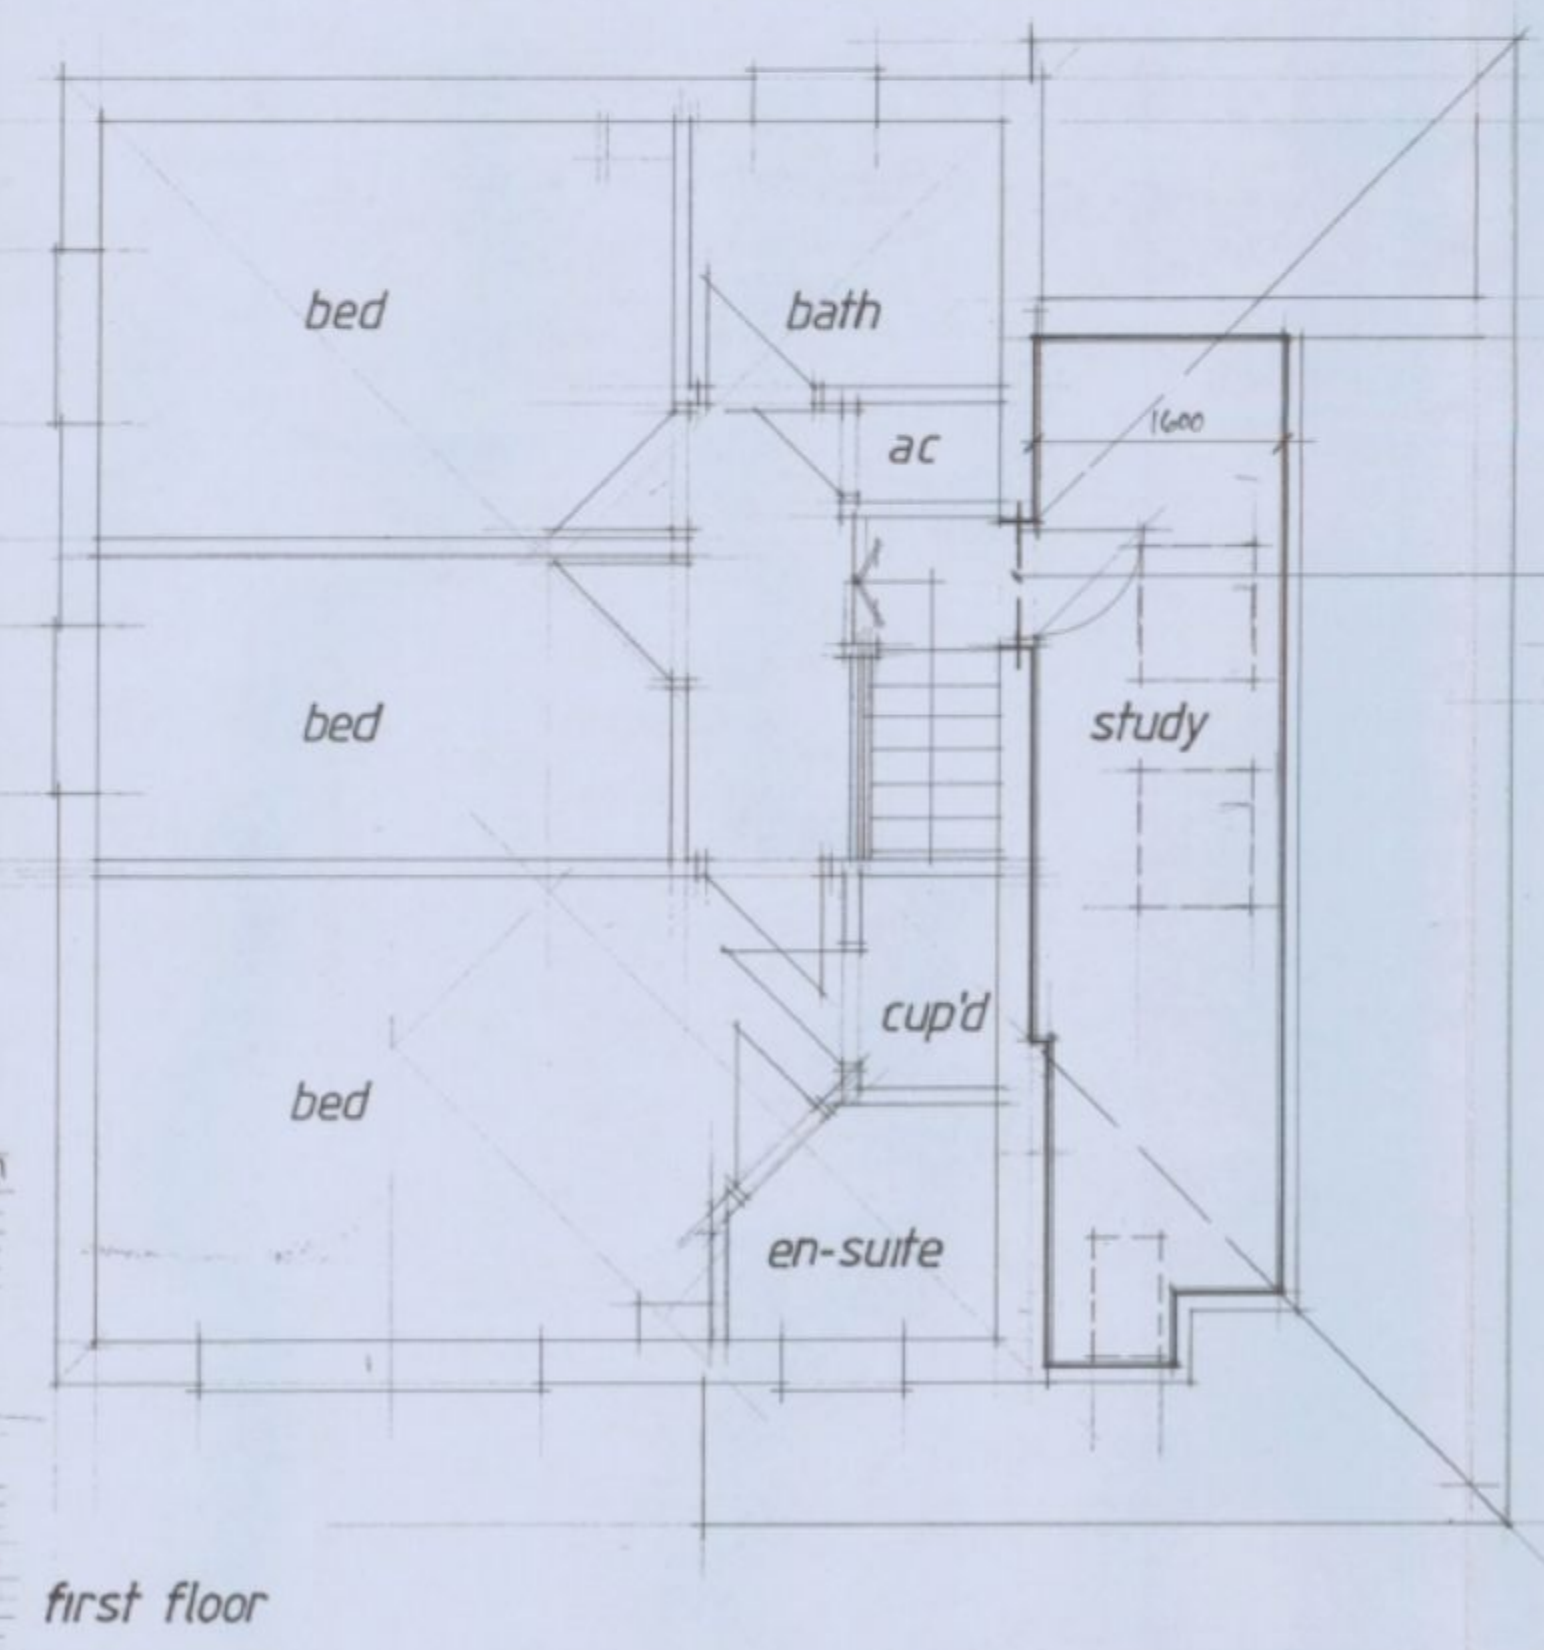
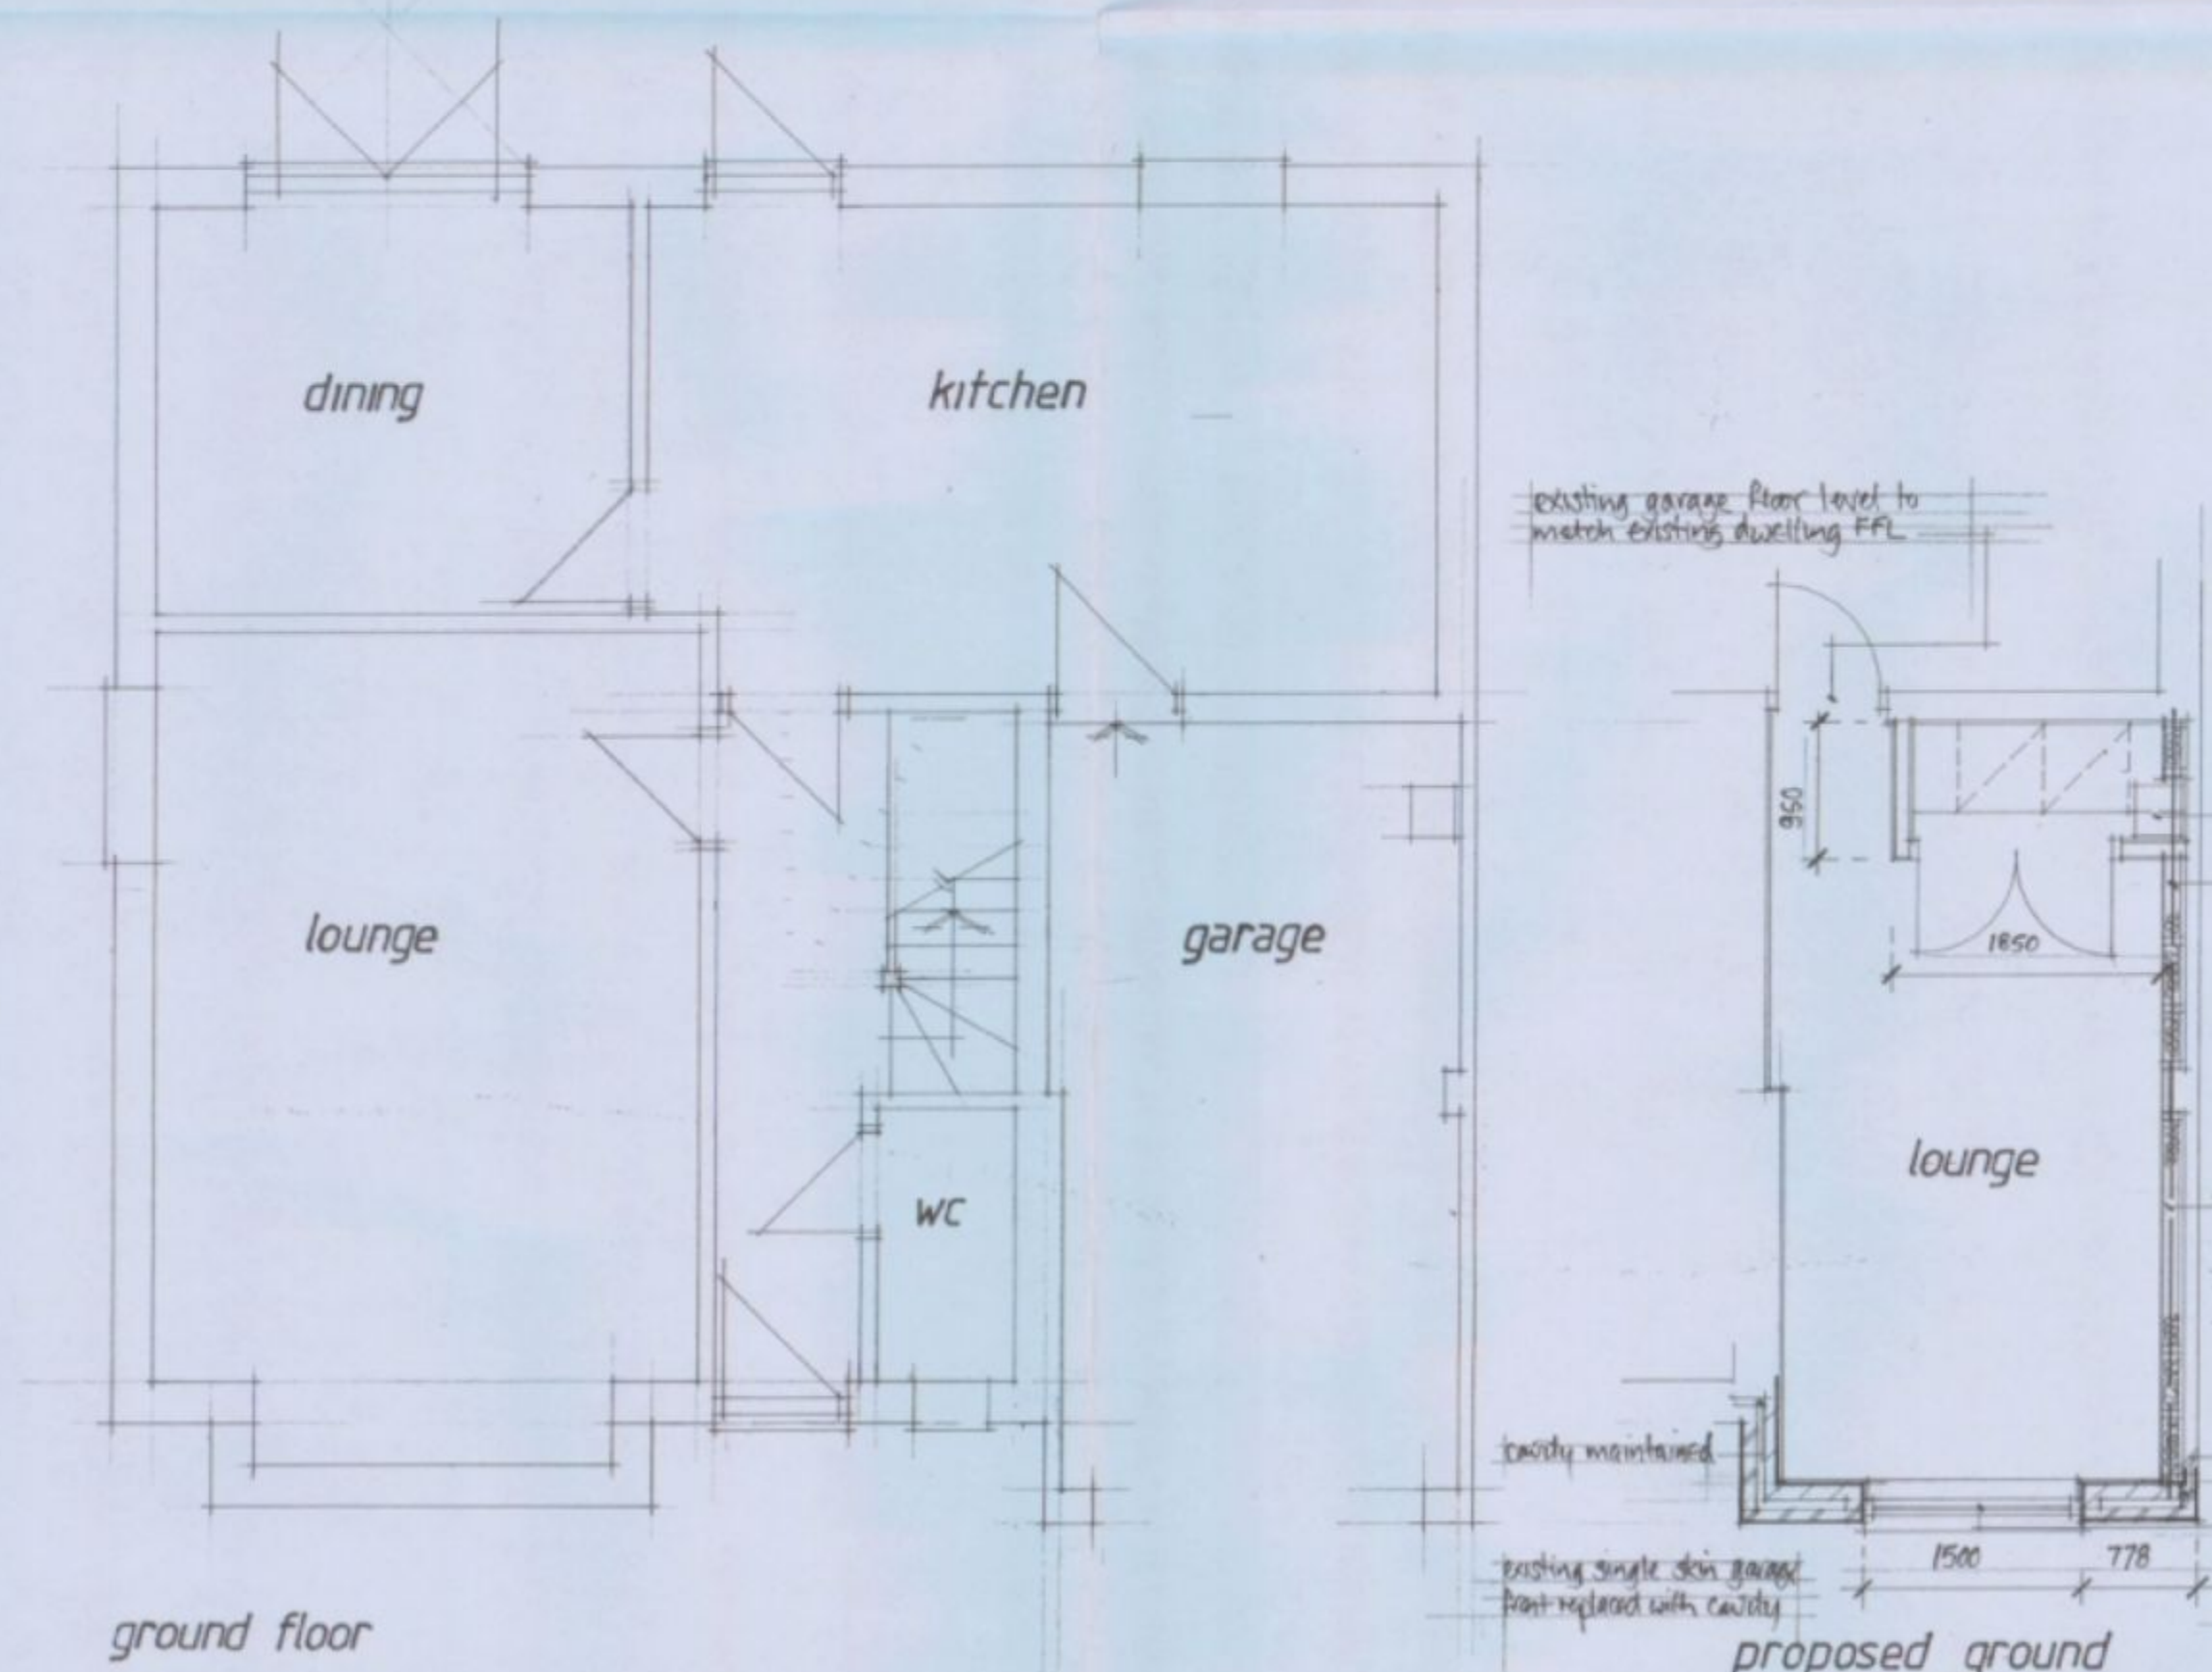
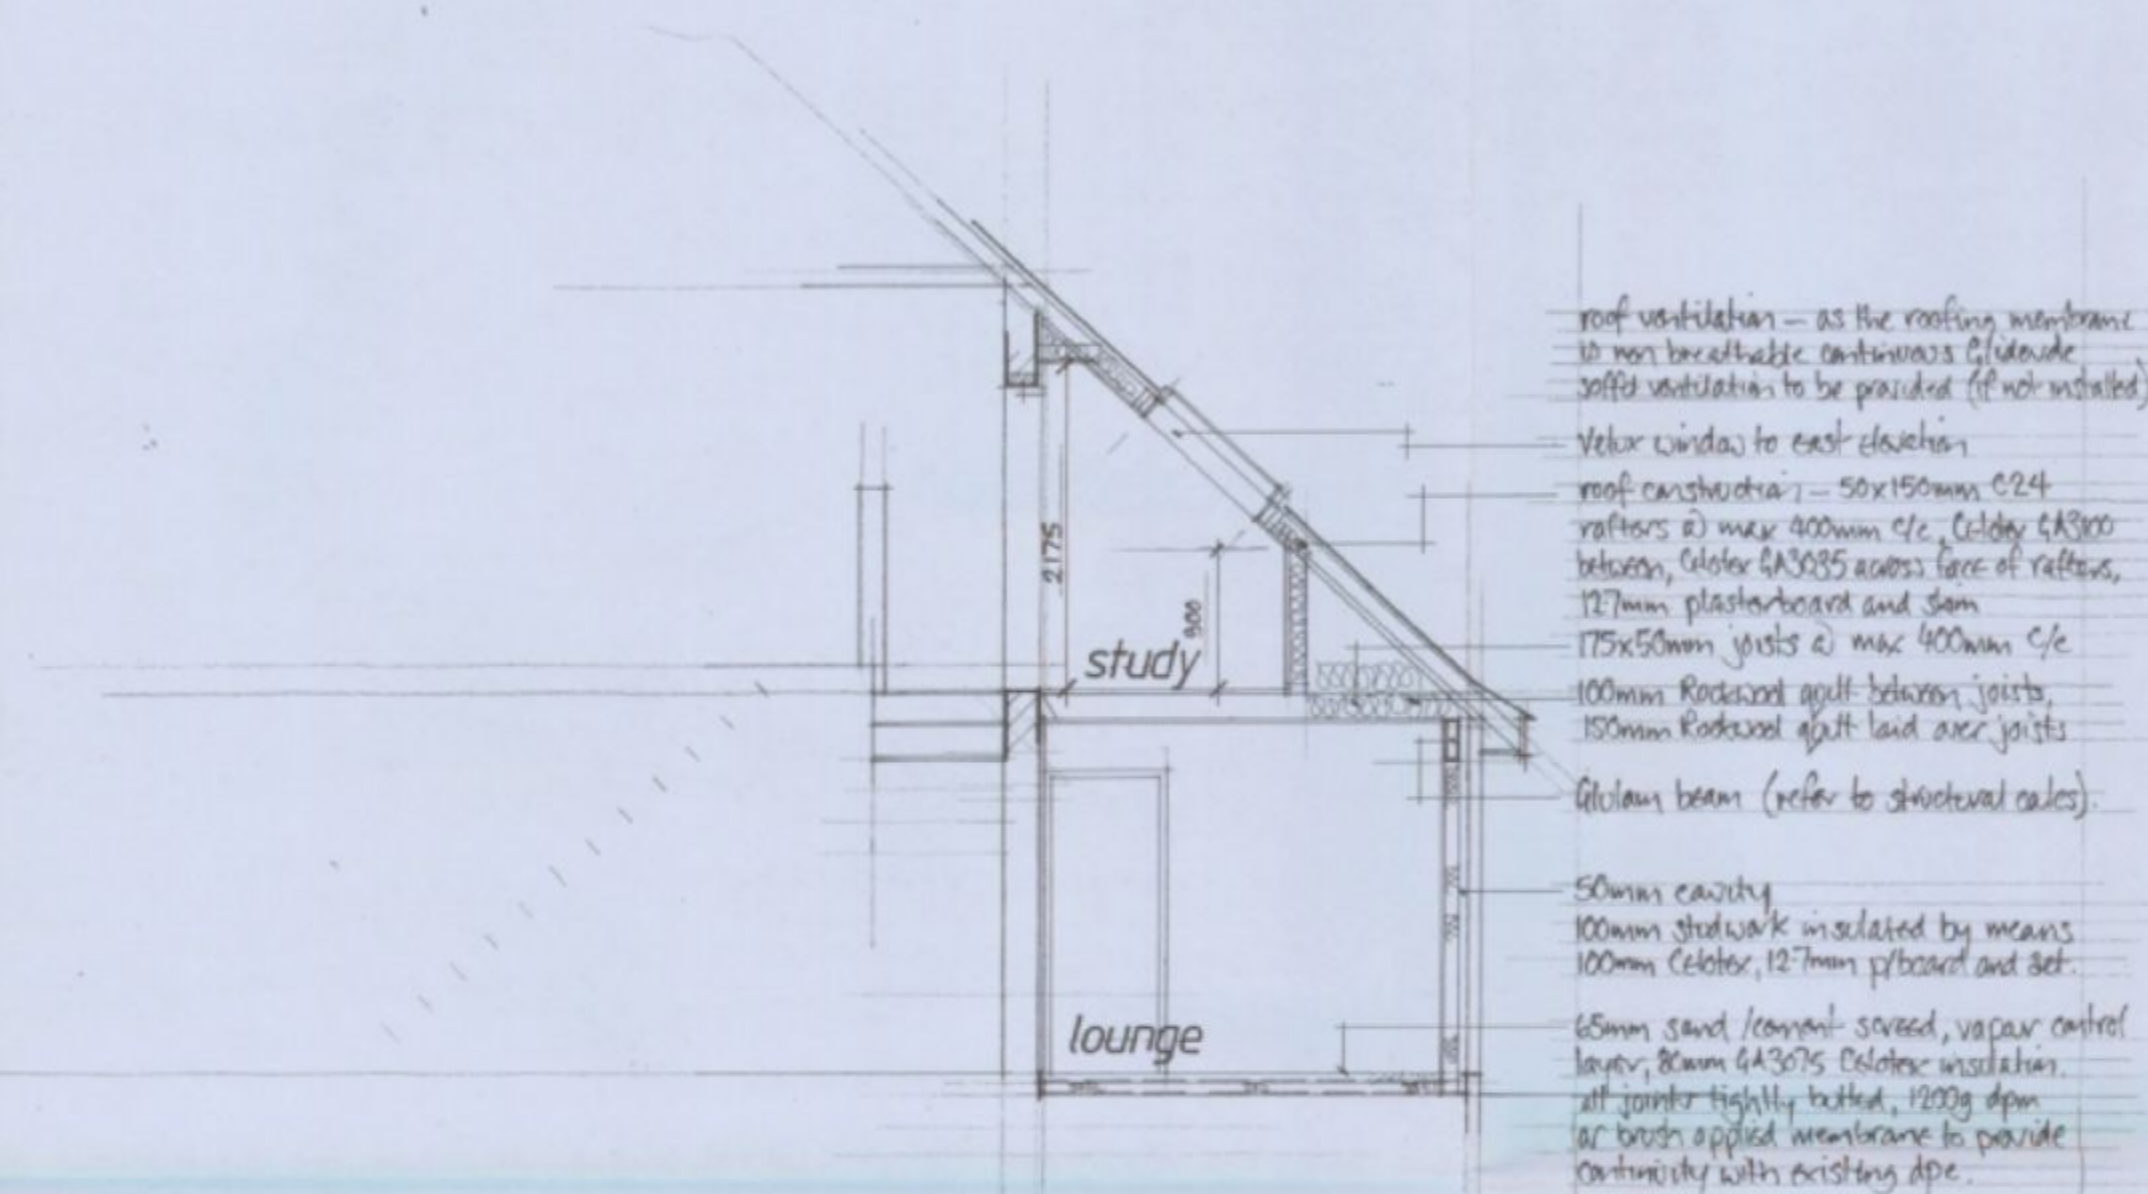
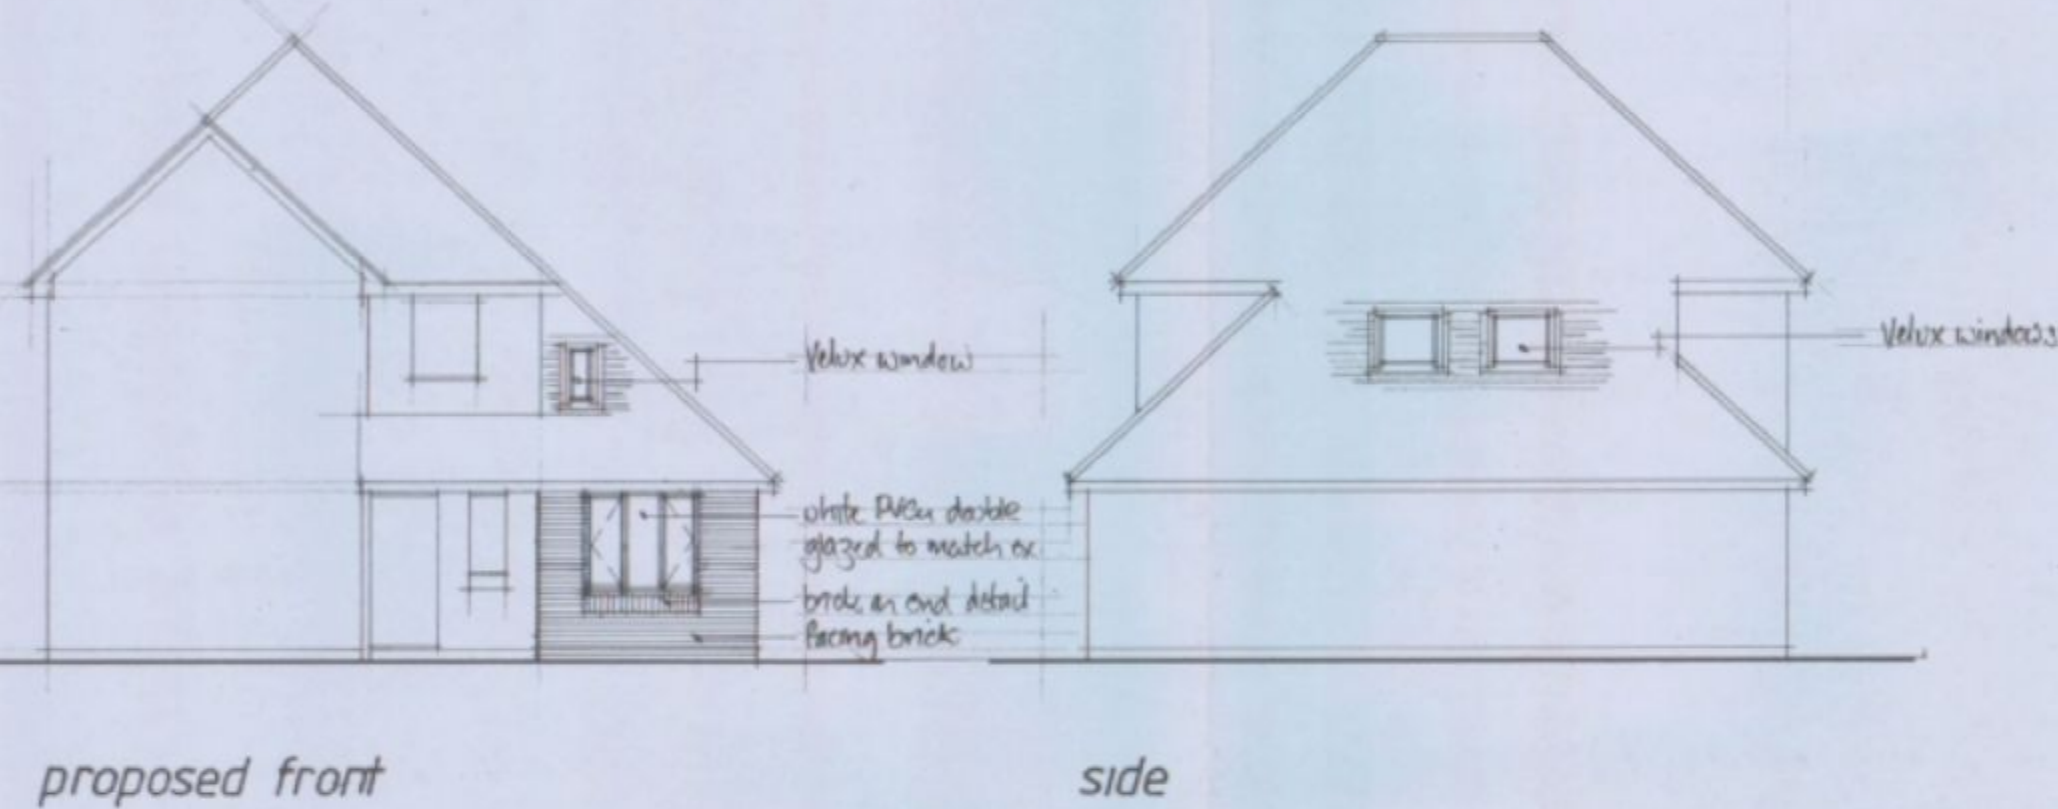


PERMIT

Notes:
All dimensions must be checked on site and not scaled from this drawing

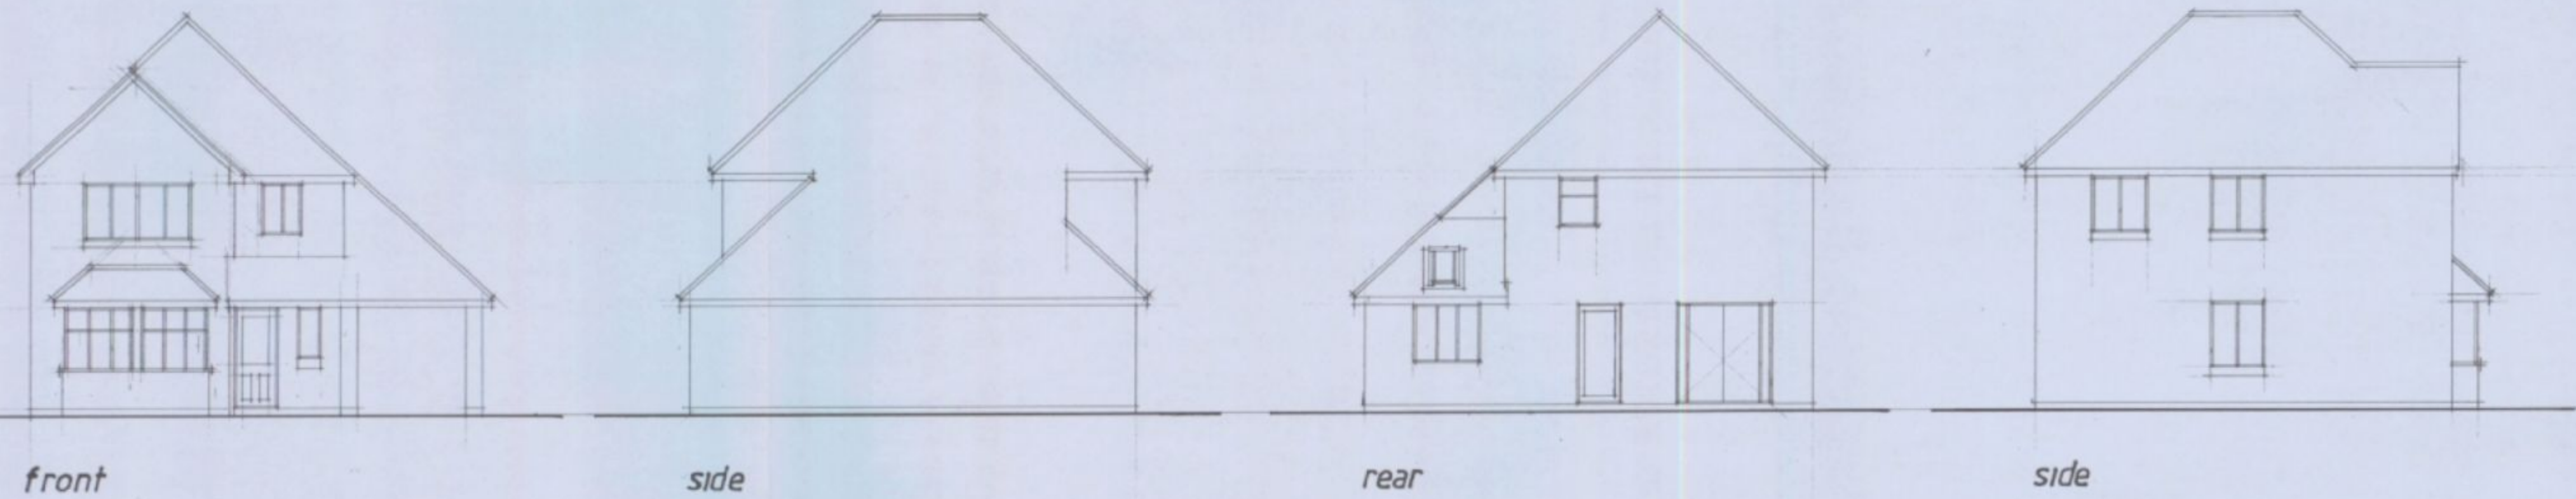

A	Date	Revisions

© copyright

Client
Mr & Mrs Martin

Job Title
Proposed integral garage conversion and loft conversion



Scale	1:50 1:100		
Date	Nov 10	Drawn by	
Org. No.	2 / 10		Rev.