PERMIT

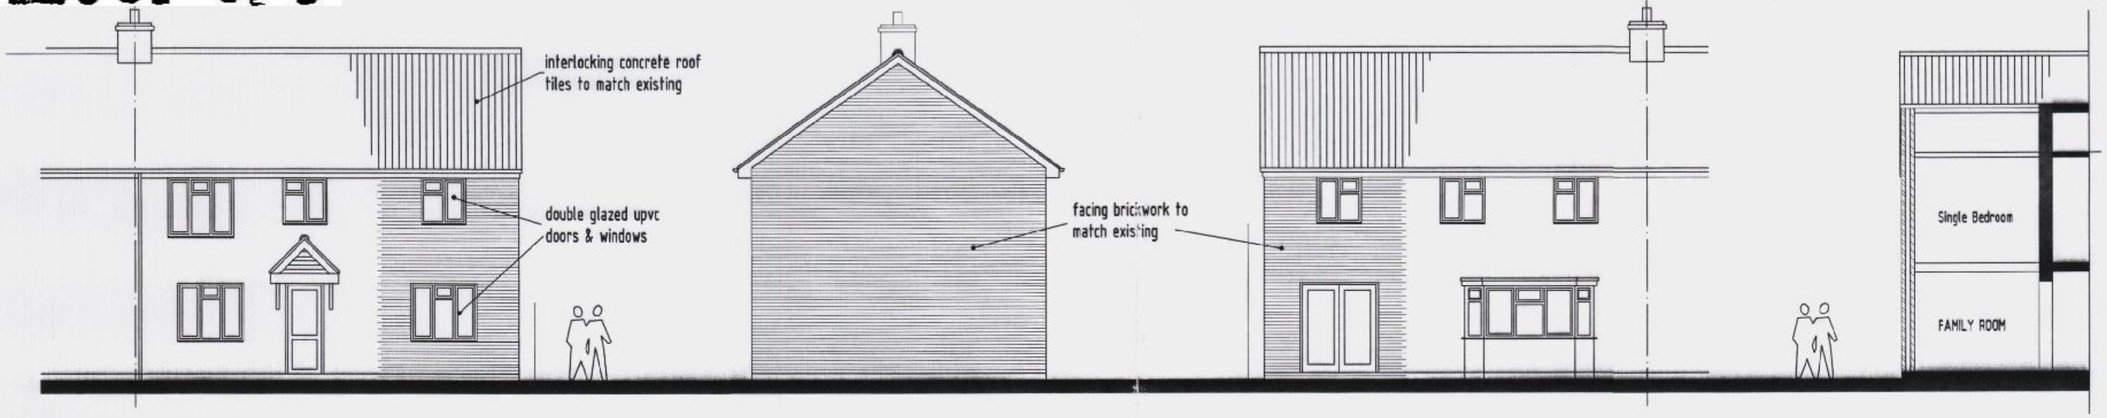

FRONT ELEVATION

SIDE ELEVATION

REAR ELEVATION

SECTION AA

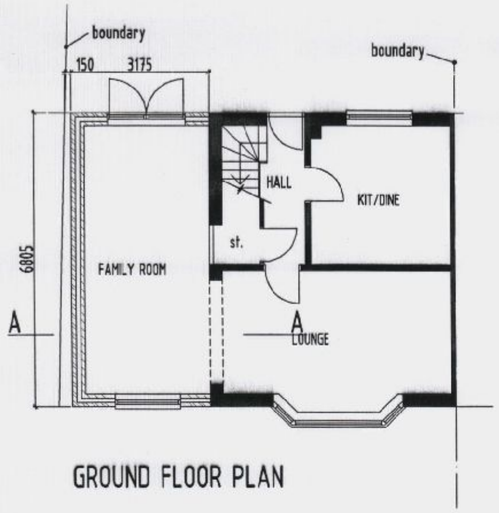

GROUND FLOOR PLAN

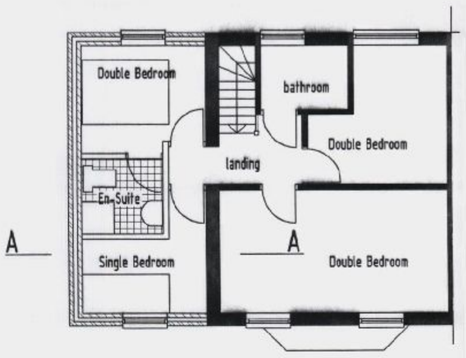

FIRST FLOOR PLAN

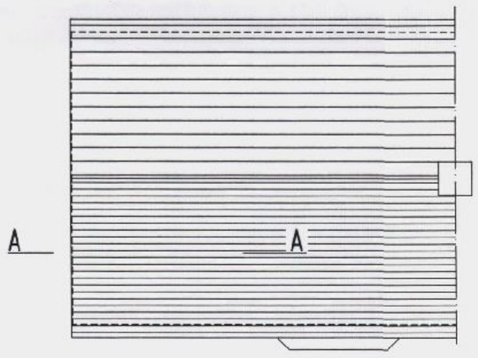

ROOF PLAN

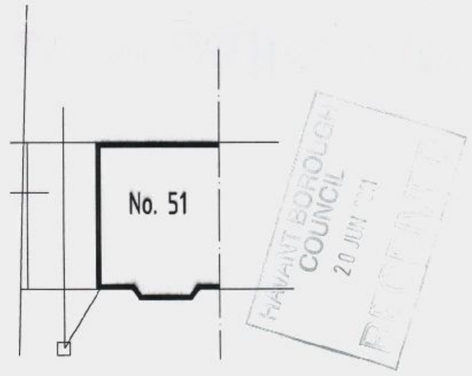

BLOCK PLAN Scale 1:200

LEGEND

- existing construction
- external brick/block walls
- internal timber stud partitions

REVISIONS

A - Dec.'10 - Amended to clients requirements.

PROPSED ALTERATIONS/TWO STOREY EXTENSION
51 CATHERINGTON WAY HAVANT HAMPSHIRE

PLANS/ELEVATIONS/SECTION

Drawing No.01A Scale 1:100 Nov.'10

ARCHITECTURAL
PAUL PROPERTY COLE SERVICES

243 SWANWICK LANE
LOWER SWANWICK
SOUTHAMPTON
SO31 7GT

01489 603522

paulcole28@msn.com