


PERMIT

HAVANT BOROUGH
COUNCIL
27 SEP 2011
RECEIVED

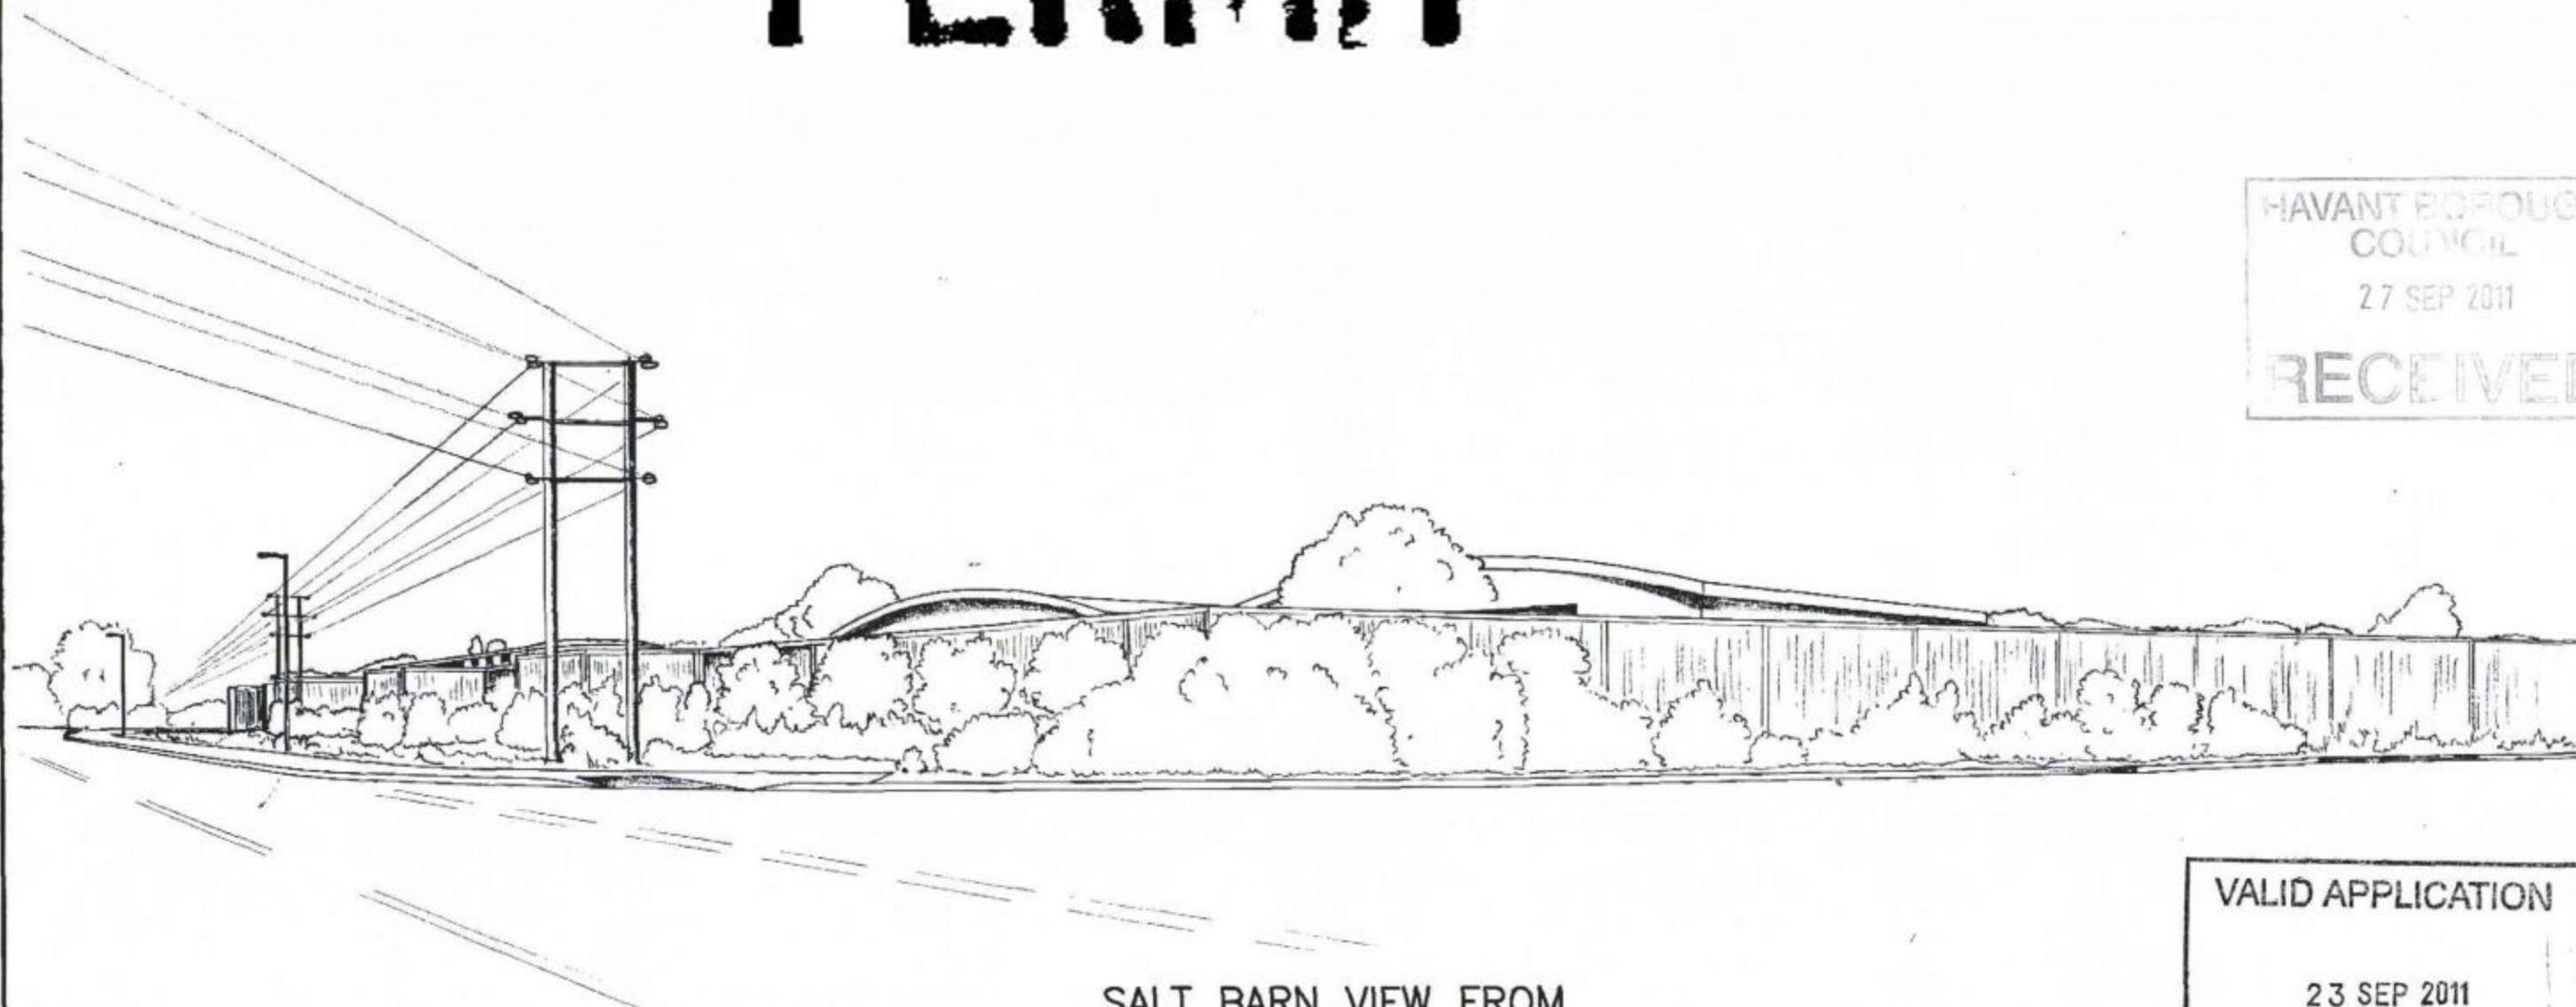

SALT BARN VIEW FROM
ENTRANCE TO NEW HWRC

VALID APPLICATION

23 SEP 2011

COUNTY PLANNING
HAMPSHIRE COUNTY COUNCIL

CLIENT HAMPSHIRE COUNTY COUNCIL ENVIRONMENT DEPARTMENT WASTE MANAGEMENT		CONSULTANT STUART JARVIS BSc DipTP FCIHT MRTPL, DIRECTOR OF ENVIRONMENT, THE CASTLE, WINCHESTER.		DRAWN WHW CHECKED WHW APPROVED SF DATE Feb 11		SCHEME HAVANT INCINERATOR SITE REDEVELOPMENT RELOCATION OF HAVANT HWRC Dwg No. RJ509026.01 SCALE 1:100 SHEET No. 17-509026-SK/MEW 2		DRAWING TITLE SALT BARN SITE VIEWS 2 - FROM NEW HWRC ENTRANCE HCC CADfile: K:\Eng\Roads\Schemes\RJ509026 Havant HWRC\AutoCAD\Preliminary\PERSPPECTIVE VIEW 2.dwg	
--	--	---	--	--	--	---	--	--	--