PERMIT

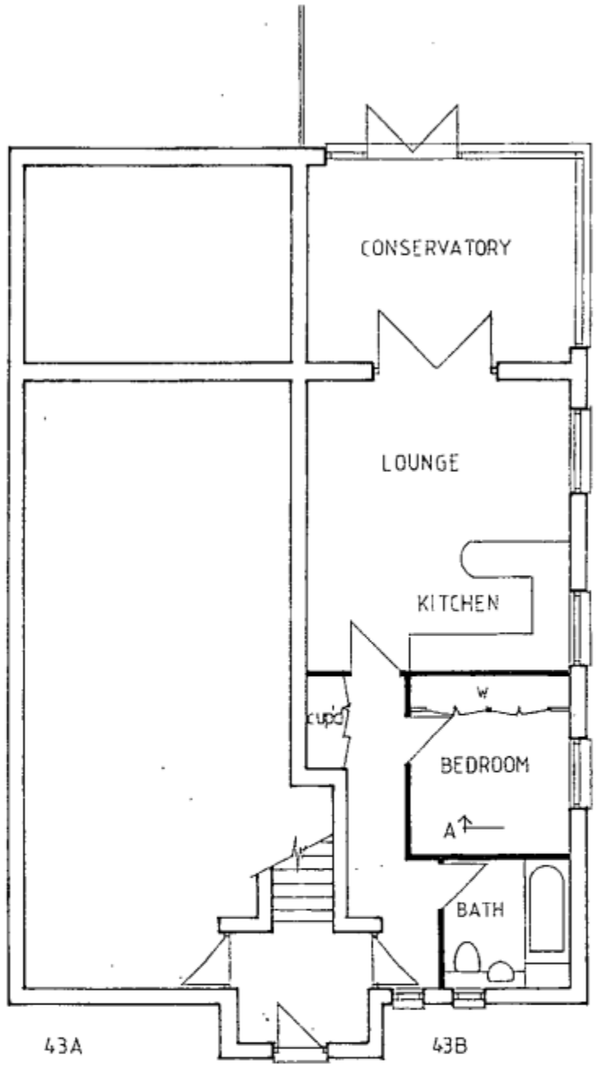

EXISTING GROUND FLOOR PLAN

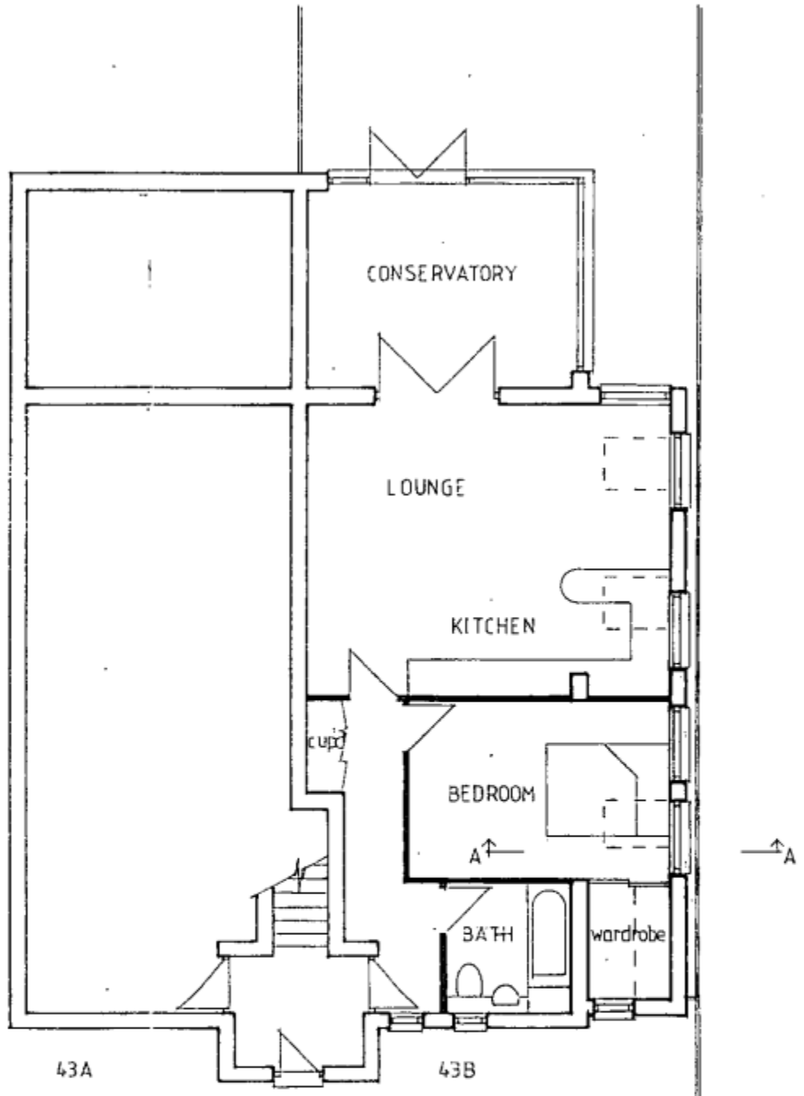

PROPOSED GROUND FLOOR PLAN

0m 1m 2m 3m 4m

Original paper size A3

HAVANT BOROUGH COUNCIL
- 7 OCT 2011
RECEIVED

Rev B - Fence adjacent to extension (Oct 11) added;
Rev A - Minor revisions. (July 11)

Project

PROPOSED EXTENSION OF GROUND FLOOR FLAT AT 43B LONGWOOD AVENUE, COWPLAIN.

Drawing Title

EXISTING AND PROPOSED FLOOR PLANS

Client

MRS PRIOR

NP DESIGNS
Architectural Consultants
WOODSIDE HOUSE, 10B LONGWOOD AVENUE
COWPLAIN,
WATERLOOVILLE, HAMPSHIRE. PO8 8HX
TEL: 023 9226 8551; EMAIL: nigel@npdesigns.net

Scale 1:100

Dwg No P180 / 3 Rev B