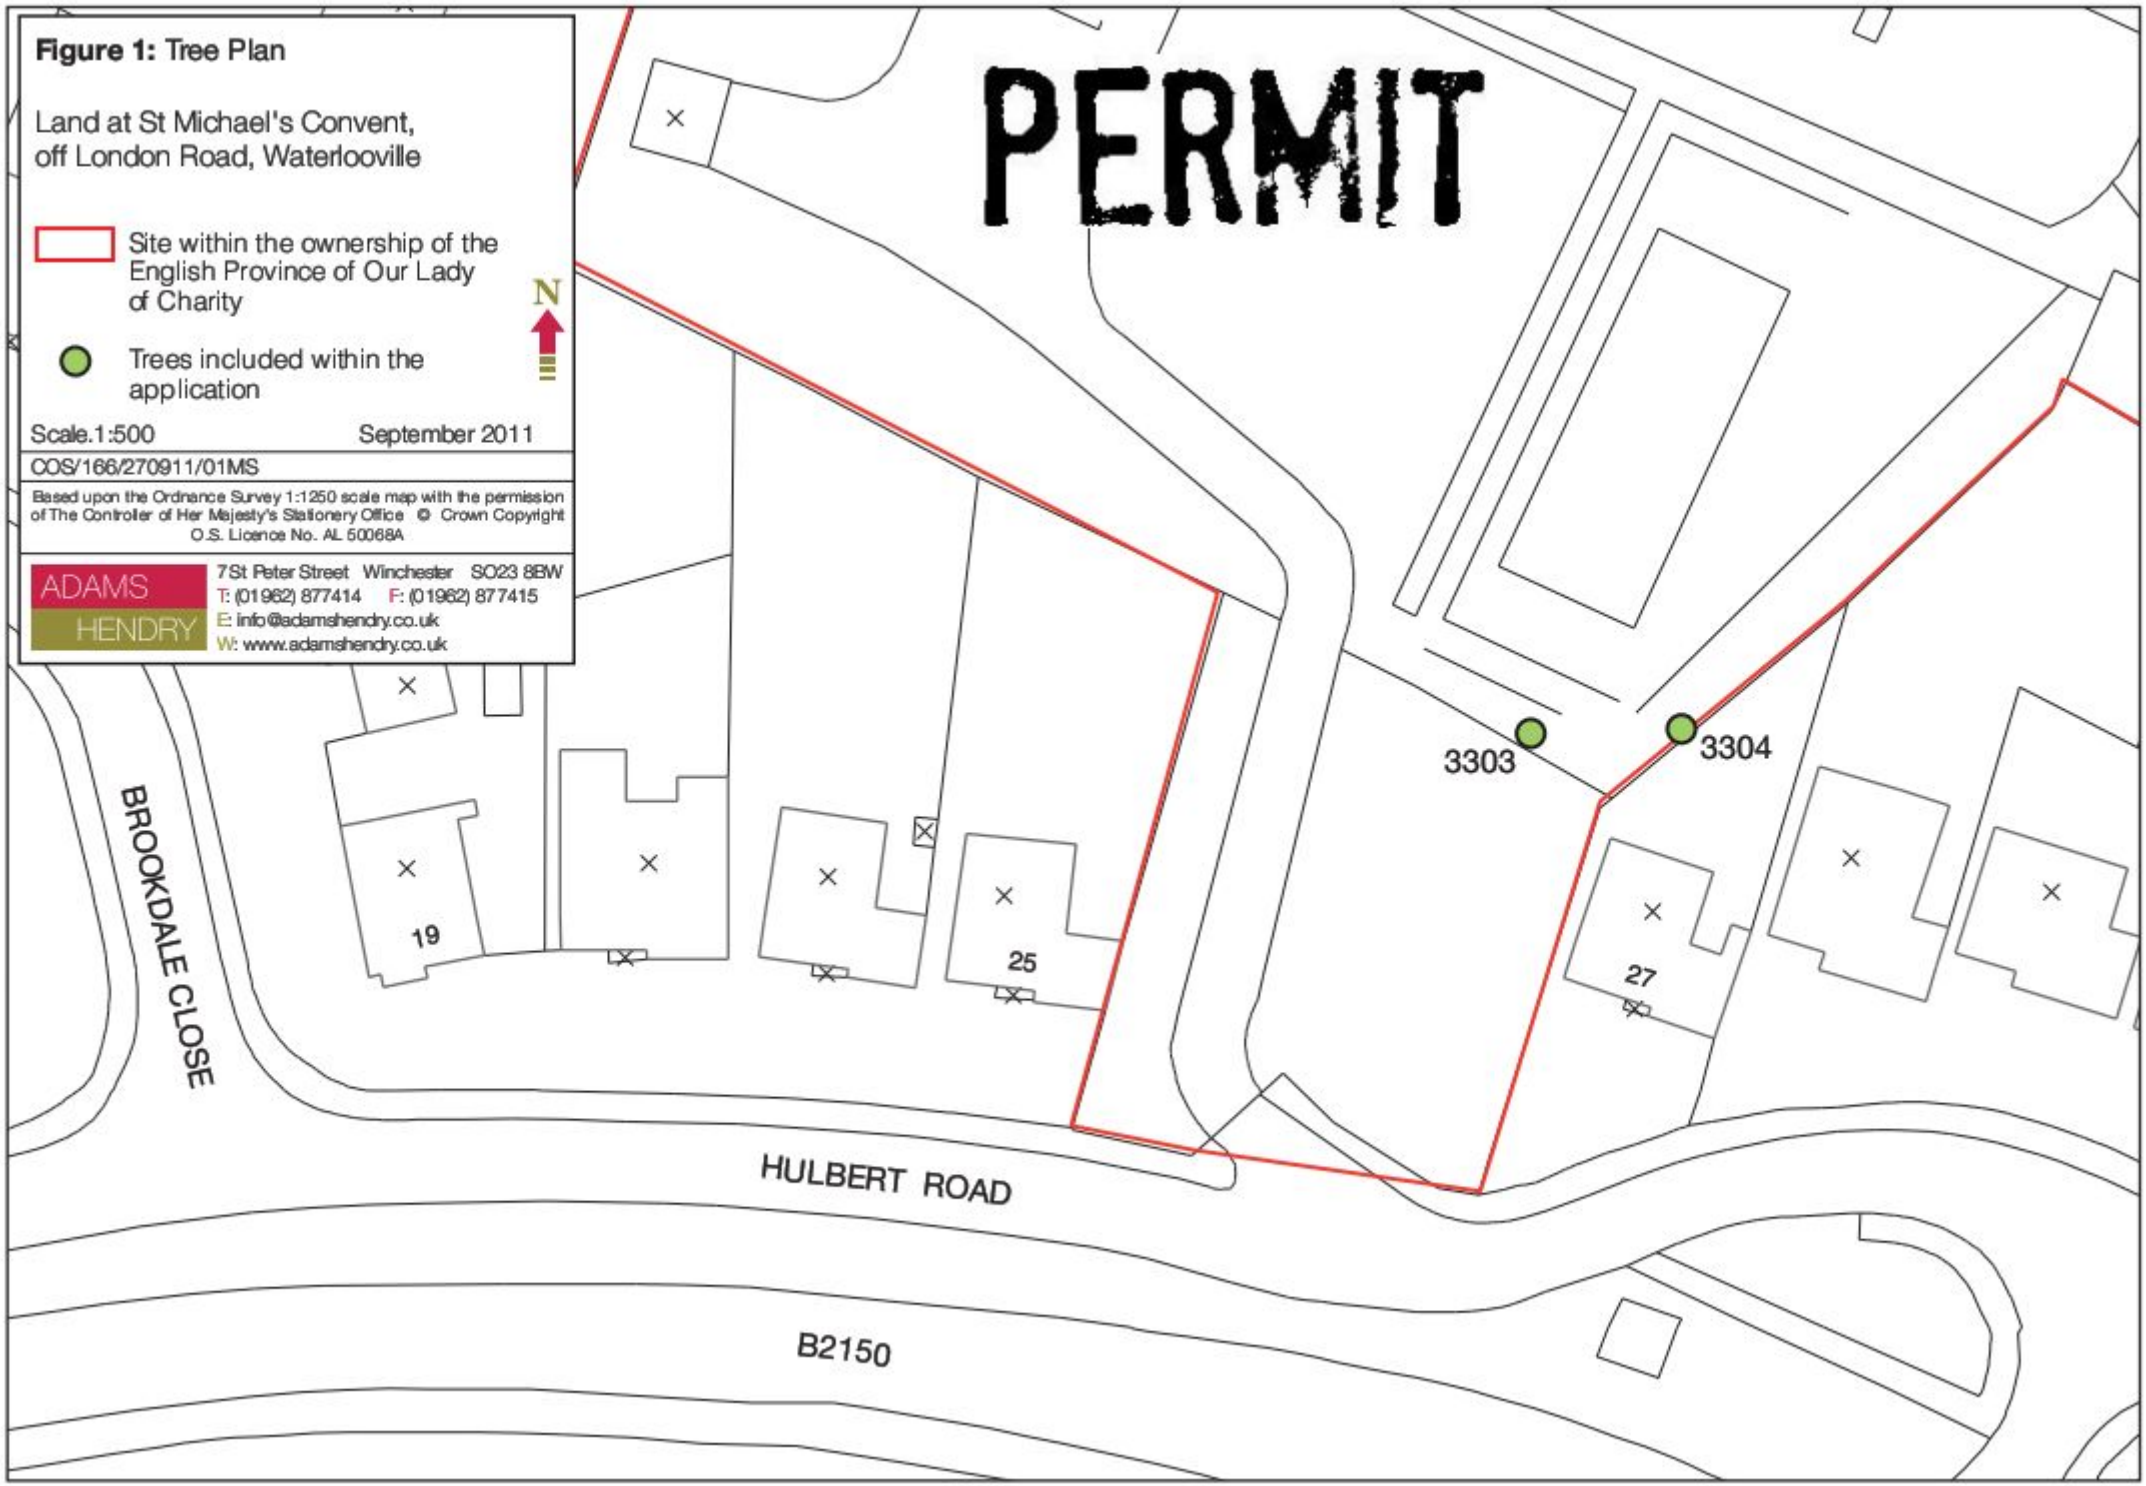
Figure 1: Tree Plan
Land at St Michael's Convent,
off London Road, Waterlooville
Site within the ownership of the English Province of Our Lady of Charity
Trees included within the application
N
Scale.1:500
September 2011
COS/166/270911/01MS
Based upon the Ordnance Survey 1:1250 scale map with the permission of The Controller of Her Majesty's Stationery Office © Crown Copyright O.S. Licence No. AL 50068A
ADAMS HENDRY
7St Peter Street Winchester SO23 8BW
T: (01962) 877414 F: (01962) 877415
E: info@adamshendry.co.uk
W: www.adamshendry.co.uk
PERMIT
3303
3304
19
25
27
BROOKDALE CLOSE
HULBERT ROAD
B2150