
PERMIT

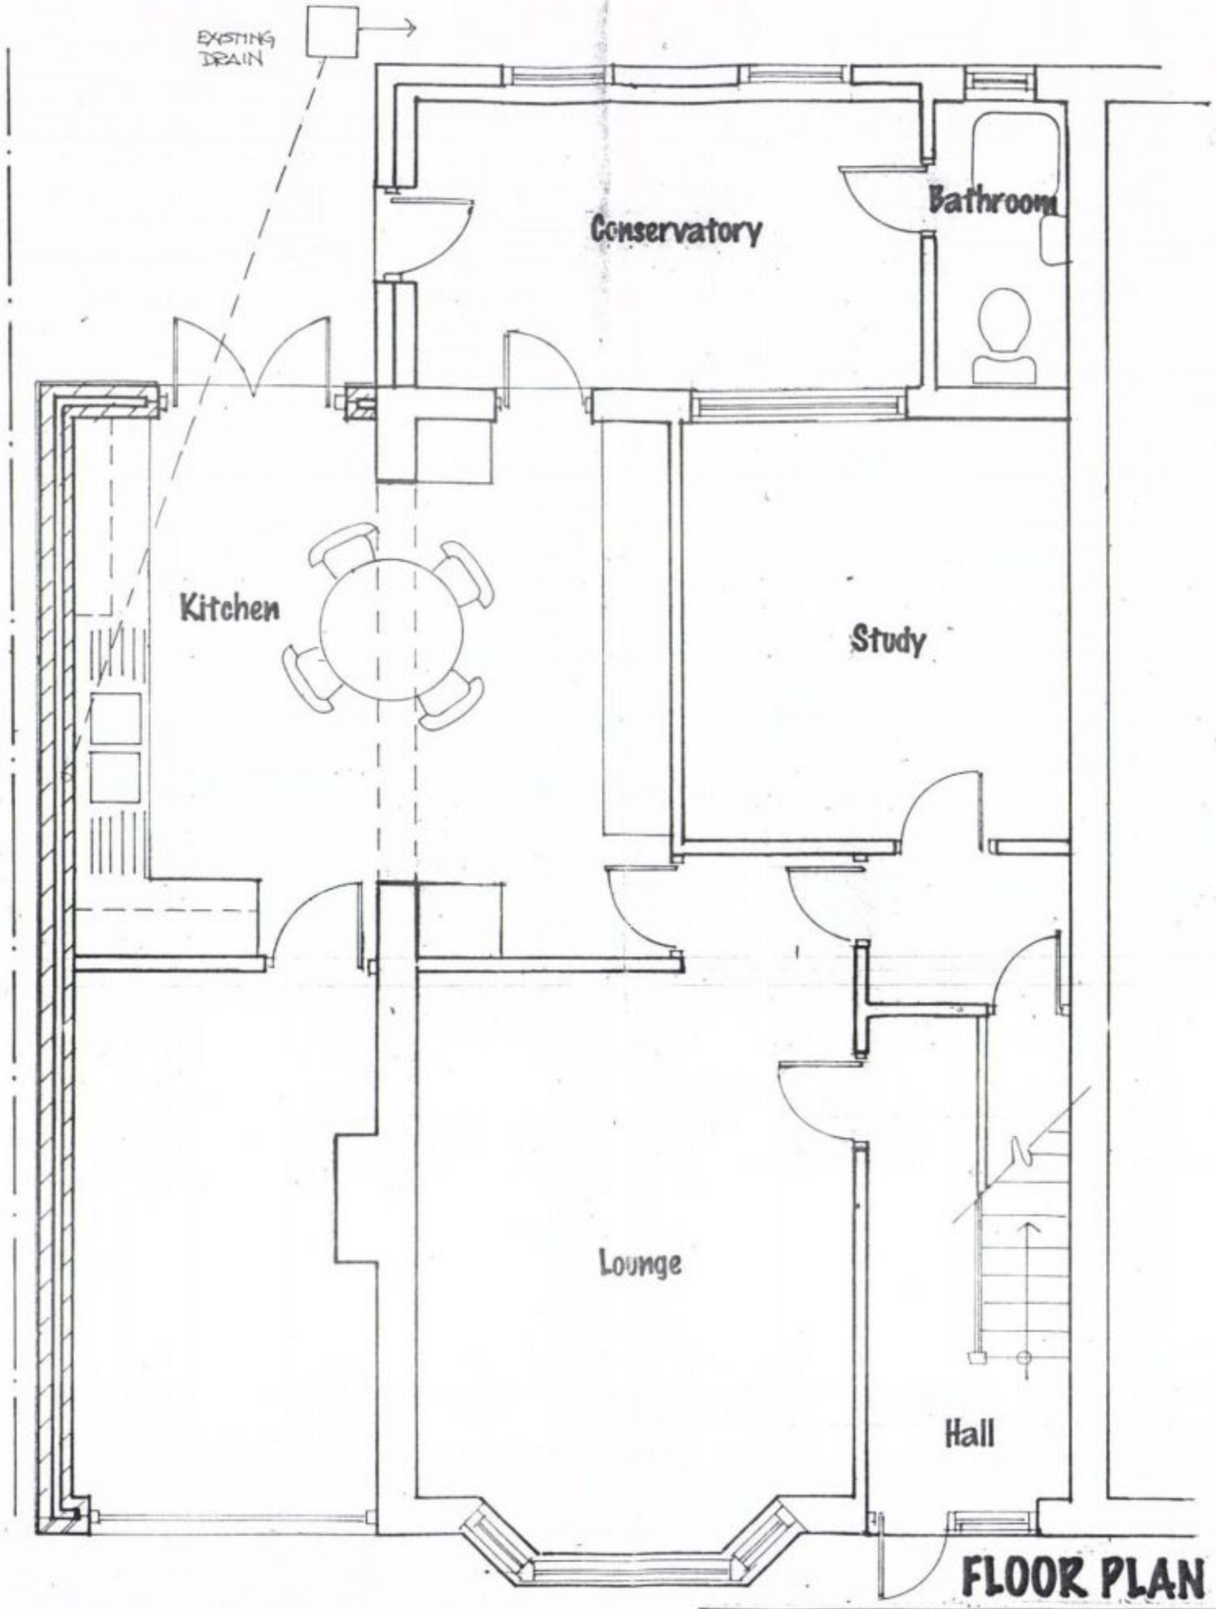

FLOOR PLAN

SCALE 1:50 METERS

NORTH

HAVANT & SOUTH DOWNS COLLEGE
22 JUN 2011
RECEIVED

Proposed roof on existing conservatory at

26 Woodcroft Lane, Lovedean, PO8 9PY

For: Mr. & Mrs. Jarrett, 26 Woodcroft Lane Waterlooville Portsmouth PO8 9PY	**Date:** 2011 **Scale:**1:50 No 4 **Drawn:**KIM EXISTING PLANS	**CREATIVE DESIGNS** **Oaklea, Titchfield Lane,** **Wickham, Portsmouth** **PO17 5PQ Tel 01329 835992**