



SUPERSEDED

ORIGINAL HOUSE EXISTING PLANS

1/50 @ A3

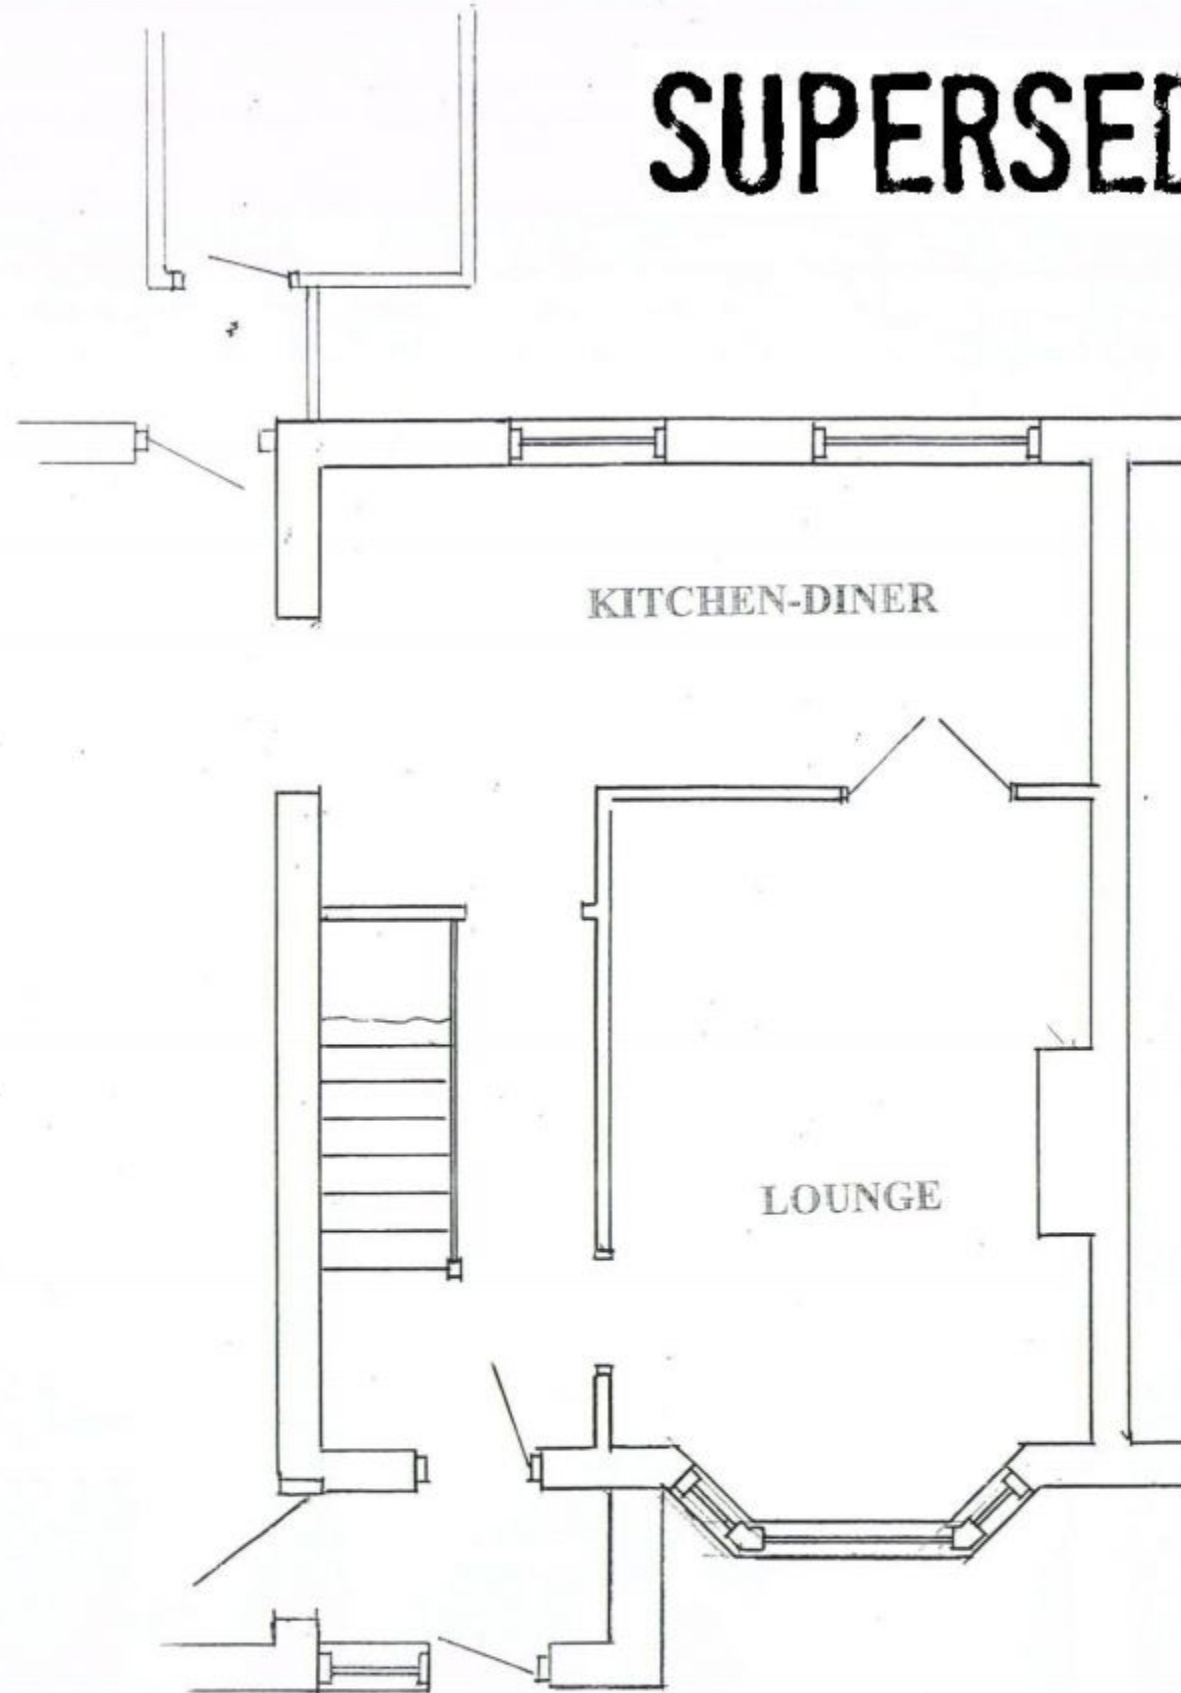

GROUND FLOOR

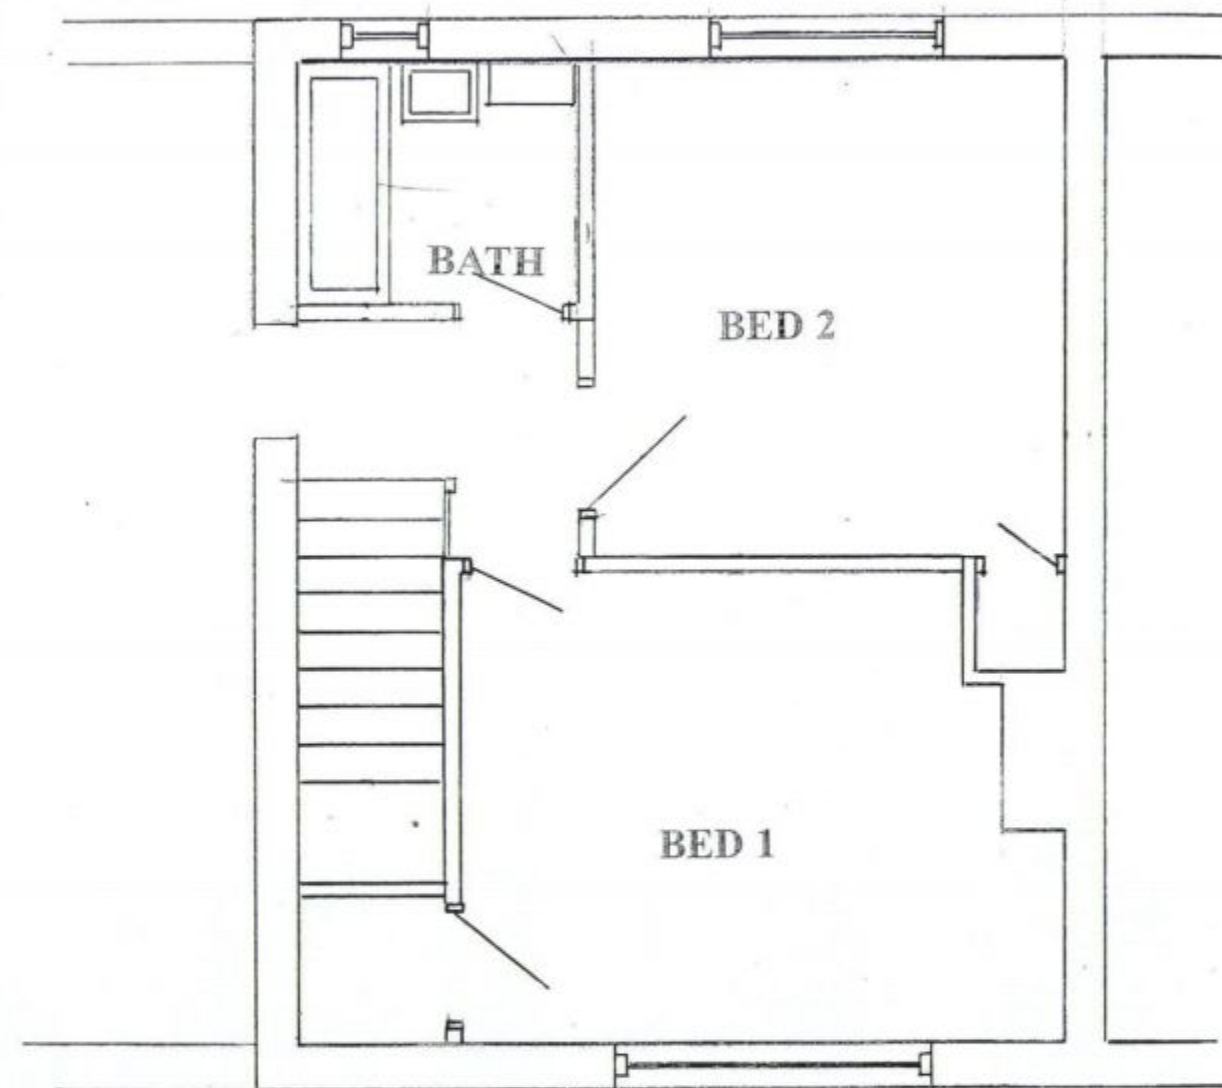

FIRST FLOOR

HAVANT BOROUGH
COUNCIL

02 SEP 2013

RECEIVED

PROPOSED HOUSE FROM EXISTING
2 STOREY SIDE EXTENSION
68 BARNCROFT WAY, LEIGH PARK