
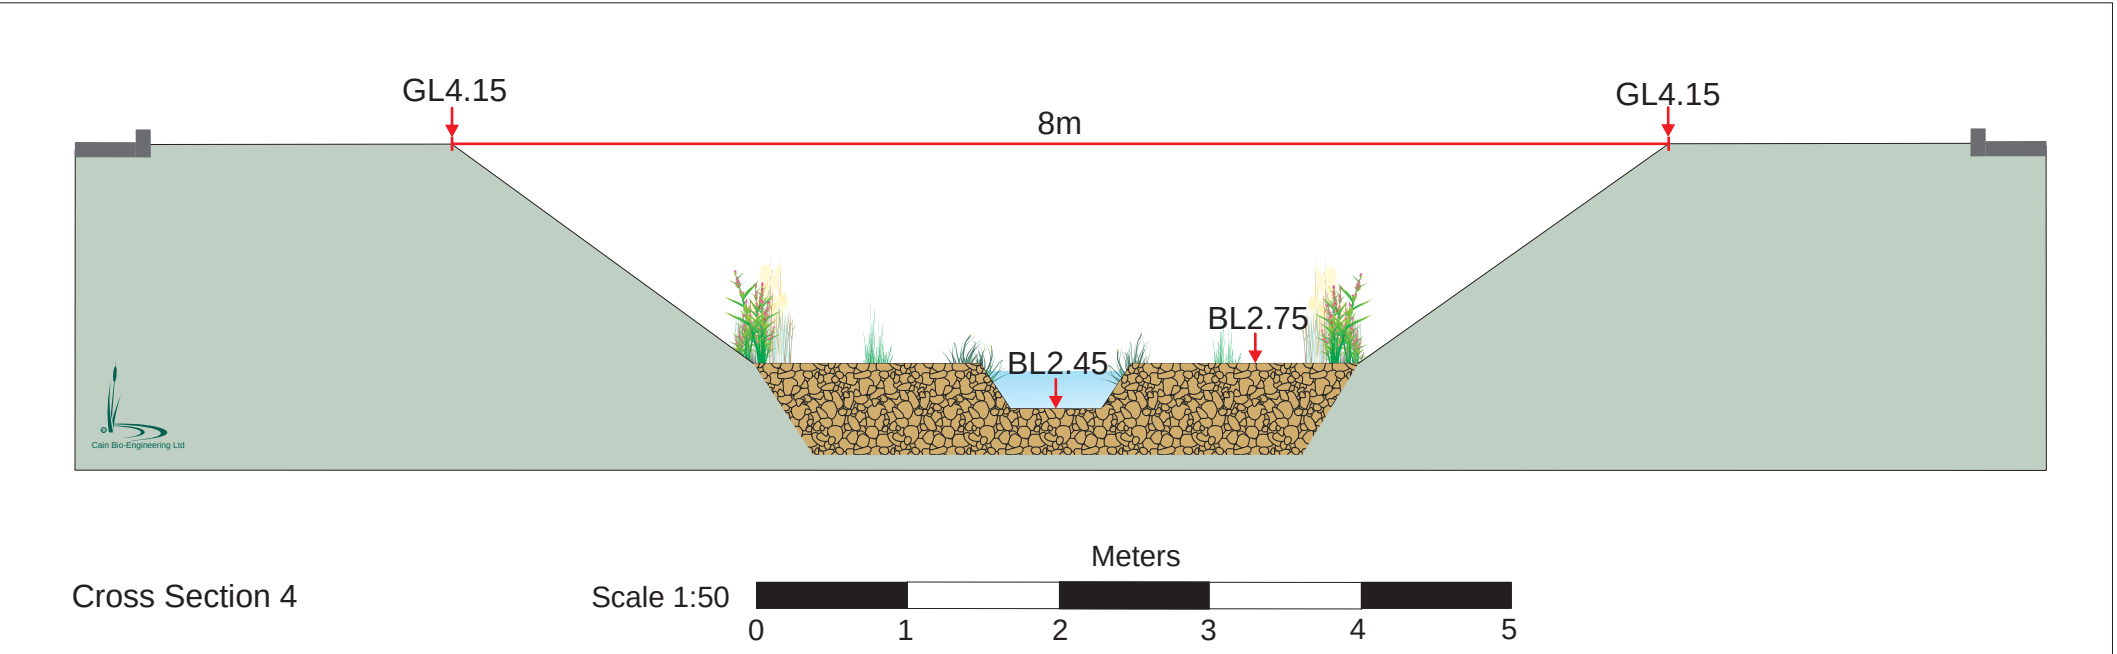
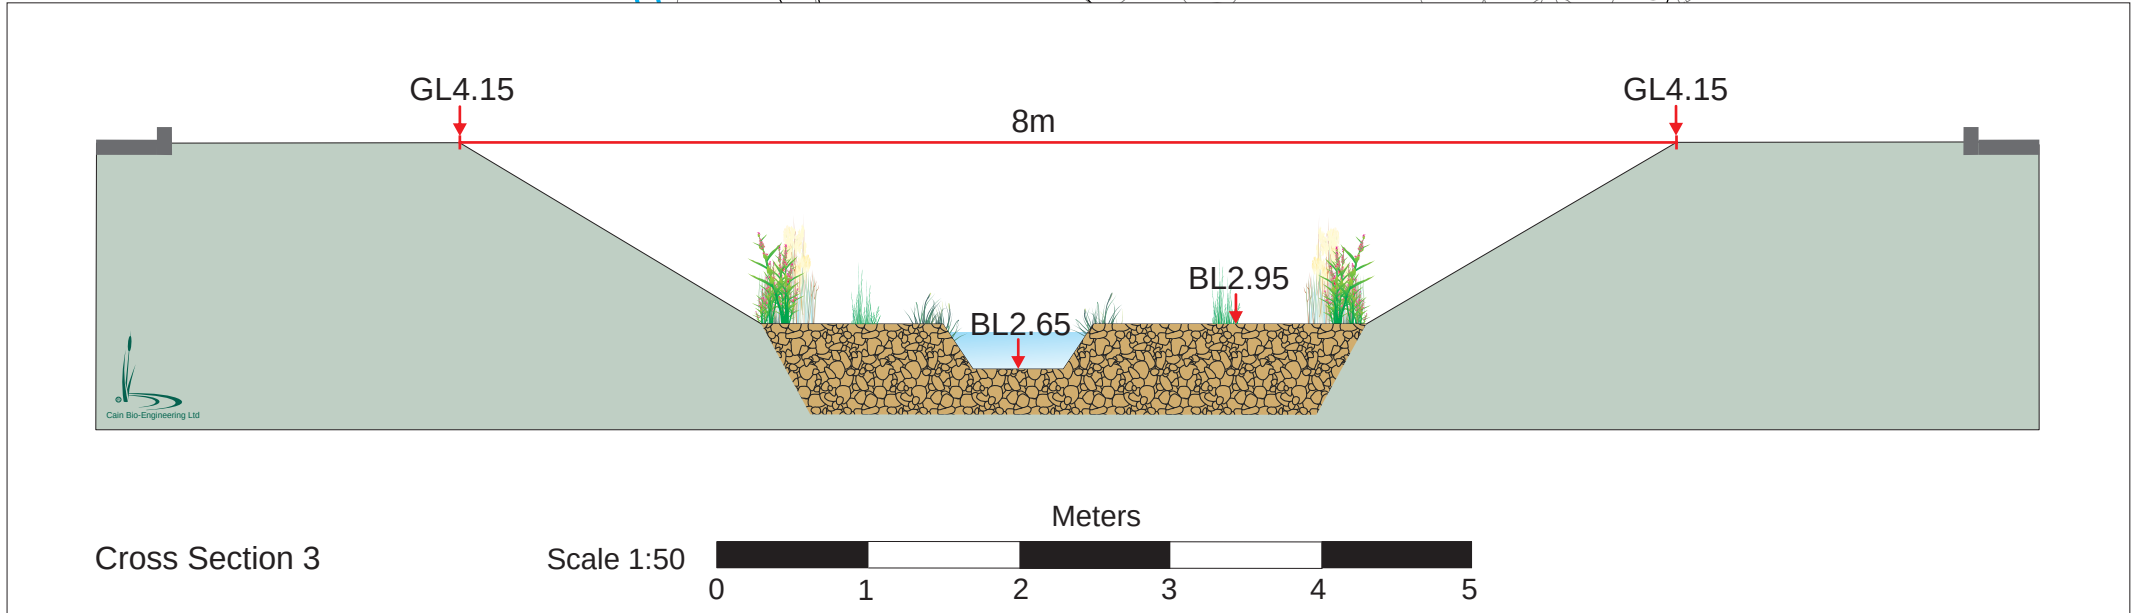
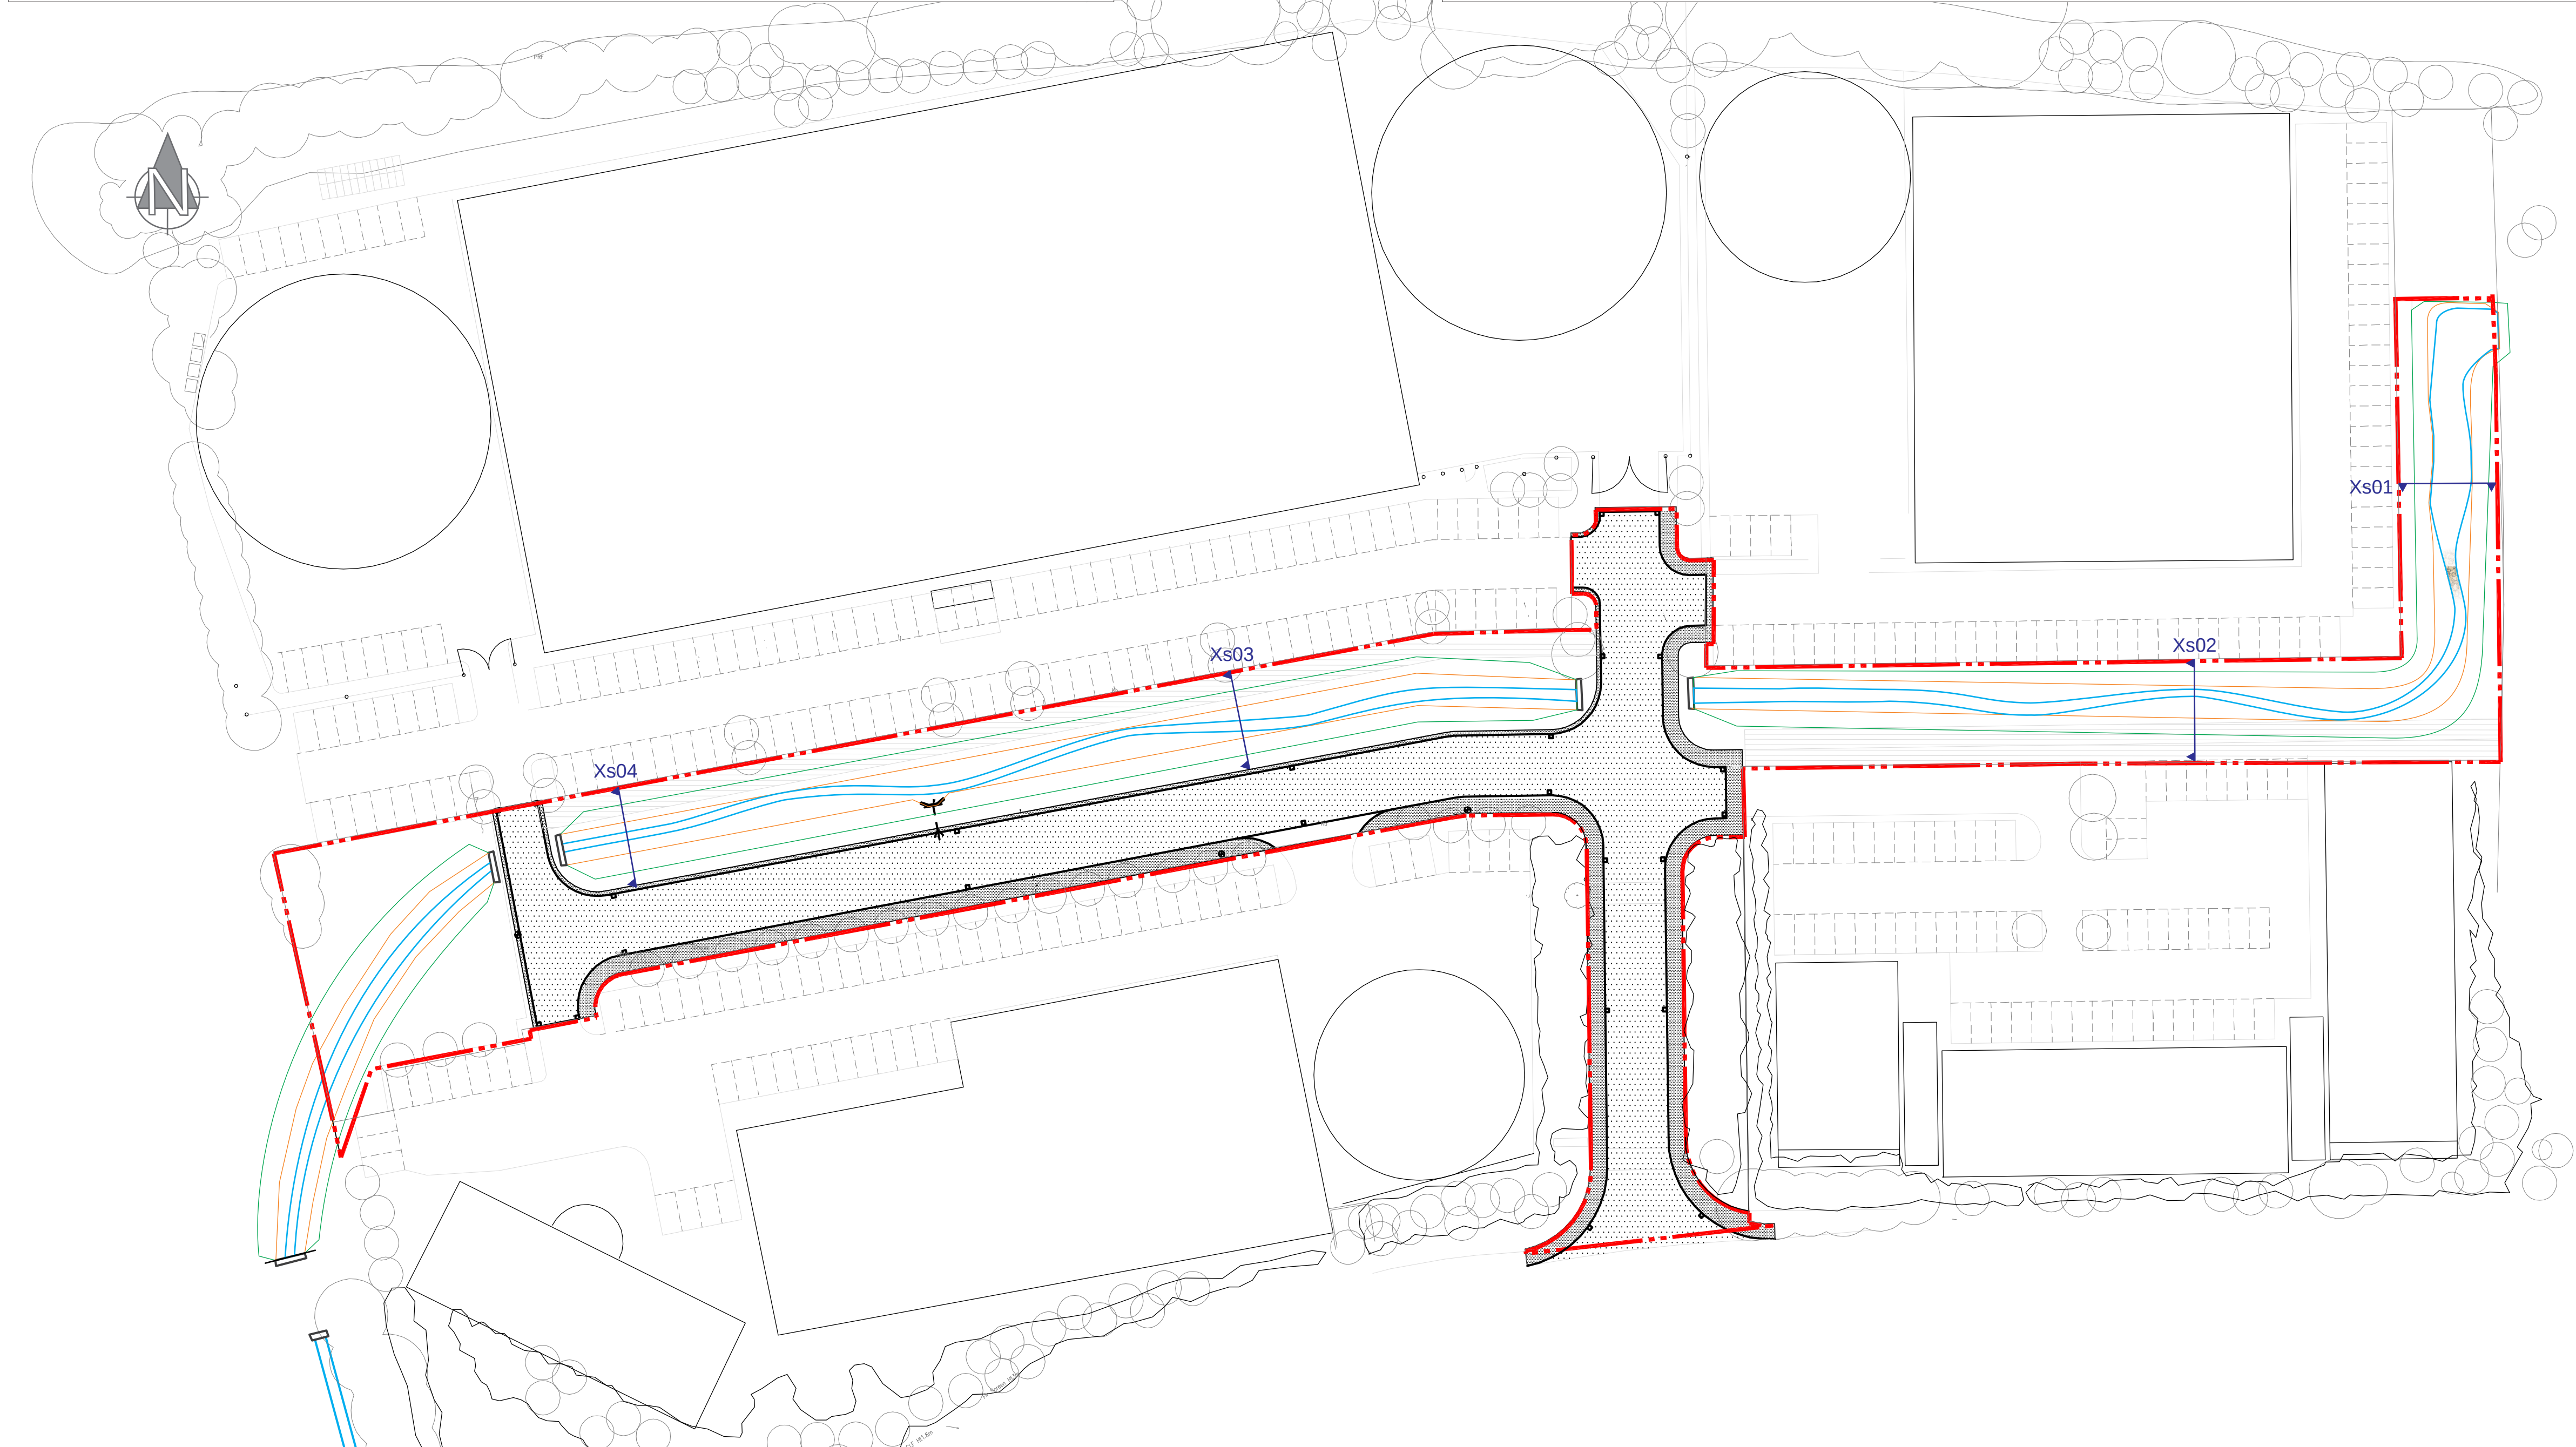
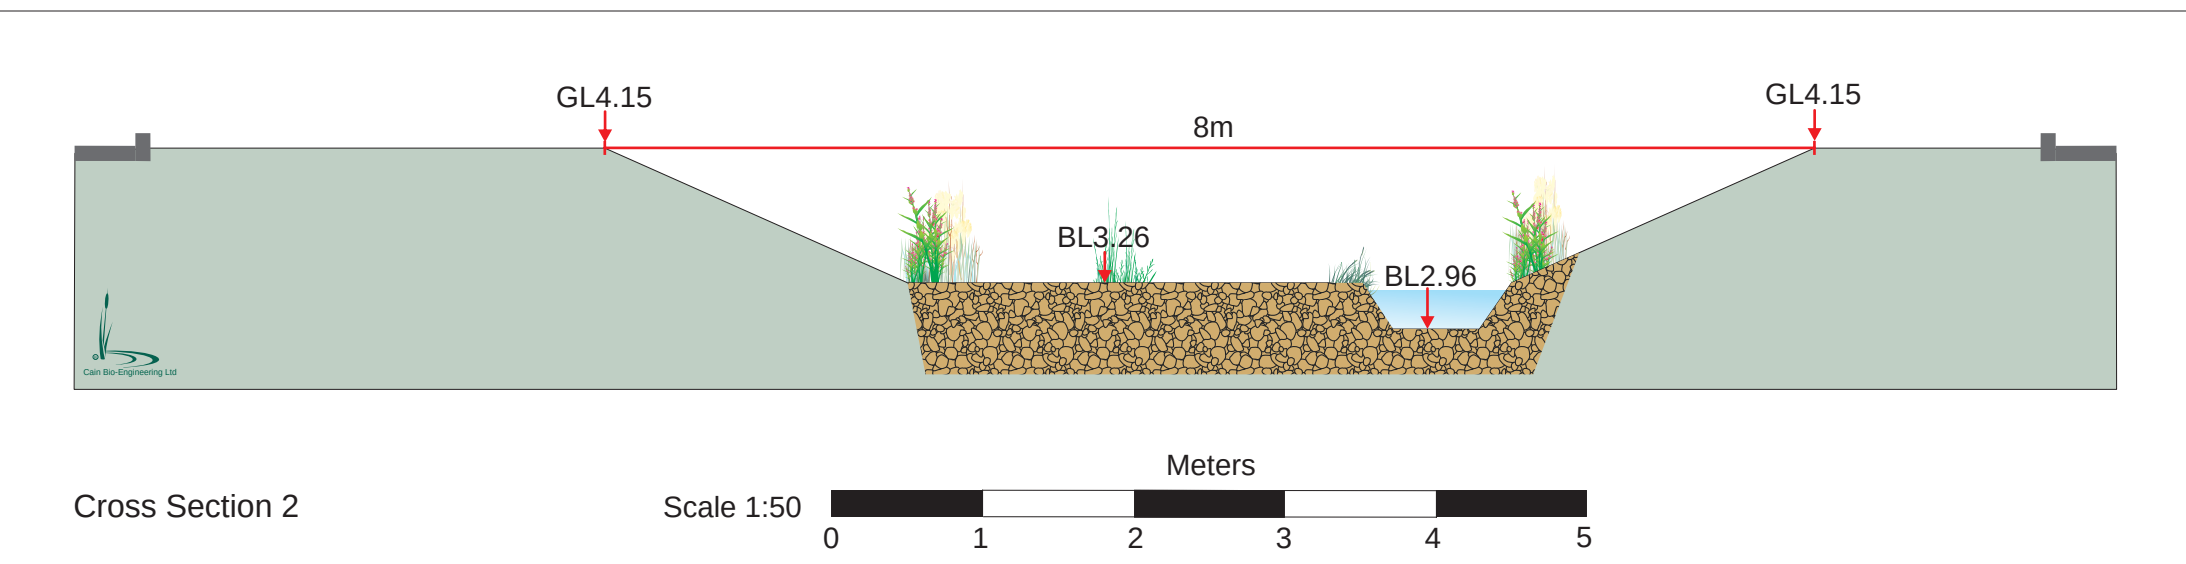


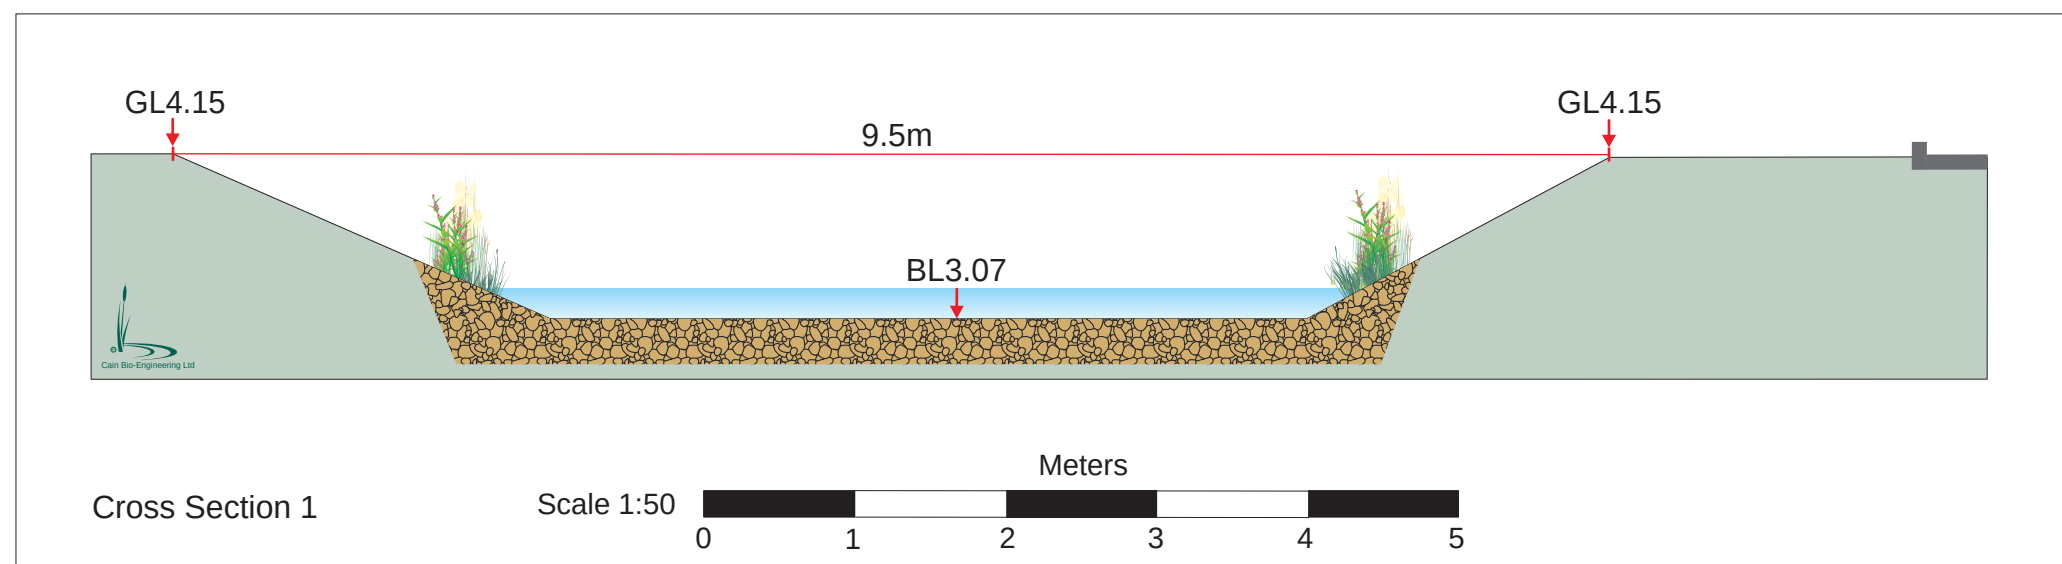

- Key
- Site boundary
 - Low flow channel
 - Marginal area
 - Top of bank
 - Site won gravel
 - Site won gravel riffle
 - Hard standing
 - Cross section location
 - Marginal planting
 - GL Ground level
 - BL Bed level

Specification

1) Grass Seed:
All newly excavated slopes to be sown at 4g/m2 with seed mix EM2 – STANDARD GENERAL PURPOSE MEADOW MIXTURE (or similar approved)

2) Marginal Plant Species:
9cm plant plugs (or similar Approved) from native UK seed stock to be planted at 8 plugs per M².
Species to be clumped into stands of 24 plants to include:

- Purple loosestrife (*Lythrum salicaria*)
- Meadow sweet (*Filipendula ulmaria*)
- Reed canary grass (*Phalaris SPP*)
- Yellow flag Iris (*Iris pseudacorus*)
- Soft rush (*Juncus effusus*)
- Lesser Pond Sedge (*Carex acutiformis*)
- Greater Pond Sedge (*Carex riparia*)
- Pendulous sedge (*Carex pendula*)
- Water Mint (*Mentha aquatica*)
- Brooklime (*Veronica beccabunga*)

Species to be planted singularly:

- Tufted Hair Grass (*Deschampsia SPP*)

4	21/08/2013	Amended Client Issue	PFE	SC
3	21/08/2013	Amended Client Issue	PFE	SC
2	21/08/2013	Client Issue	PFE	SC
1	20/08/2013	Client Issue	PFE	SC
Ver.	Ver. Date	Status	Check'd/Approv'd	

Cain Bio-Engineering Ltd.

The Old Dairy, Breamore, Hampshire, SP6 2AB
Tel: 01725 467003 Fax: 01725 238015
email: info@cainbioengineering.co.uk
www.cainbioengineering.co.uk
© Cain Bio-Engineering

Client	
Project	Harts Farm Way
Title	Proposed plan view of works
Drawing number	13075/101/JED
Scale	Plan: 1:500 @ A1 Cross Sections: 1:50@A1