


SUPERSEDED

T.1.	Laburnum.	Trunk dia 450
T.2.	Cedar	Trunk dia 340
T.3.	Larch	Trunk dia 230
T.4.	Maple.	Trunk dia 160
T.5.	Eucalyptus.	Trunk dia 950

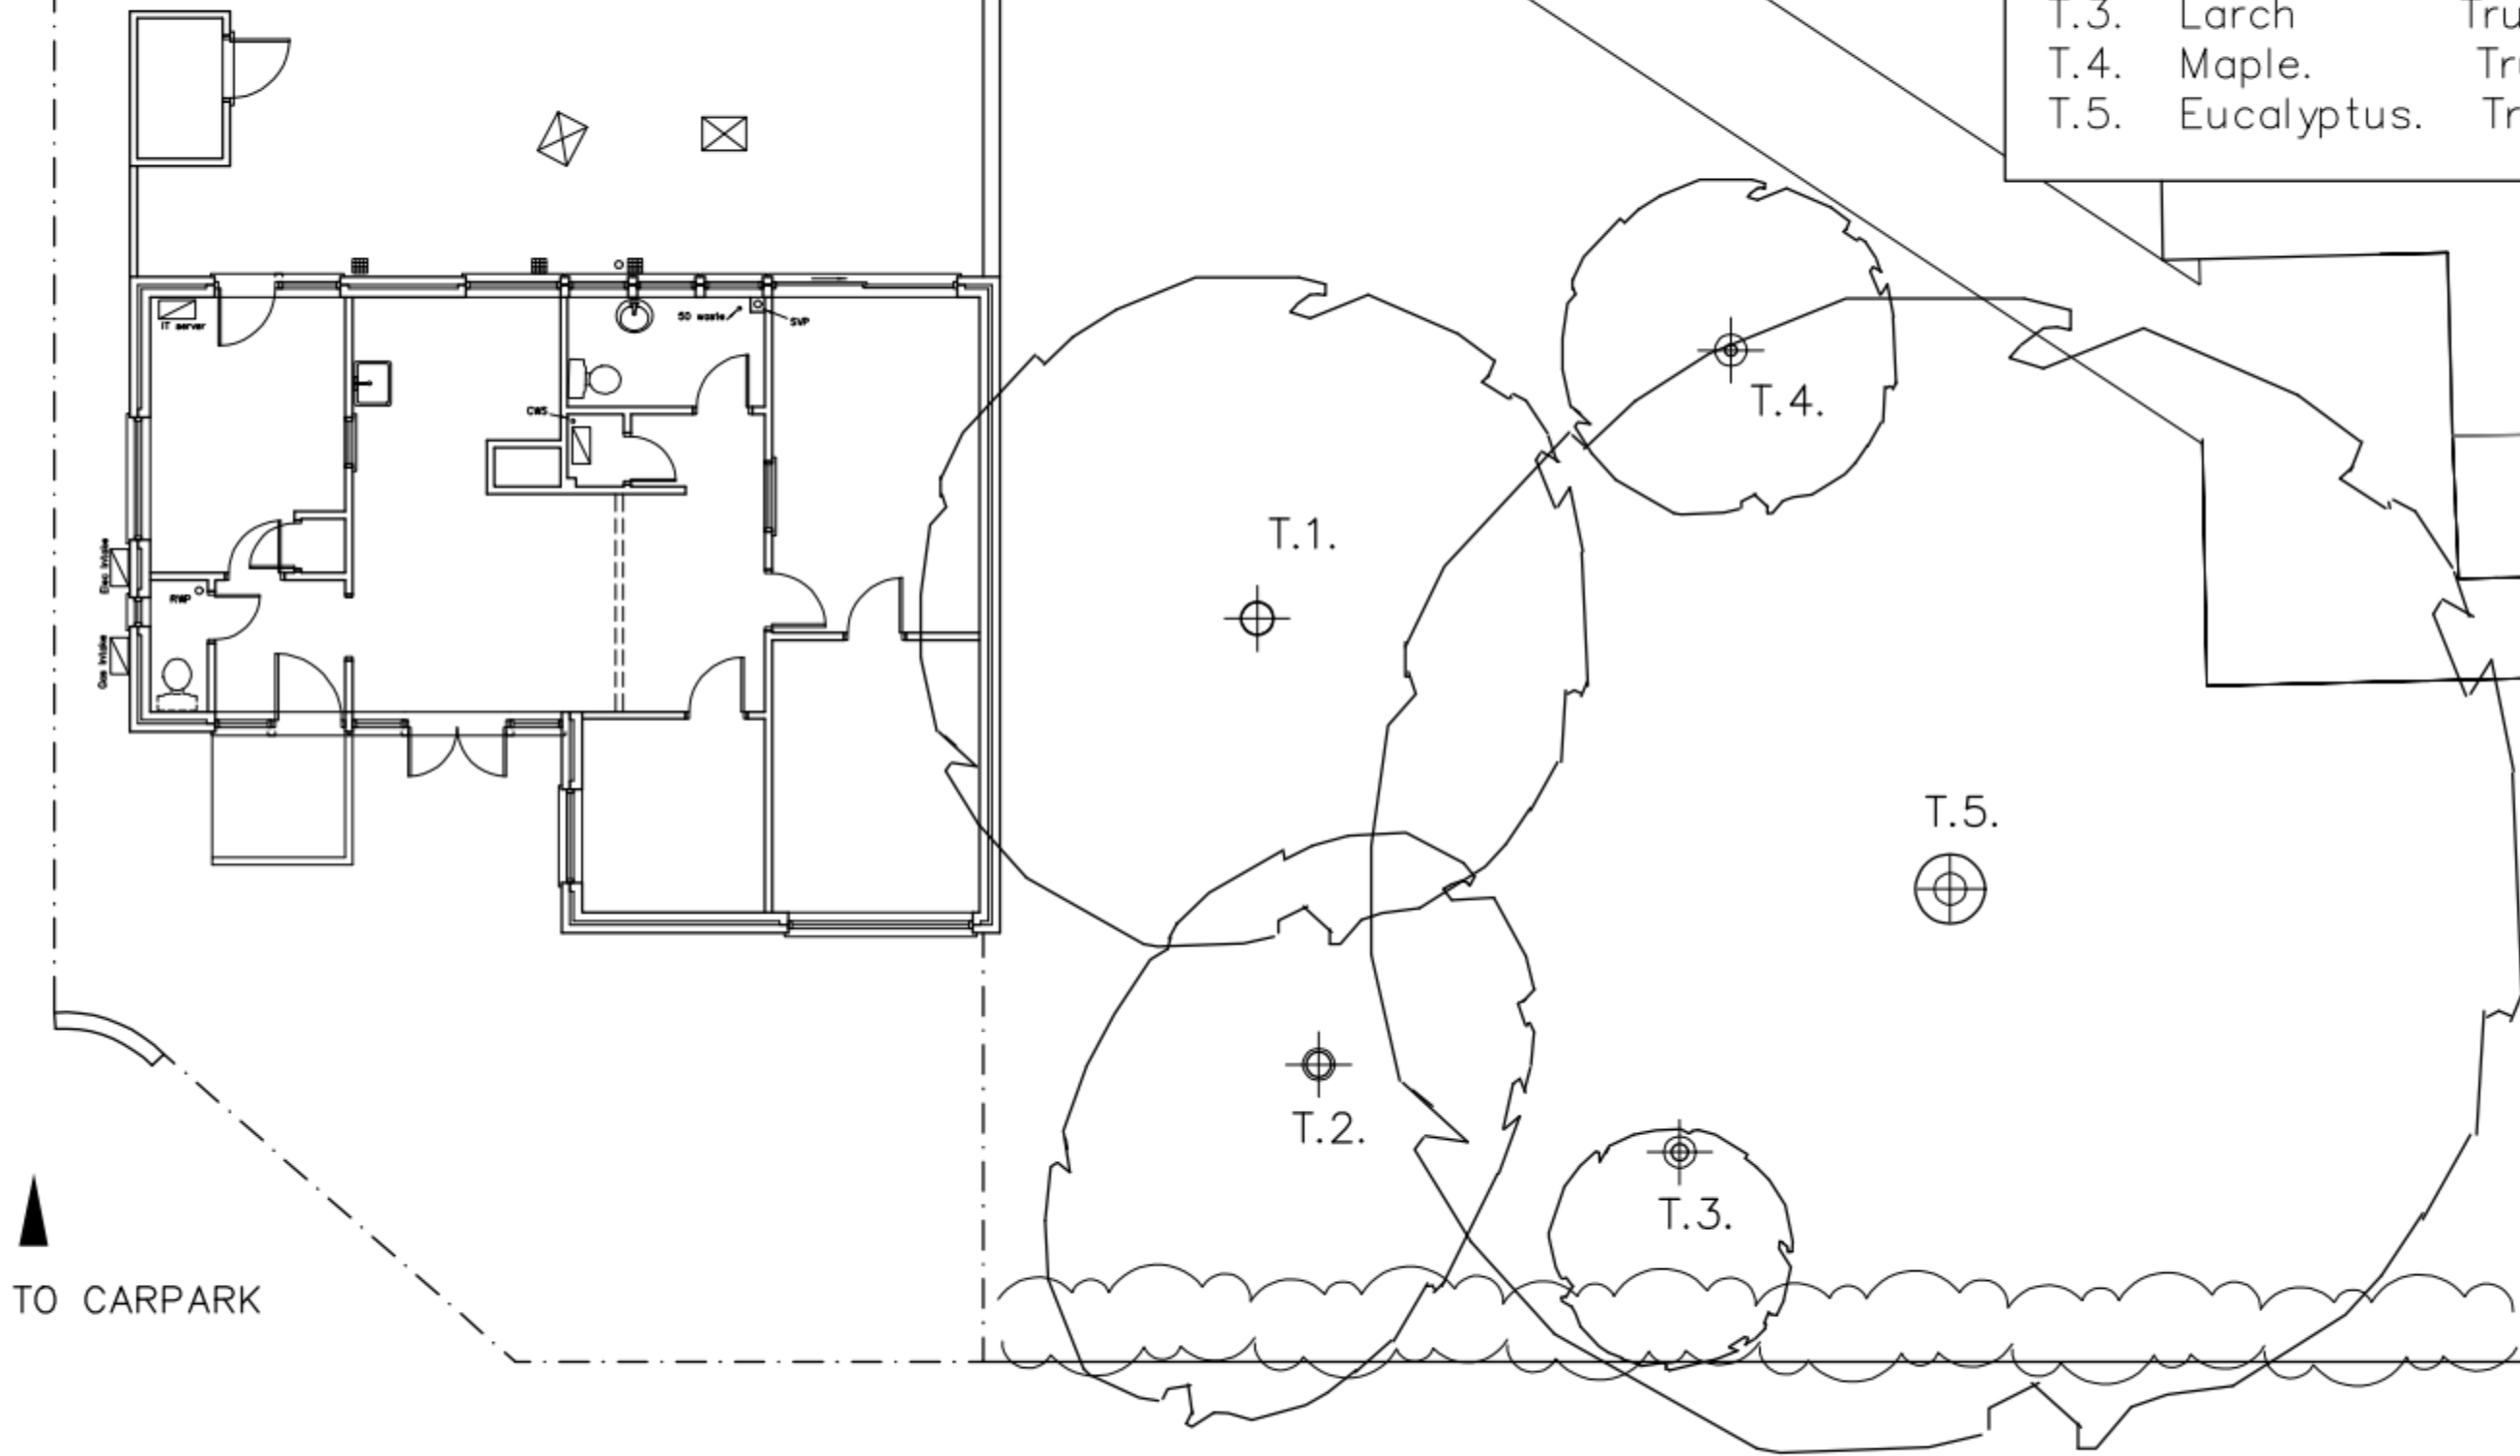

Adult Learning
Centre,
Havant College

Site Survey

Martin Critchley
Chartered Architect
7 North Street
Havant, Hampshire, PO9 1PW
023 92 474 919
critchleyarchitect@hotmail.com

Scale A1=1:50, A3=1:100
Date 06/07/13
Drawn MHC

Revisions
A. Tree details added. 24/07/13
B.
C.

1328-203^A