


PLOTS 87-89

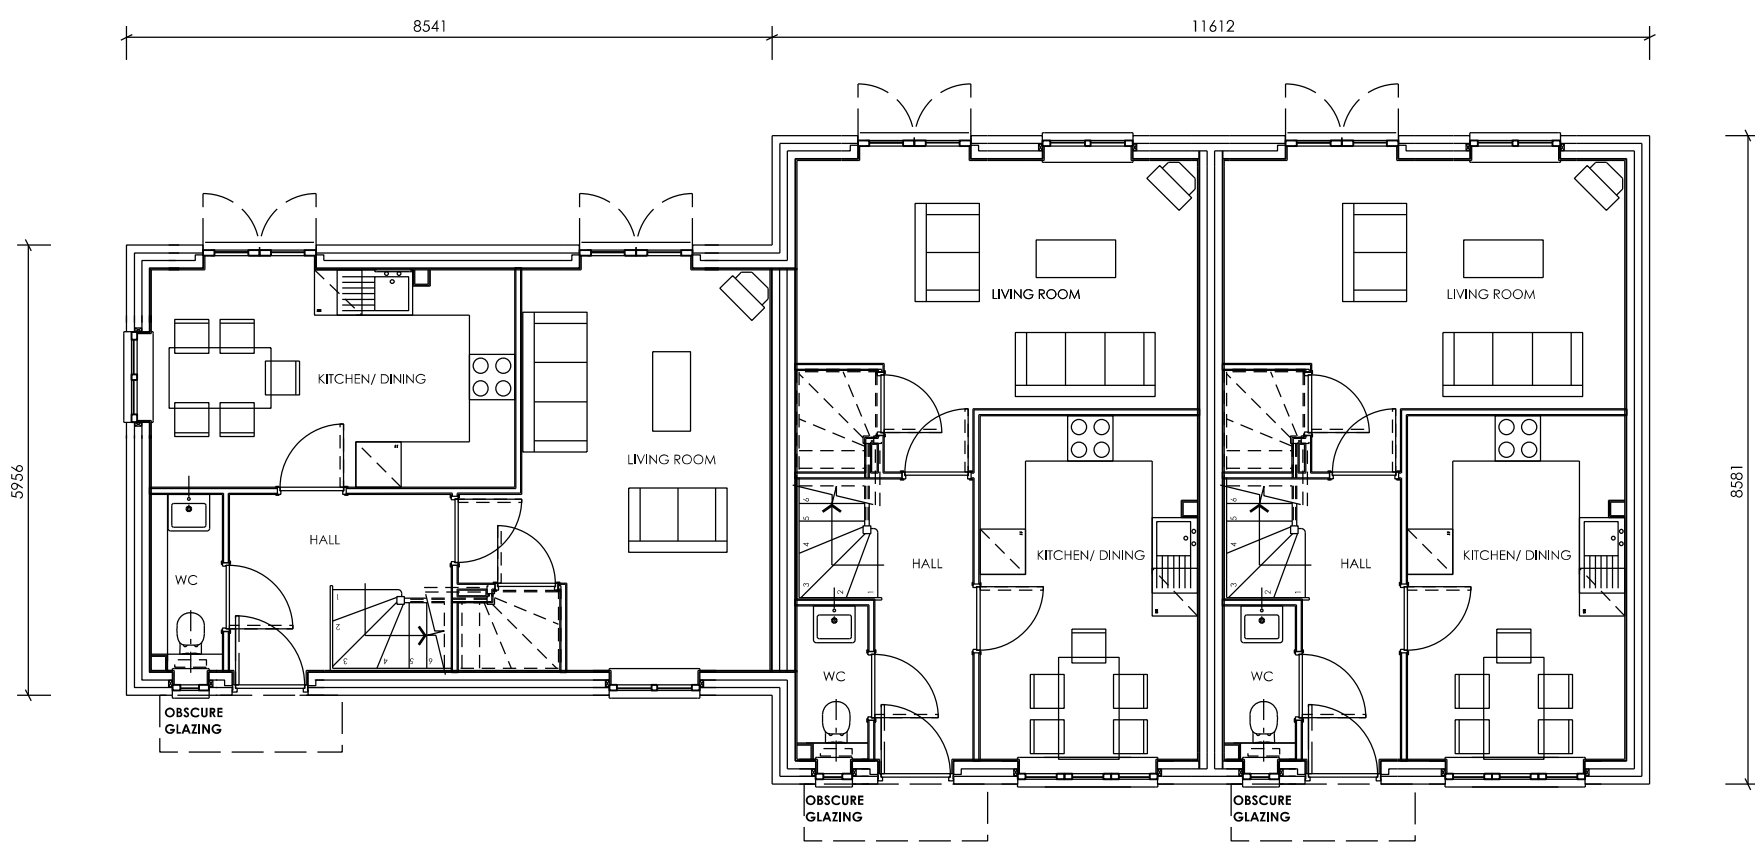


PLOT 87  
GIA 84m<sup>2</sup>

PLOT 88  
GIA 84m<sup>2</sup>

PLOT 89  
GIA 84m<sup>2</sup>

GROUND FLOOR PLANS

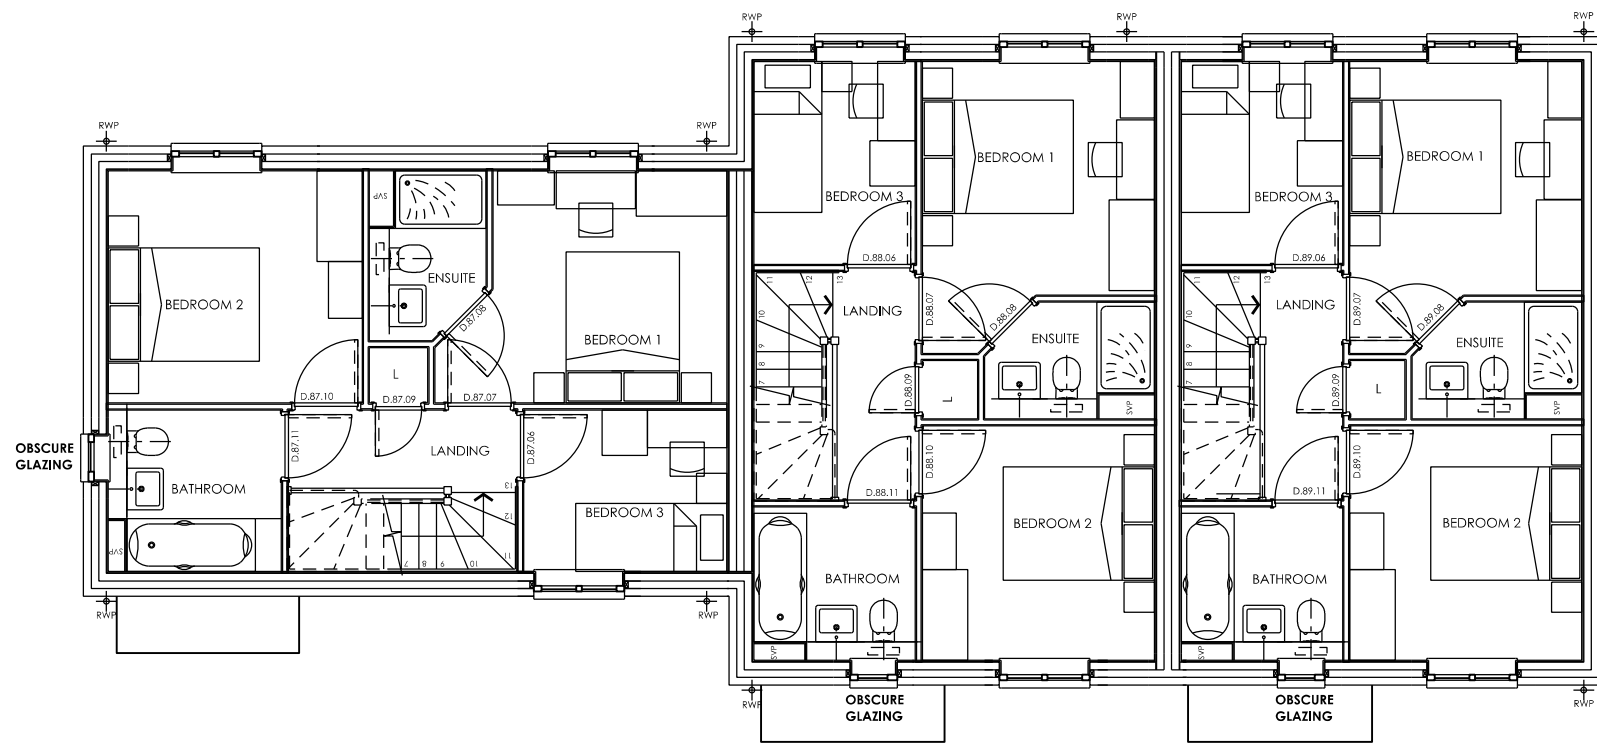


PLOT 87  
GIA 84m<sup>2</sup>

PLOT 88  
GIA 84m<sup>2</sup>

PLOT 89  
GIA 84m<sup>2</sup>

FIRST FLOOR PLANS

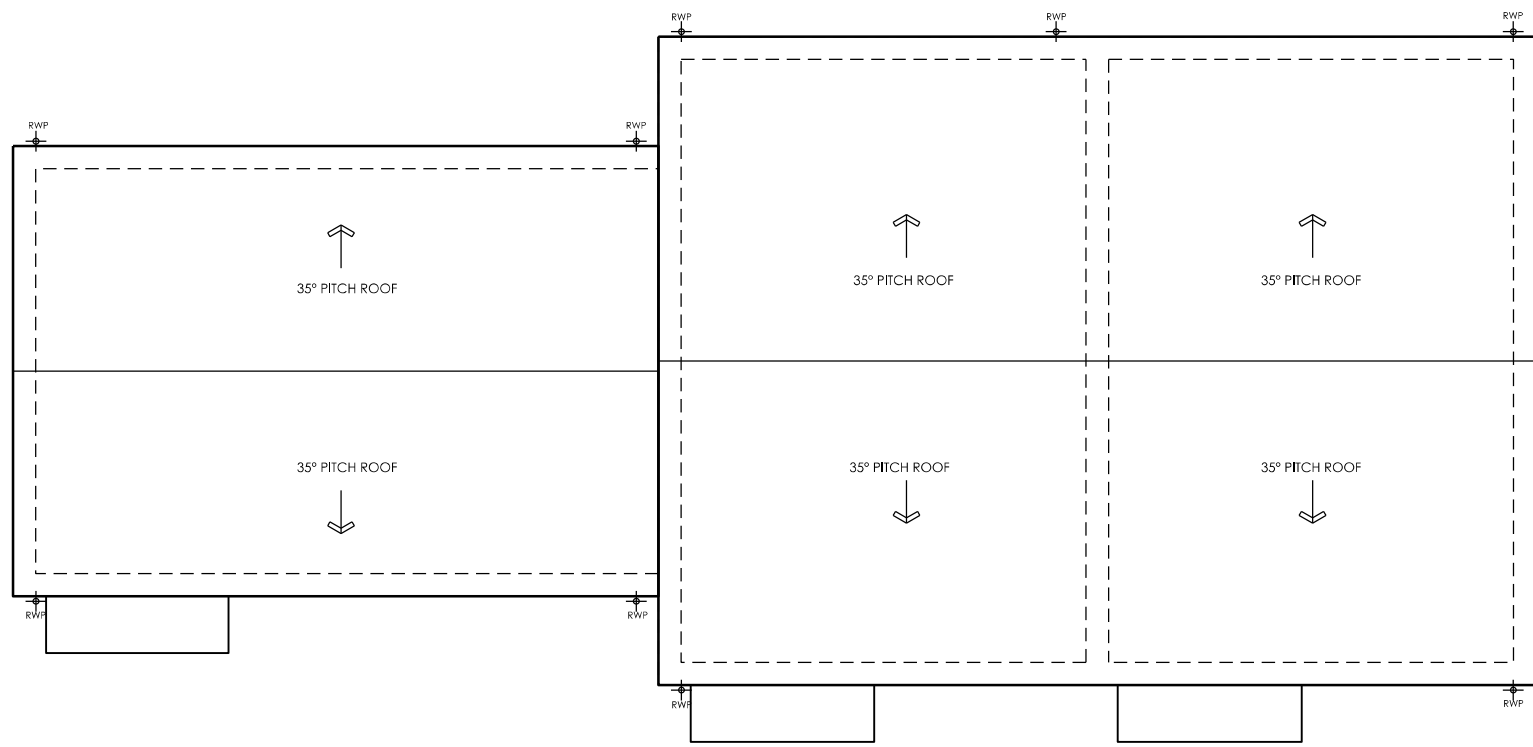

PLOT 87  
GIA 84m<sup>2</sup>

PLOT 88  
GIA 84m<sup>2</sup>

PLOT 89  
GIA 84m<sup>2</sup>

ROOF PLANS



PLOT 87

PLOT 88

PLOT 89

FRONT (SOUTH) ELEVATION



PLOT 87

PLOT 88

SIDE (WEST) ELEVATION




PLOT 89

PLOT 88


PLOT 87

REAR (NORTH) ELEVATION

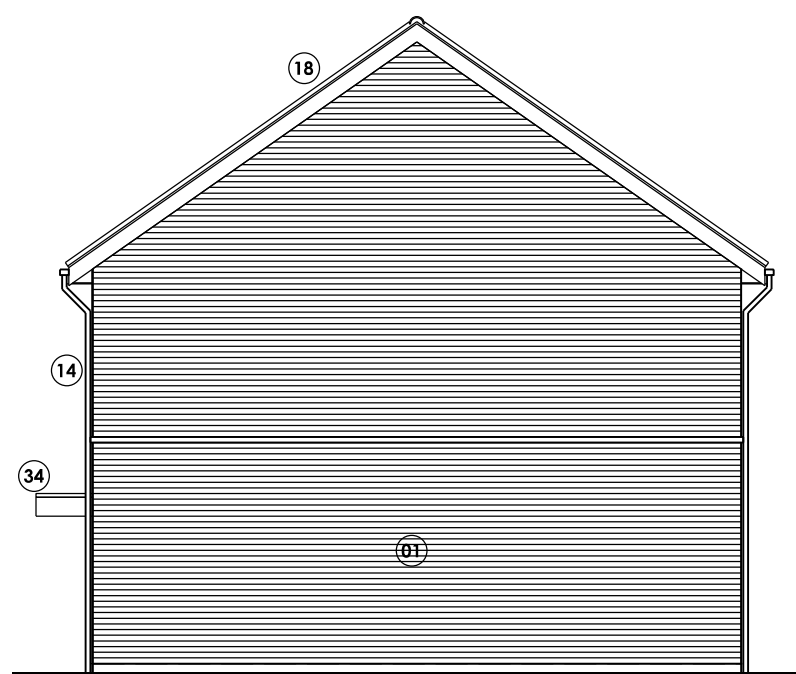


PLOT 89

SIDE (EAST) ELEVATION

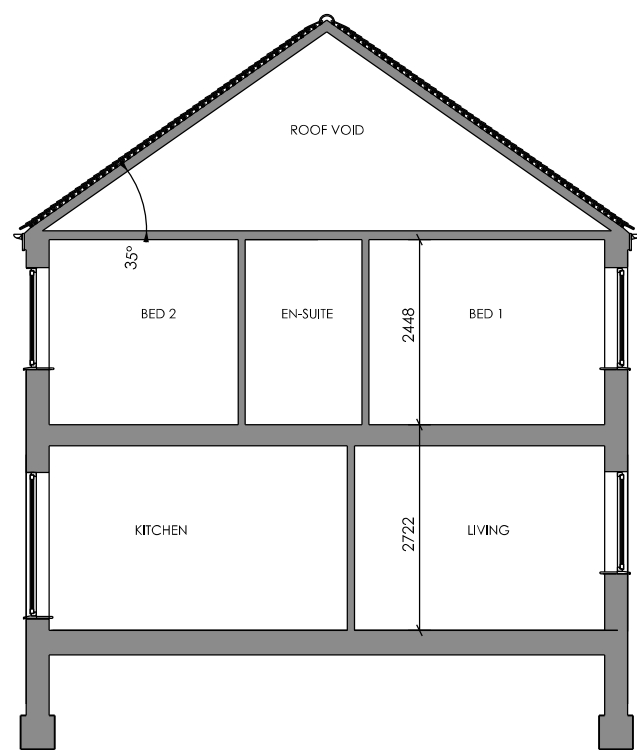

TYPICAL SECTION

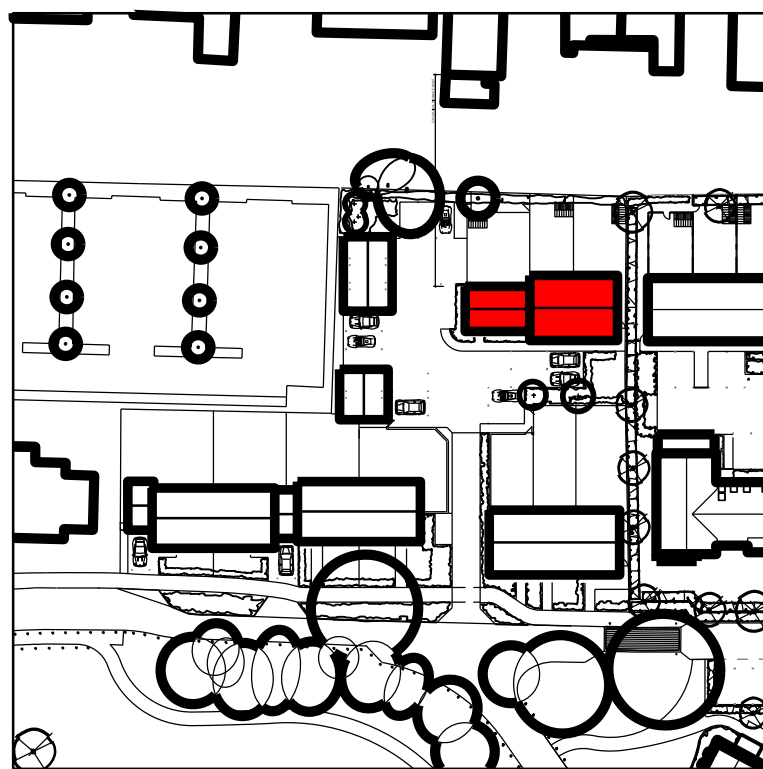

LOCATION PLAN

MATERIALS KEY

- WALLS**
- 01 Multi stock brickwork
  - 02 Red face brickwork, brick detail, brick header detail
  - 04 Horizontal weatherboard cladding - dark grey
  - 05 White Smooth faced render to key gable features
  - 06 Pre-cast stone cill, header and stone gable detail
  - 07 Red brick cill detail
- ROOF/EAVES/VERGES/SOFFITS/RAINWATER GOODS**
- 10 Blue/black slate with matching ridge + hip slates
  - 11 Red/brown plain clay tiles
  - 12 Orange plain clay tiles
  - 14 Black UPVC rainwater goods
  - 15 Grey leadwork
  - 17 GRP gable top features
  - 18 White UPVC eaves, verge, soffit and bargeboards

- WINDOWS/DOOR AND GLAZING SYSTEMS**
- 20 White UPVC framed window, doors & glazing systems
- DOORS/PORCHES/GUARDINGS**
- 30 Profiled front doors, to style shown
  - 33 Profiled steel garage doors to style shown
  - 34 GRP canopies/ porches
  - 37 Timber feature privacy fence

IMPORTANT NOTE FOR USE OF THIS DRAWING: THIS DRAWING HAS BEEN PRODUCED SPECIFICALLY FOR USE ON THIS PROJECT. POPE PRIESTLEY ARCHITECTS CANNOT BE HELD RESPONSIBLE FOR RE-USE OF THIS INFORMATION BY OTHERS FOR ANY PURPOSE OTHER THAN FOR WHICH IT IS SPECIFICALLY INTENDED. THIS DRAWING REFLECTS STANDARDS AGREED FOR THIS PROJECT AND CURRENT AT THE TIME OF PRODUCTION AND WILL NOT BE UPDATED IN ACCORDANCE WITH CHANGING LEGISLATION AND/ OR OTHER REQUIREMENTS.

REV: 01/ 24/16 13:50 P.M. PLANNING ISSUE  
REV: 02/ 21/ 05/ 13 J.A. AMENDMENTS  
MADE IN LINE WITH CLIENT COMMENTS.

SCALE BAR = 10mm INTERVALS AT TRUE SCALE  
0 1 2 3 4m

**POPE PRIESTLEY ARCHITECTS**  
ARCHITECTURE | TOWN PLANNING | URBAN DESIGN  
FERRY HOUSE, CANUTE ROAD, SOUTHAMPTON, HAMPSHIRE, SO14 3FJ. T: +44 (0)23 80335228 F: +44 (0)23 80632886 E: info@popepriestley.co.uk

**ST MICHAEL'S CONVENT**  
LONDON ROAD  
WATERLOOVILLE  
HAMPSHIRE

**PLOT 87-89**  
BLOCK PLANS & ELEVATIONS

PP1203/ 110-003

REVISION  
P02