

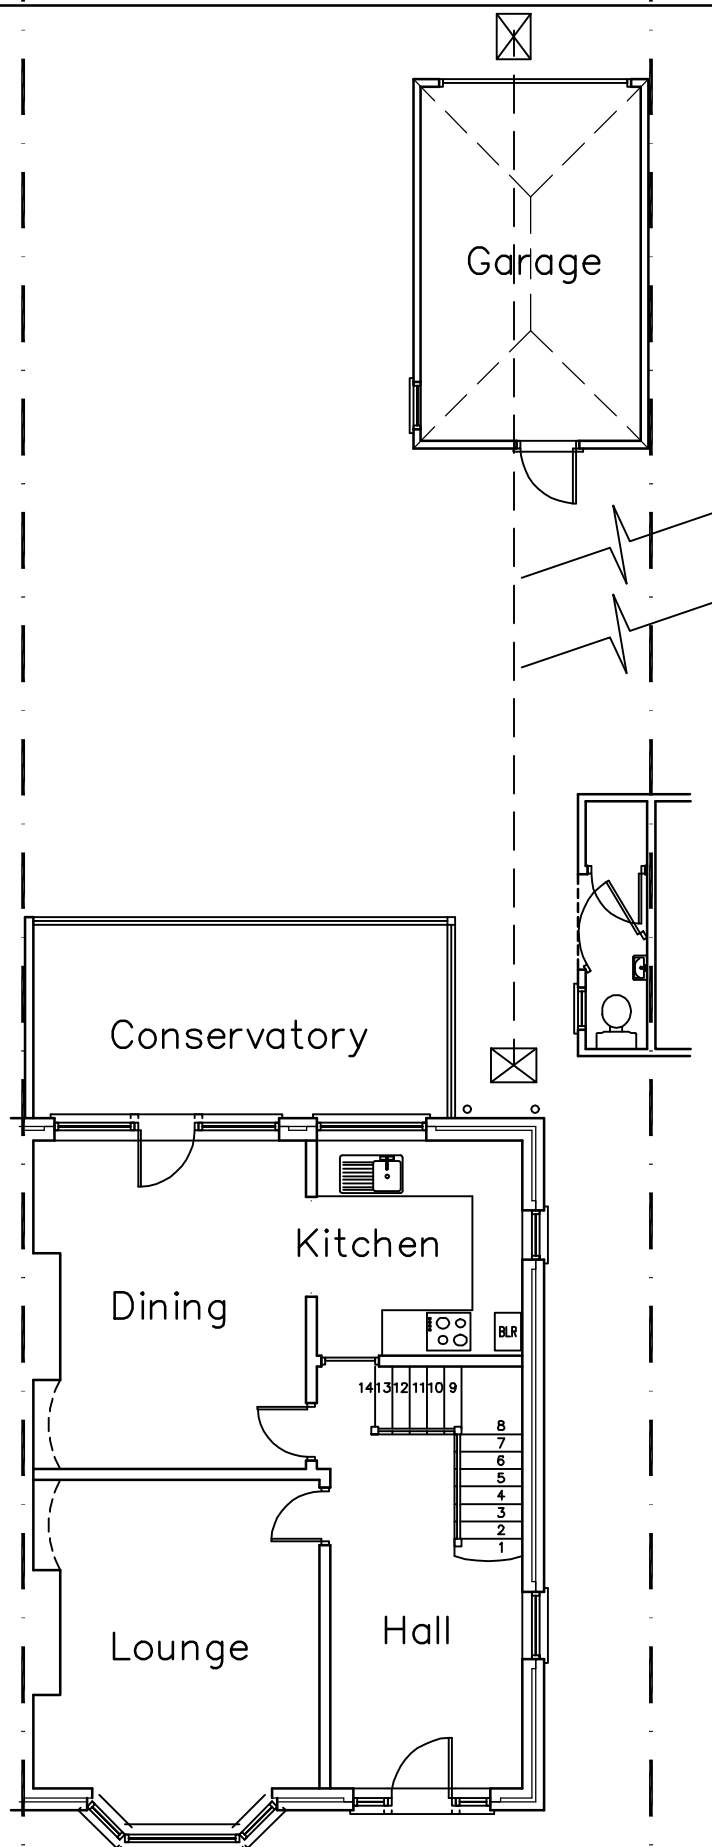


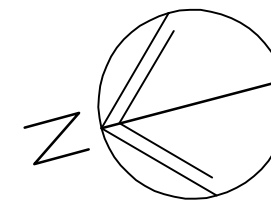

GROUND

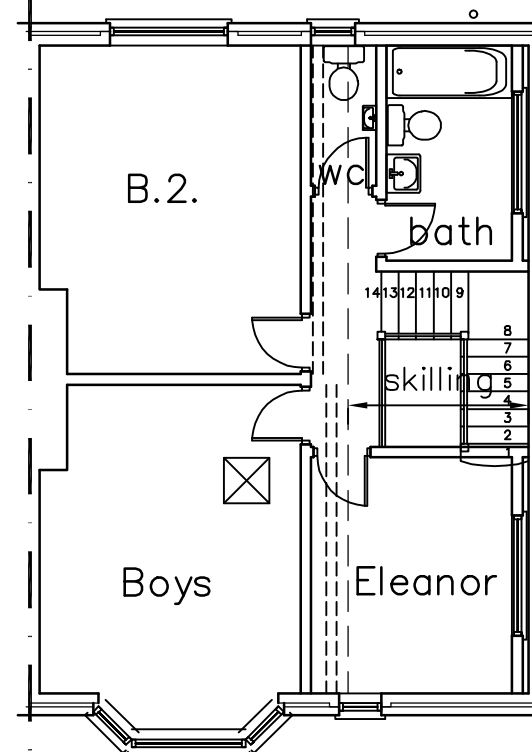

FIRST

12 Manor Close
Havant
PO9 1BD

SURVEY PLANS

Martin Critchley
Chartered Architect
7 North Street
Havant, Hampshire, PO9 1PW
023 92 474 919
critchleyarchitect@hotmail.com

Scale A3 =1:100
Drawn MHC
Date 26/06/13

Revisions

- A.
- B.
- C.

1330-101⁰

metres

10

20

30