


**PROPOSED LOFT CONVERSION AND FRONT / REAR ADDITIONS.
42, CORBETT ROAD, WATERLOOVILLE, HANTS.
FOR MR & MRS I. RUSSELL.**

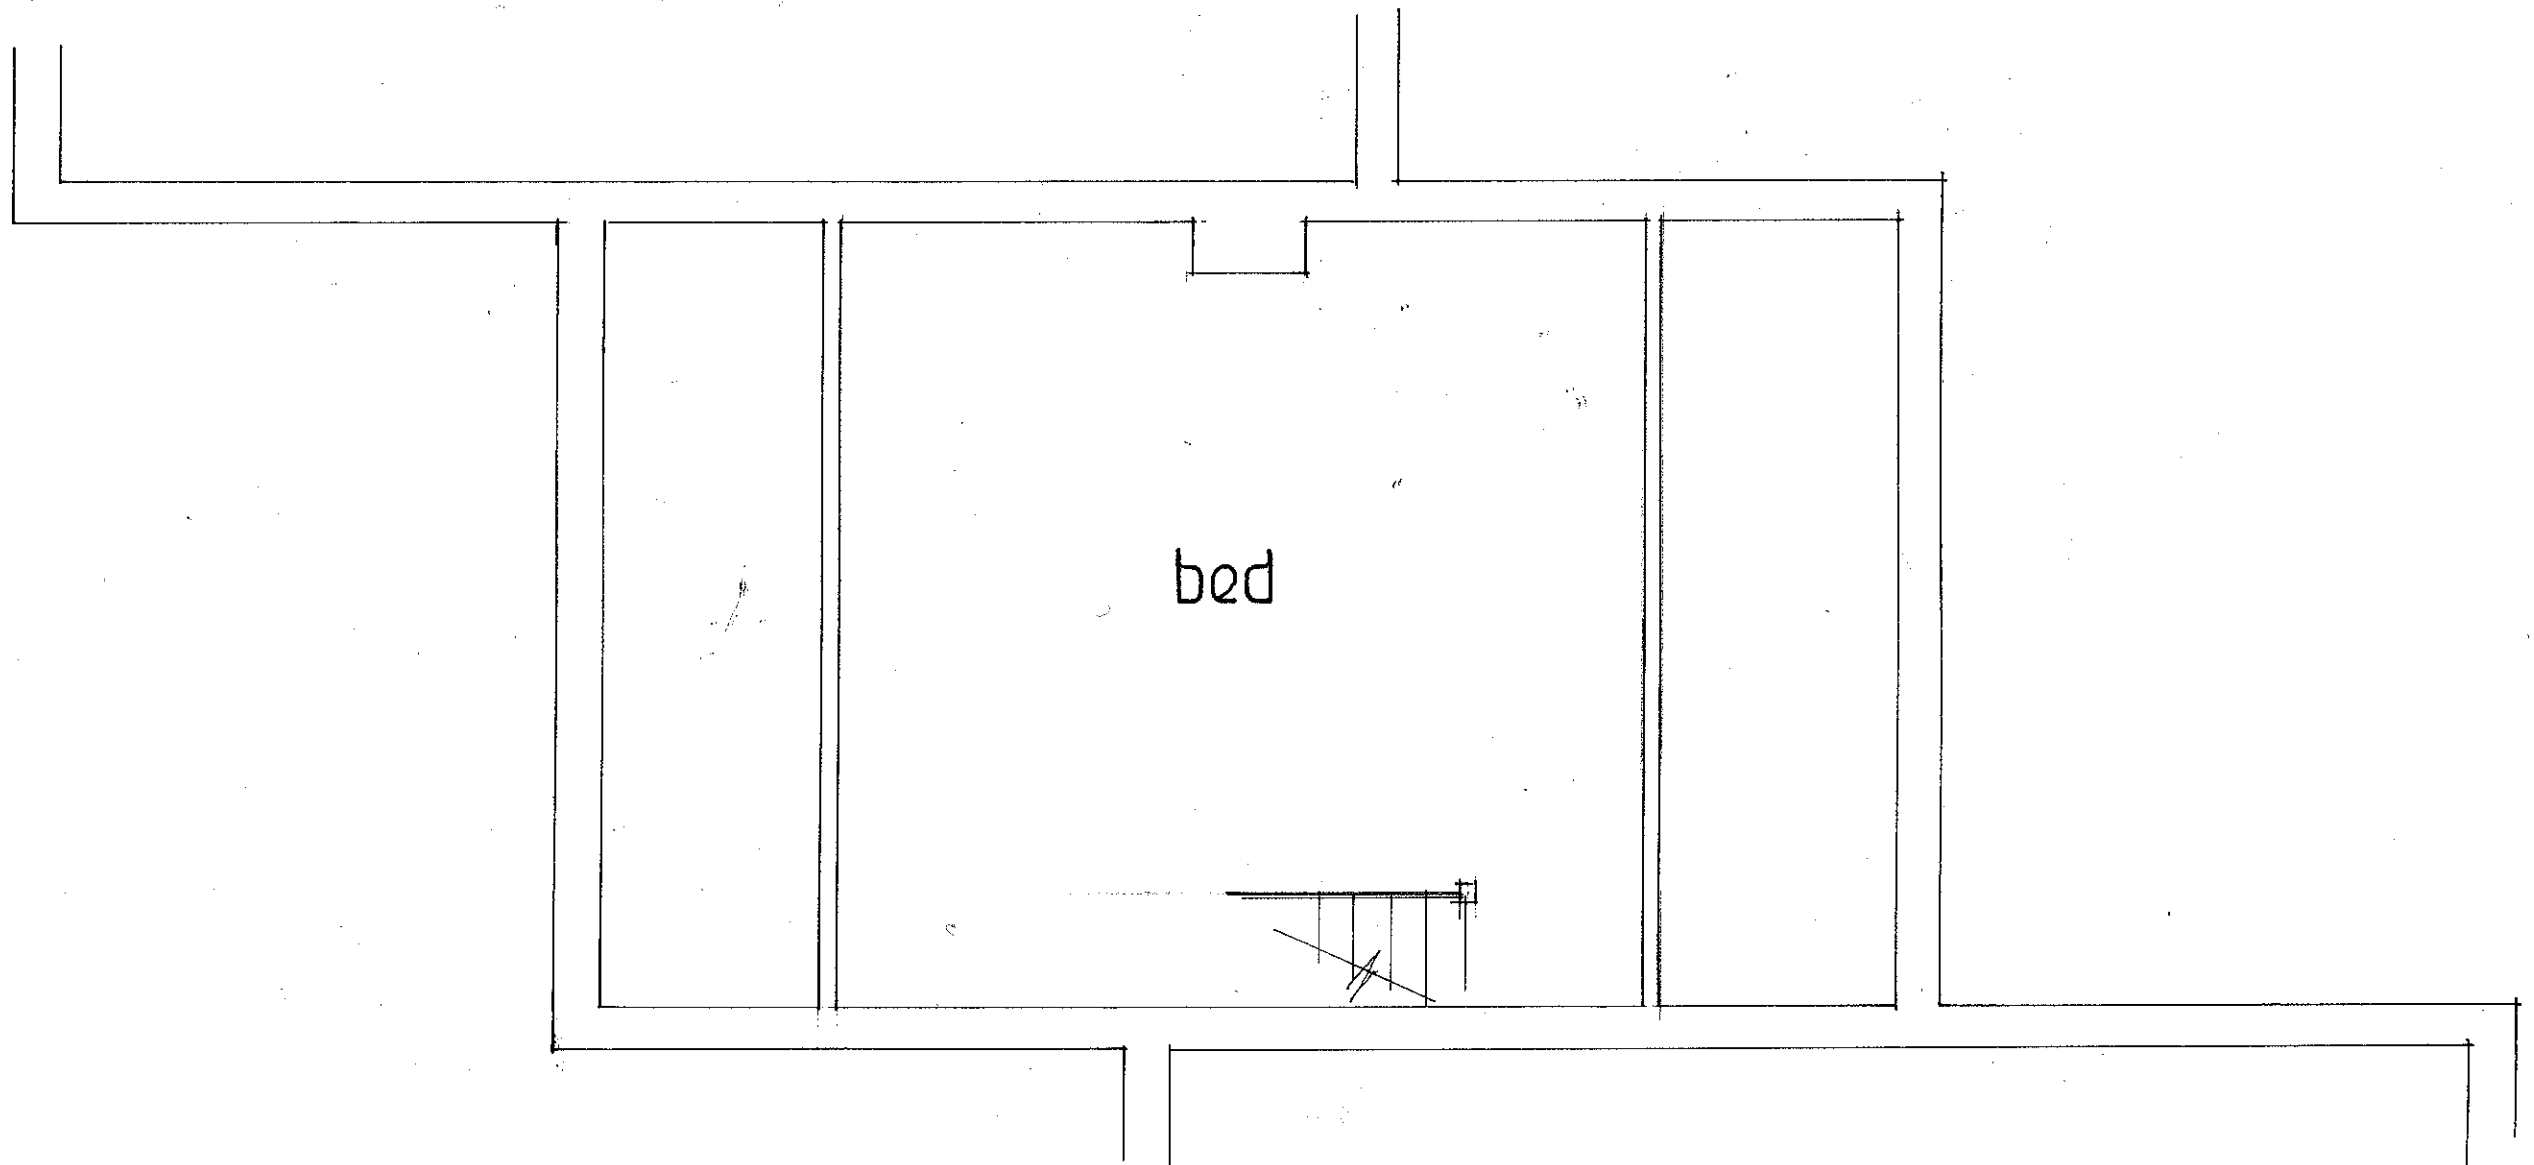

date mar 2013
scale 1:50

EXISTING SECOND FLOOR

PETER J. WALKER MRICS
CHARTERED SURVEYOR
182 SEAFRONT, HAYLING ISLAND, HANTS
PO11 9 AN

TEL: 02392 467571