


ROOF VENTILATION - AIR BRICKS
IN WALLS AND EAVES

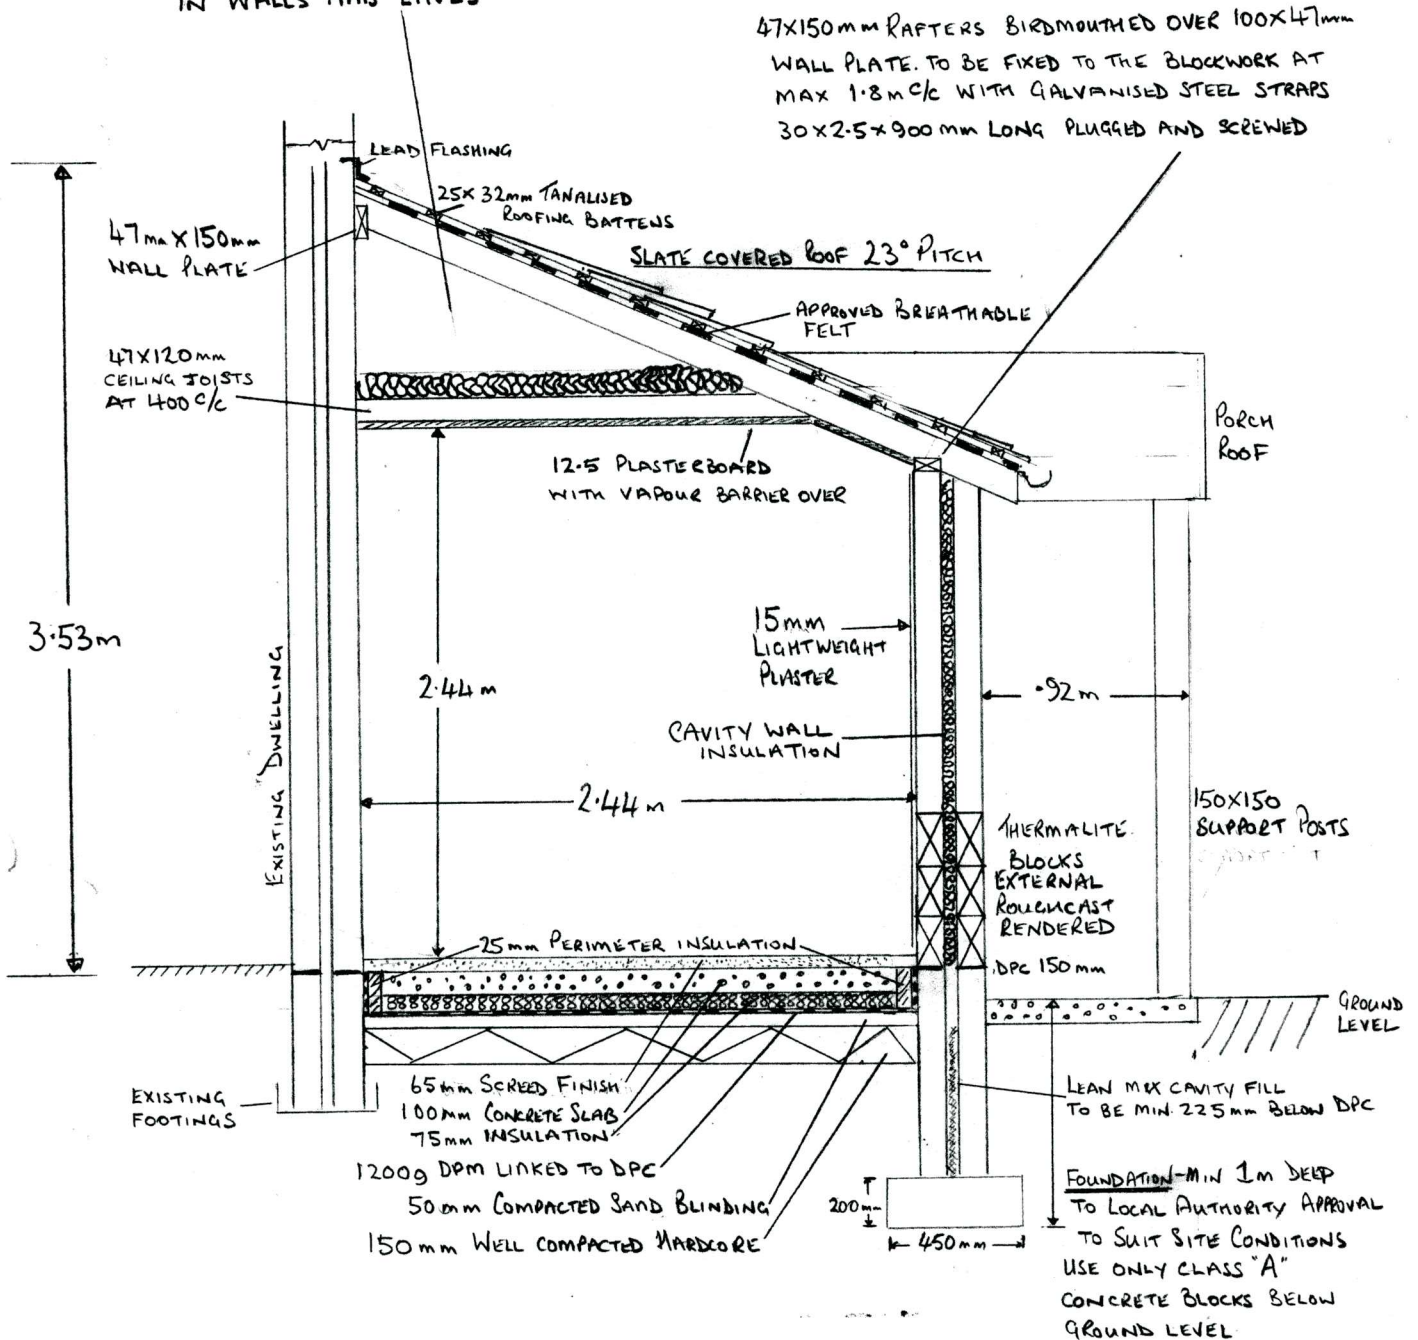

RAINWATER - VIA 100mm Ø GUTTER AND
GROUNDPIES TO SOAKAWAY MIN 4.6m
AWAY FROM BUILDING
ALL TO LA APPROVAL ON SITE

PROPOSED NEW ENTRANCE PORCH
40 HOLLOW LANE HAYLING ISLAND
MR. A. MANNION PO11 9EX

SCALE 1:25