


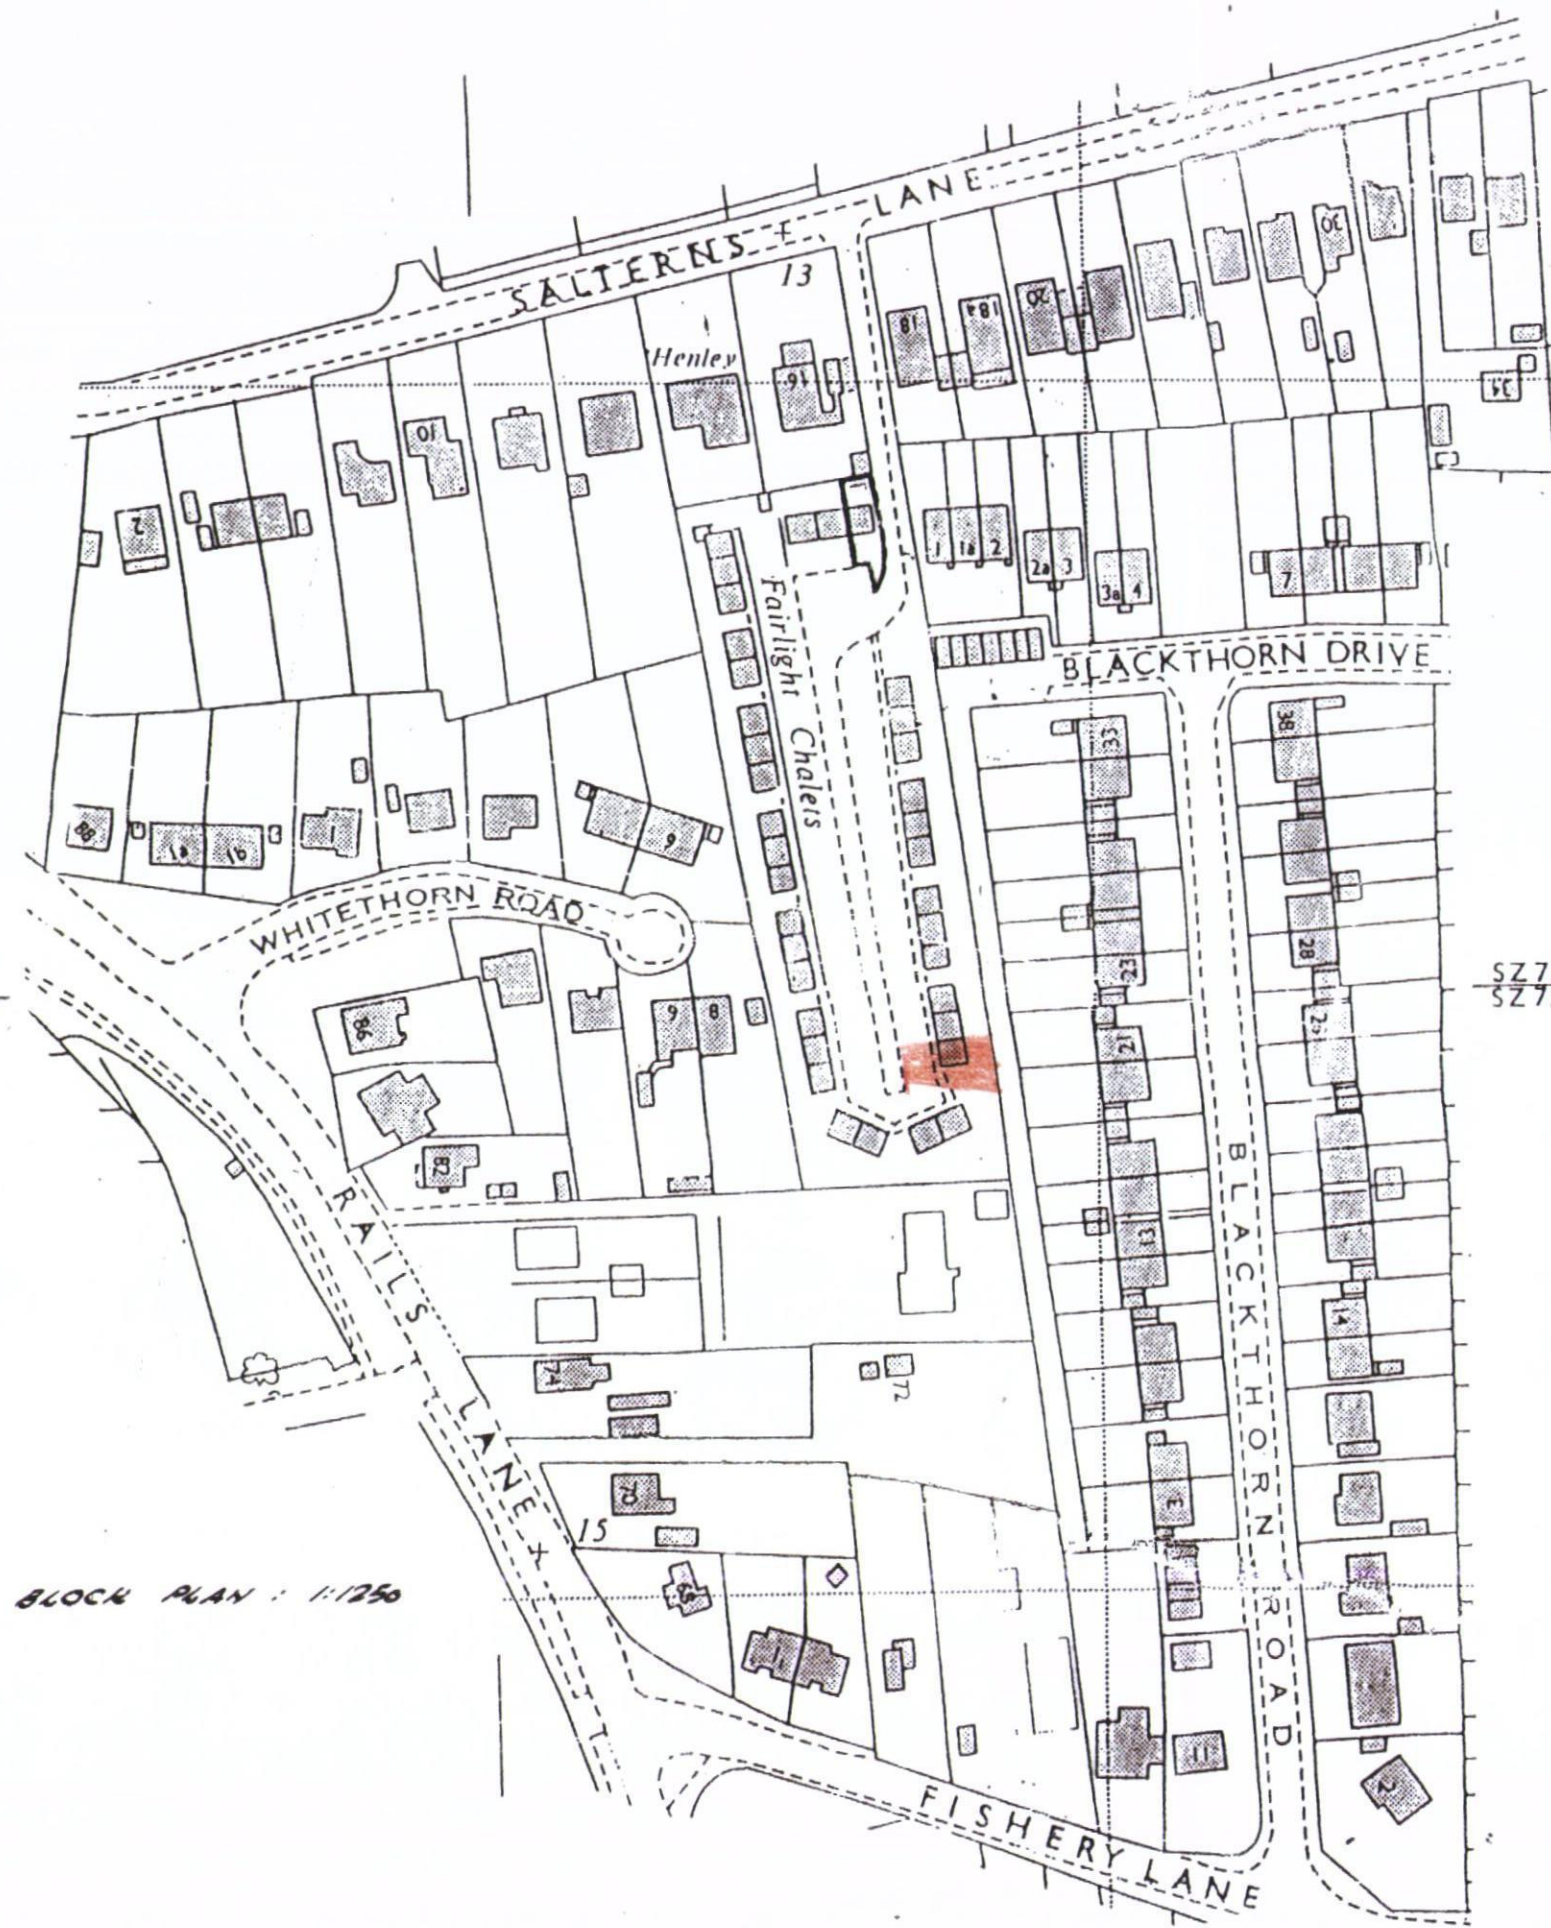

SZ 7299
SZ 7298

SZ 7399
SZ 7398

WINDSOR COUNCIL
14 NOV 2012
RECEIVED

ORDNANCE SURVEY LICENCE AL815675

ARTHUR J. HEDGES - PLANNING
CHARTERED TOWN PLANNER
BUILDING DESIGN
43 Bartholomew Street, Newbury
Berkshire RG14 5QA

Client FAIRLIGHT CHALETS
Job FAIRLIGHT CHALETS - MAYLING ISLAND
Scale 1:1250
Drawing No. 01545/1 Date JULY 2012