


PETER J. WALKER MRICS
 CHARTERED SURVEYOR
 182 SEAFRONT, HAYLING ISLAND, HANTS
 PO11 9 AN

TEL: 02392 467571

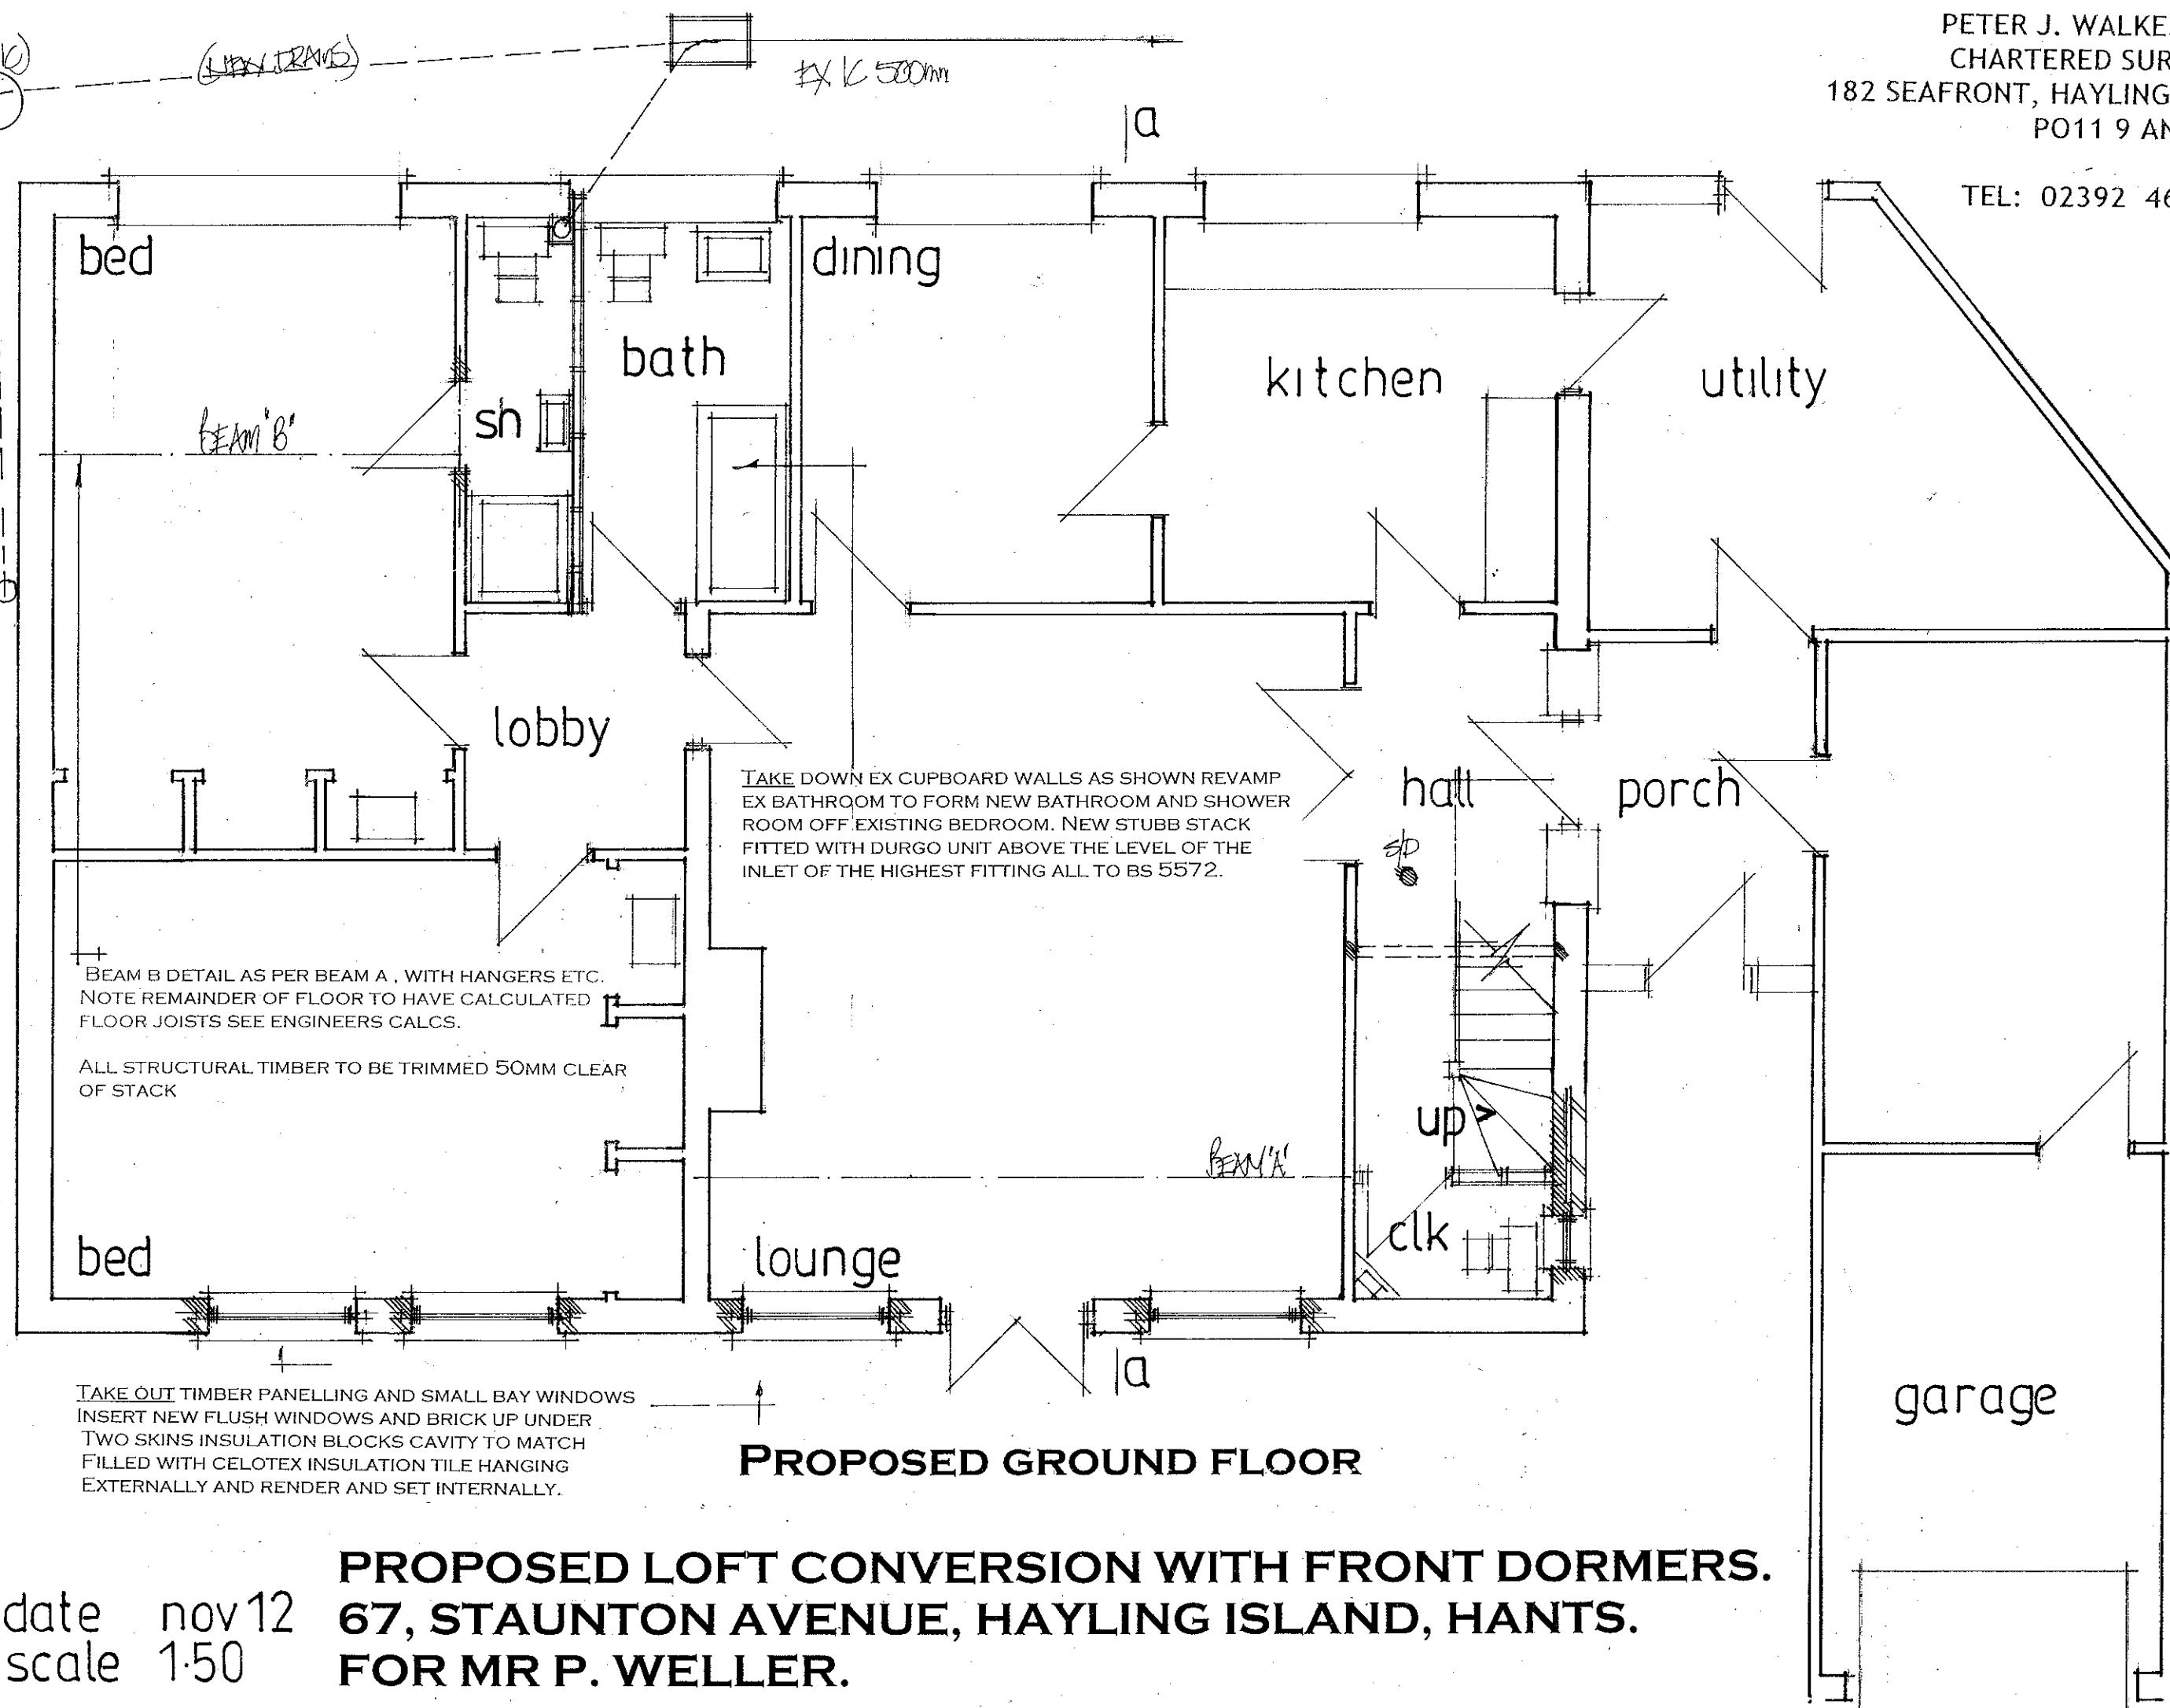

PROPOSED GROUND FLOOR

PROPOSED LOFT CONVERSION WITH FRONT DORMERS.
67, STAUNTON AVENUE, HAYLING ISLAND, HANTS.
FOR MR P. WELLER.

date nov 12
 scale 1:50