


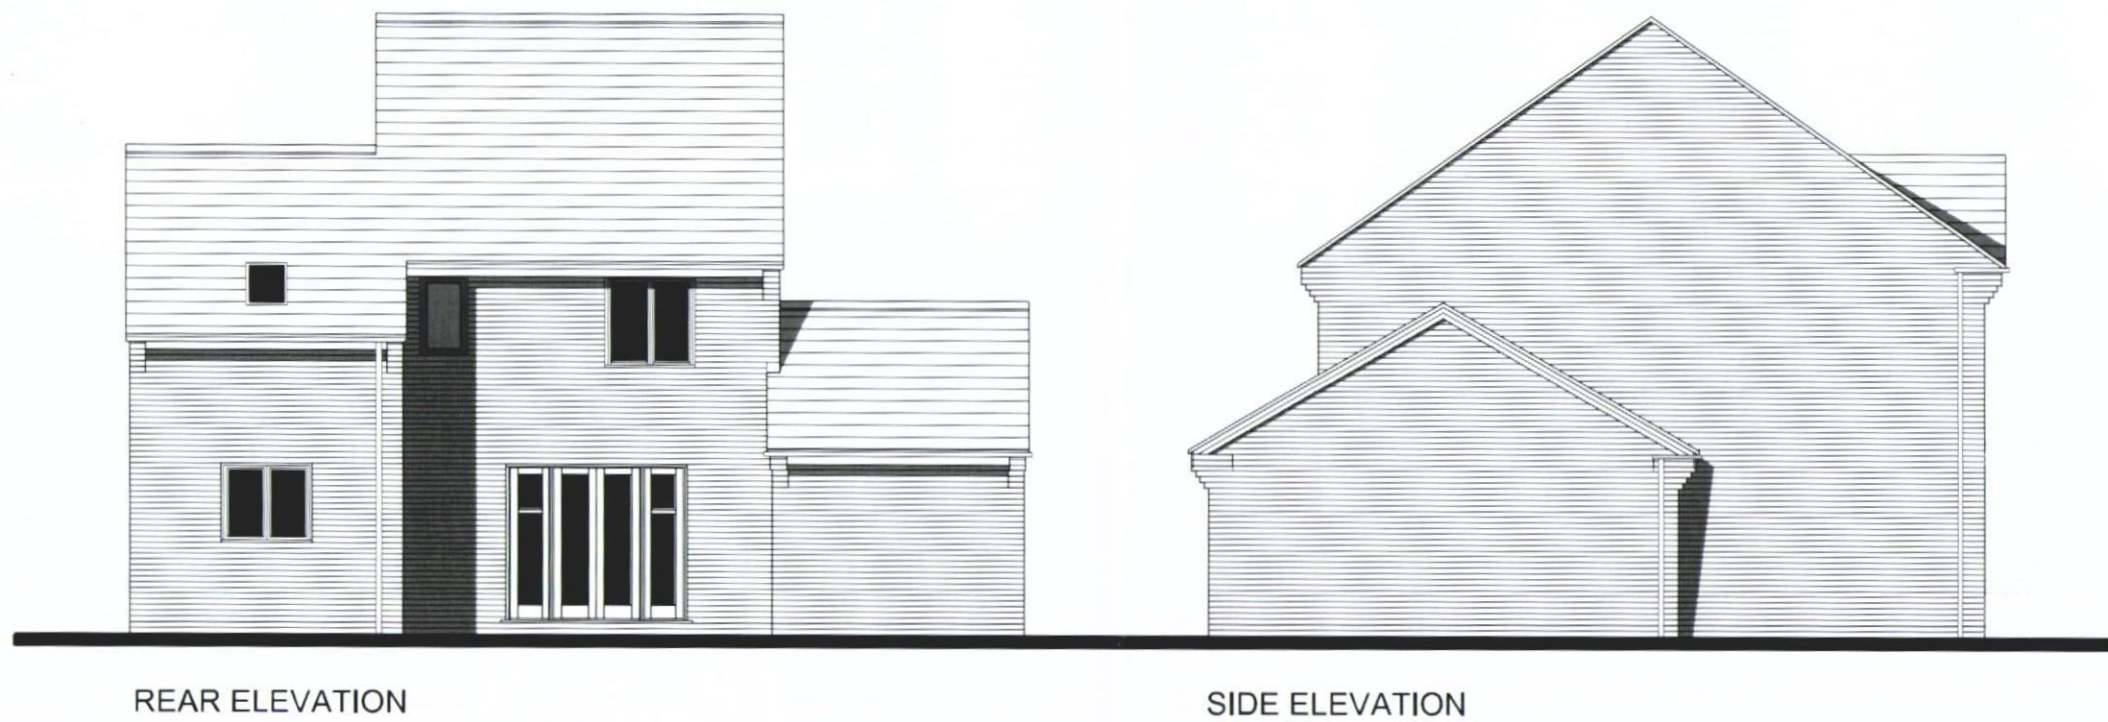

House Type M

BLOOR HOMES
©this drawing is copyright.
 New Lane
 Havant

Oct 2012
 1:100 @ A3

Plot 55 Elevations

NW-0002-09-M.08