




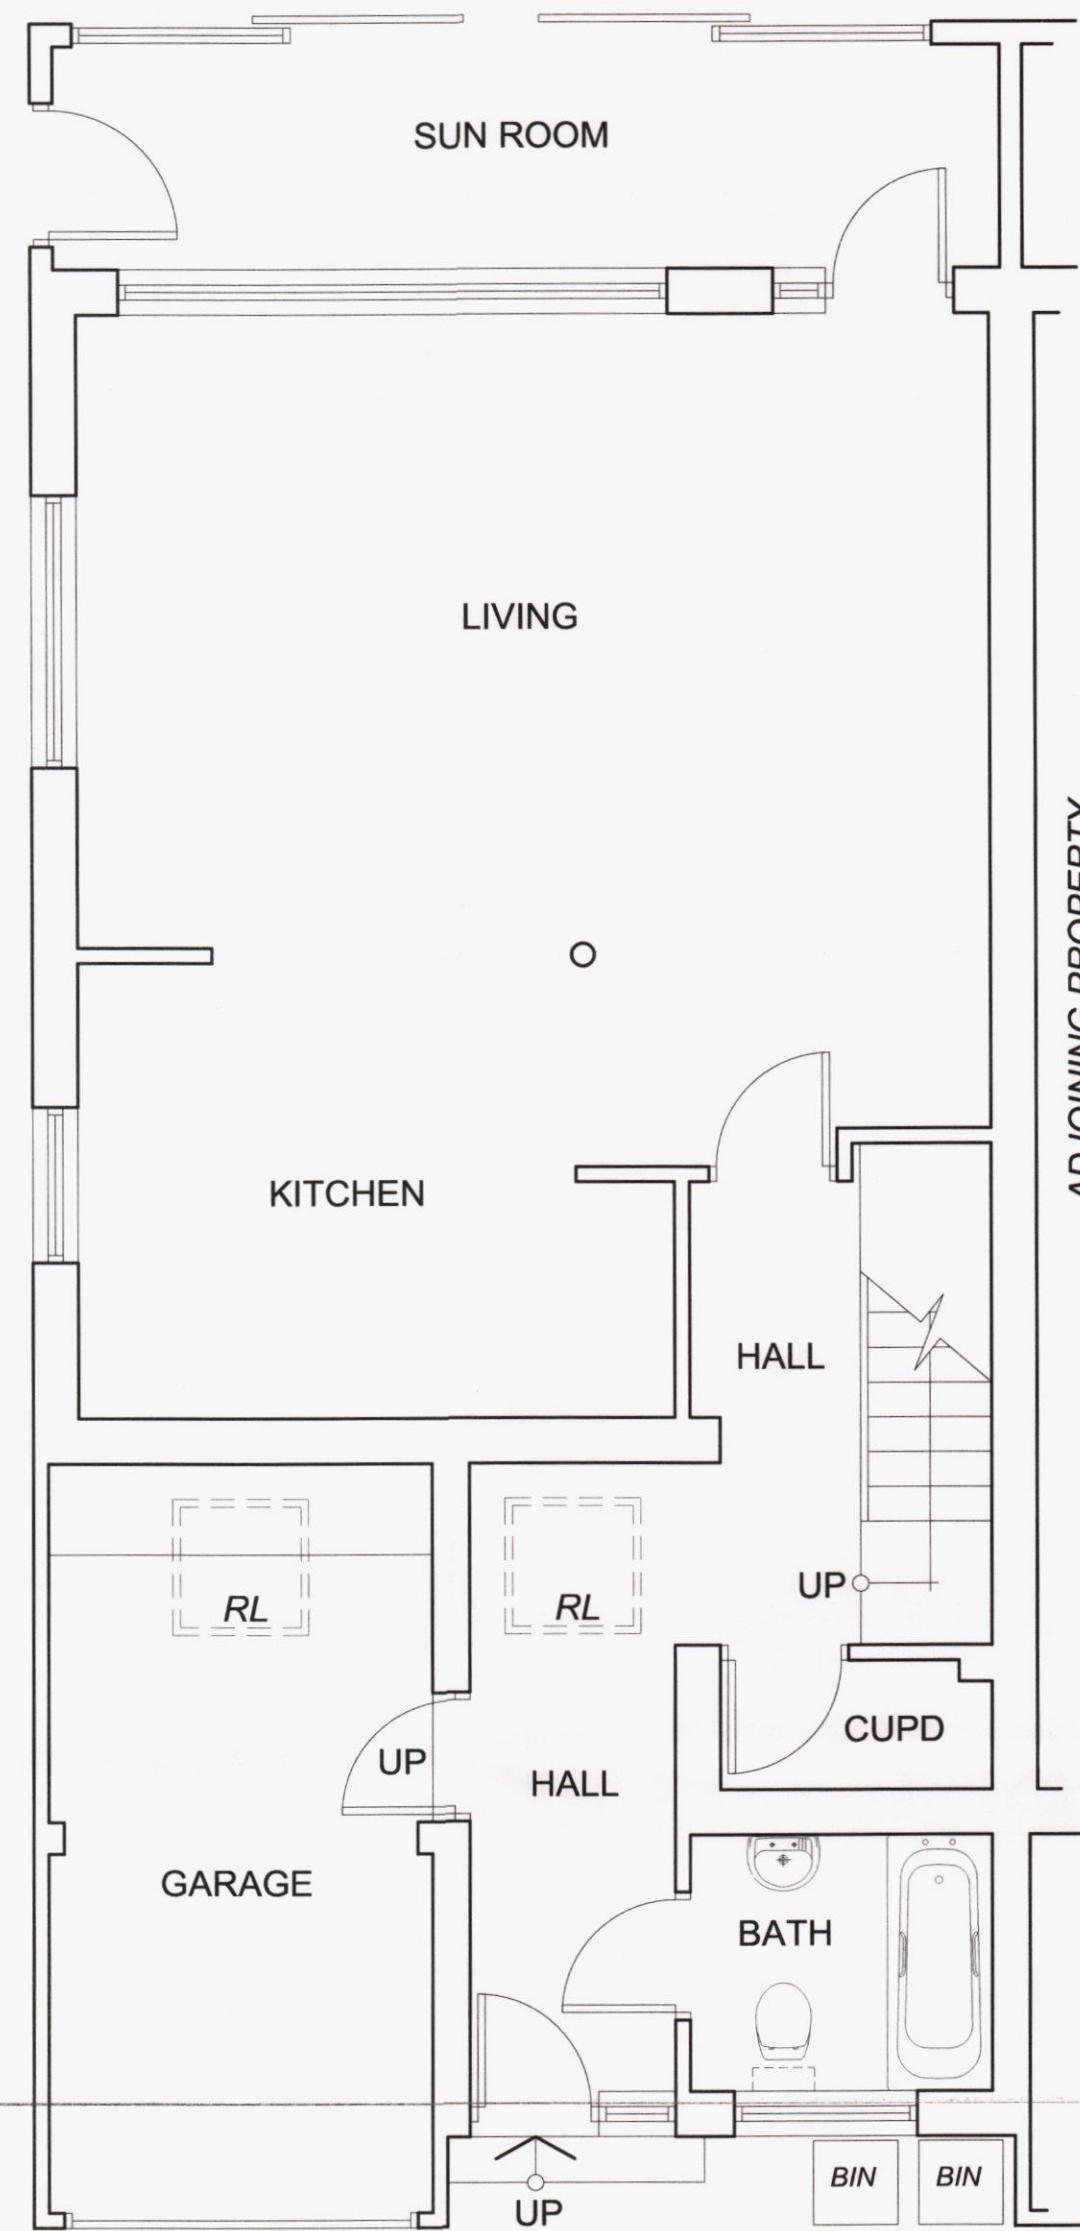

PROPOSED GROUND FLOOR 1-50

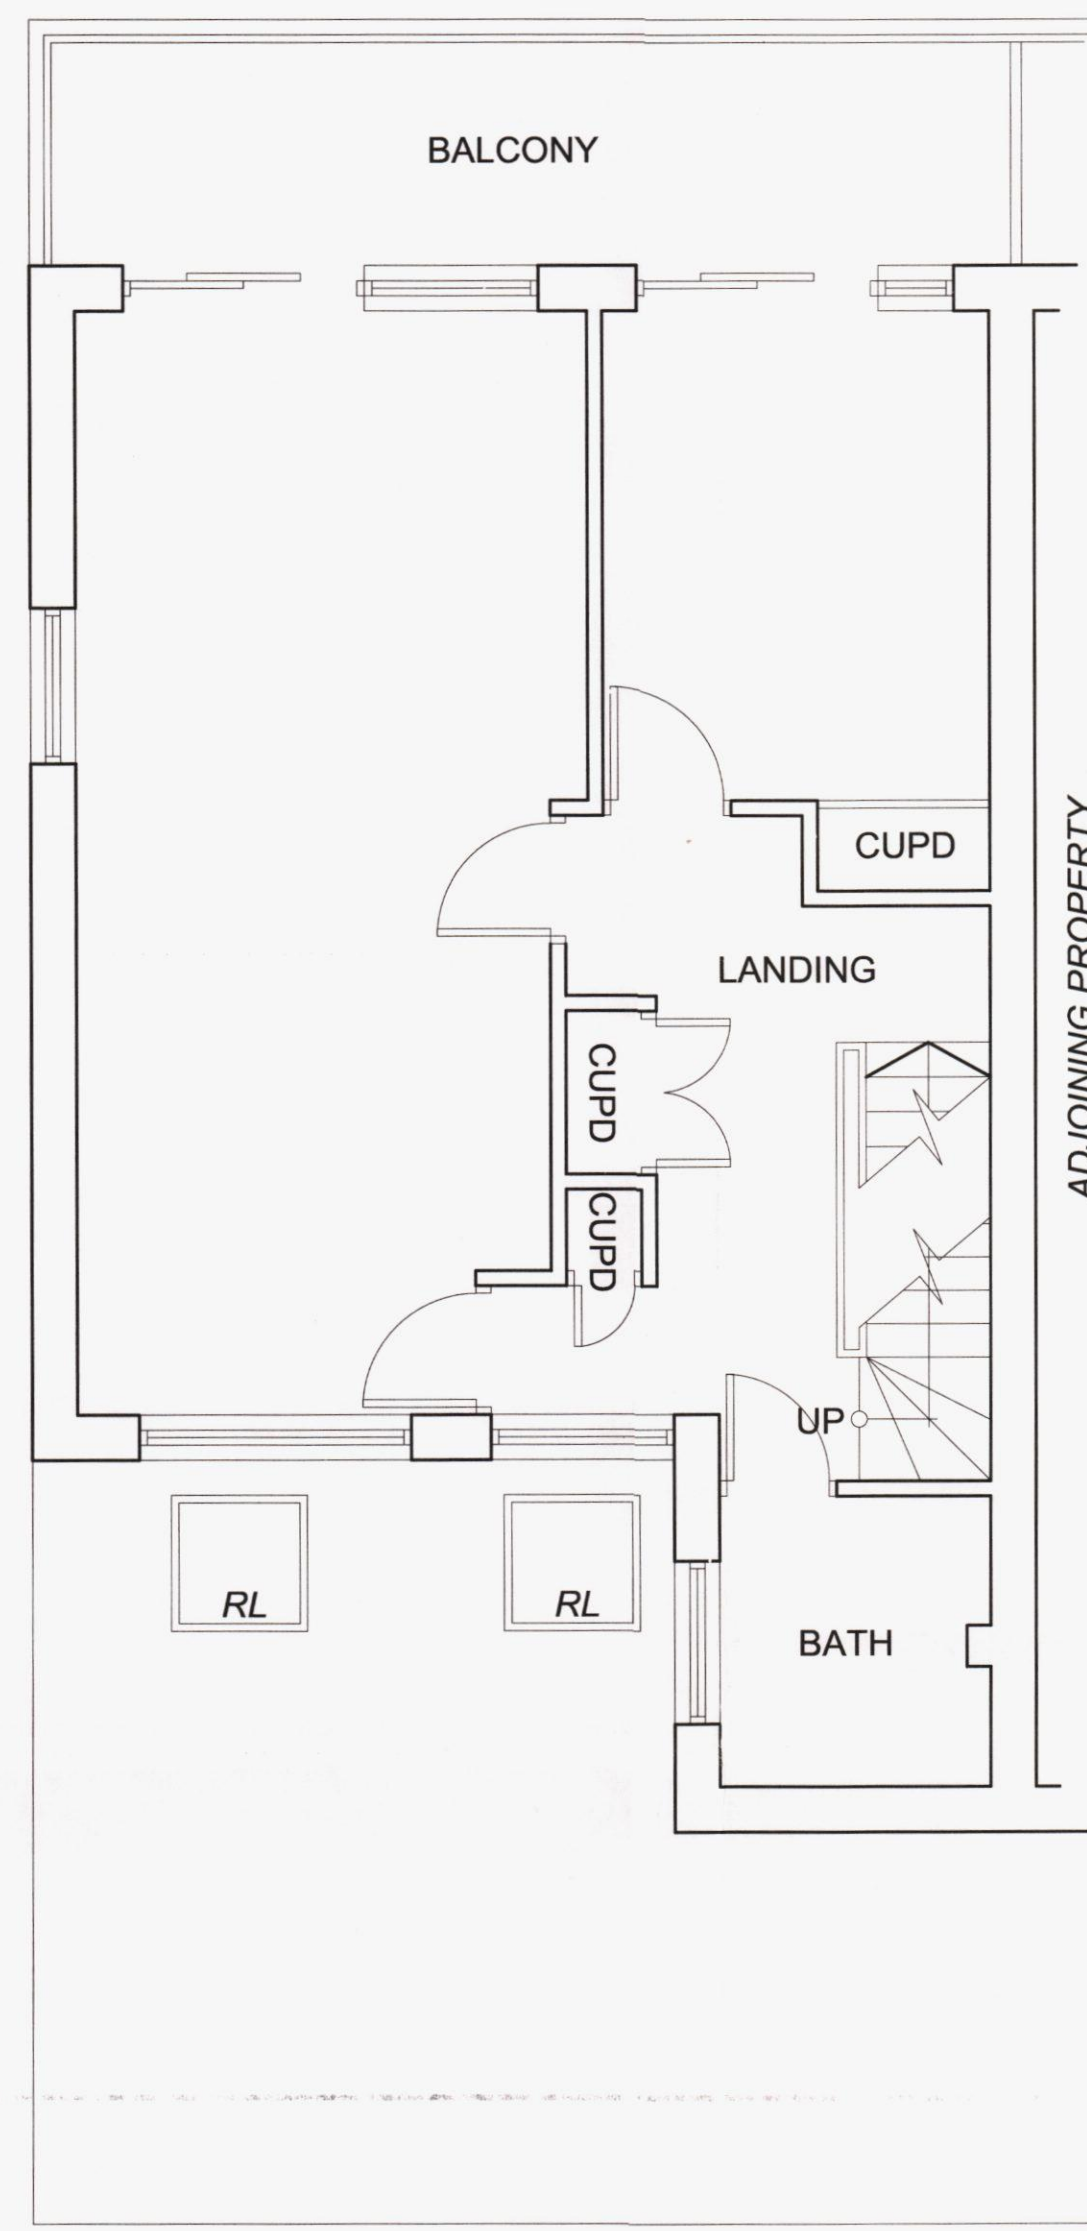


PROPOSED FIRST FLOOR 1-50

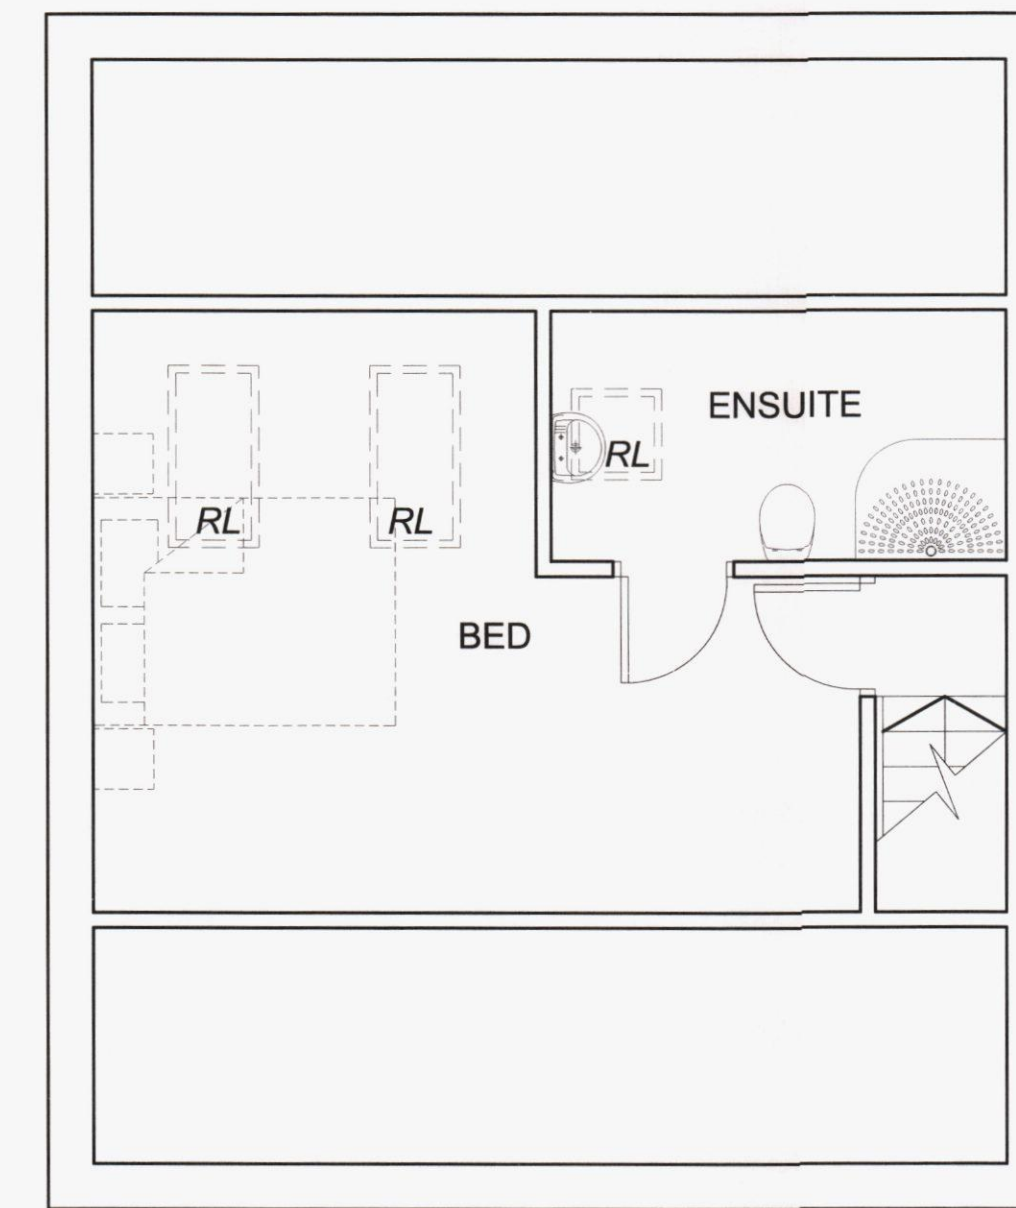


PROPOSED SECOND FLOOR 1-50




PROPOSED FRONT ELEVATION 1-100

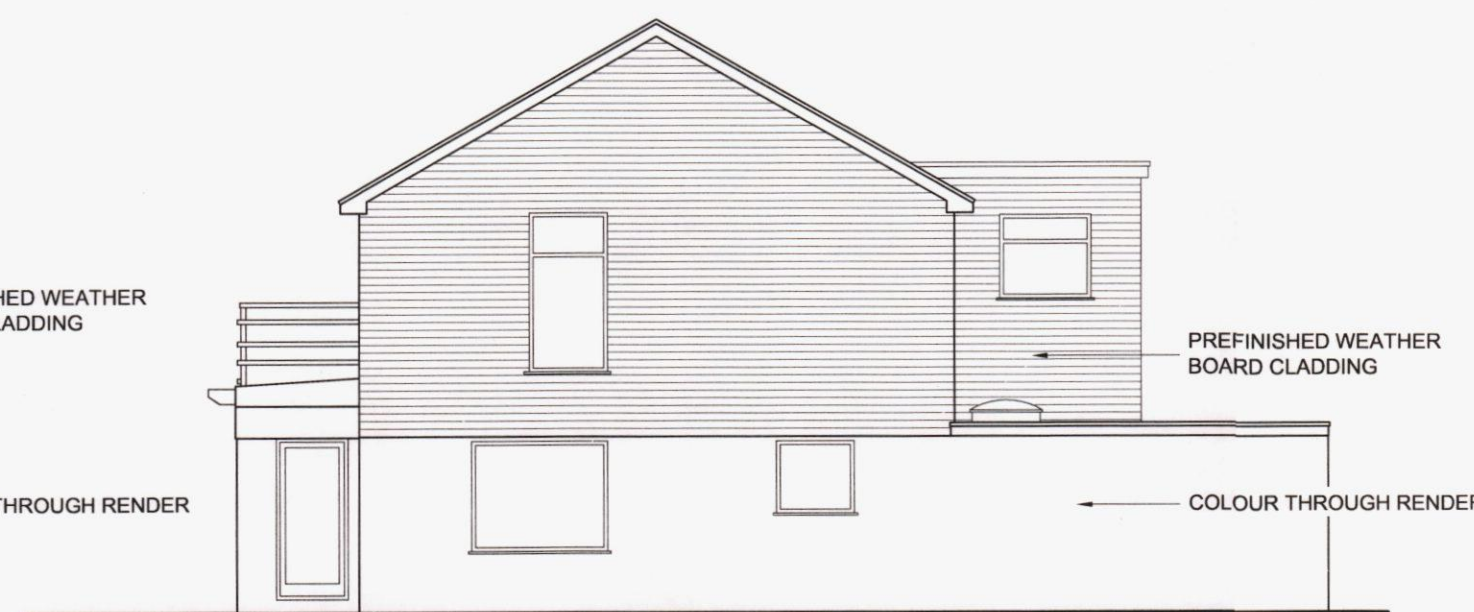

PROPOSED SIDE ELEVATION 1-100

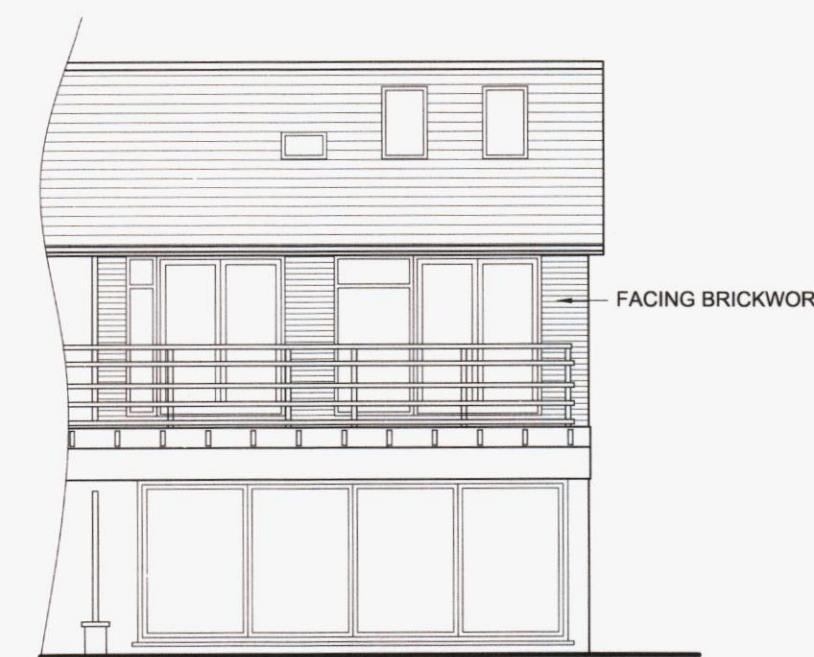

PROPOSED REAR ELEVATION 1-100

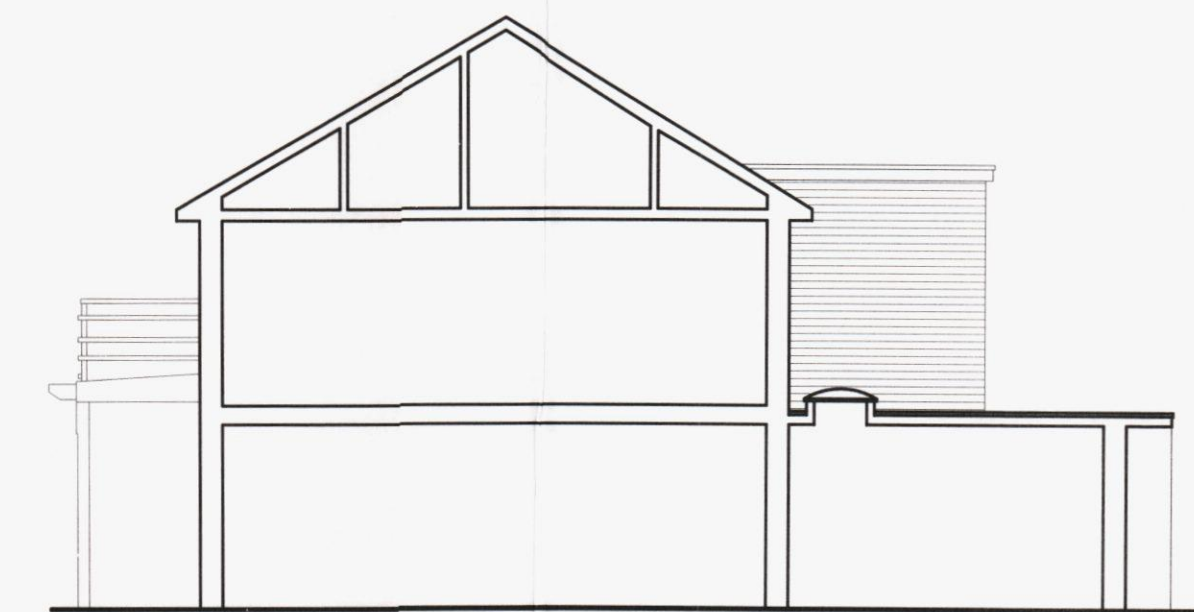

PROPOSED SECTION 1-100

HAVANT BOROUGH
COUNCIL
18 SEP 2013
RECEIVED