


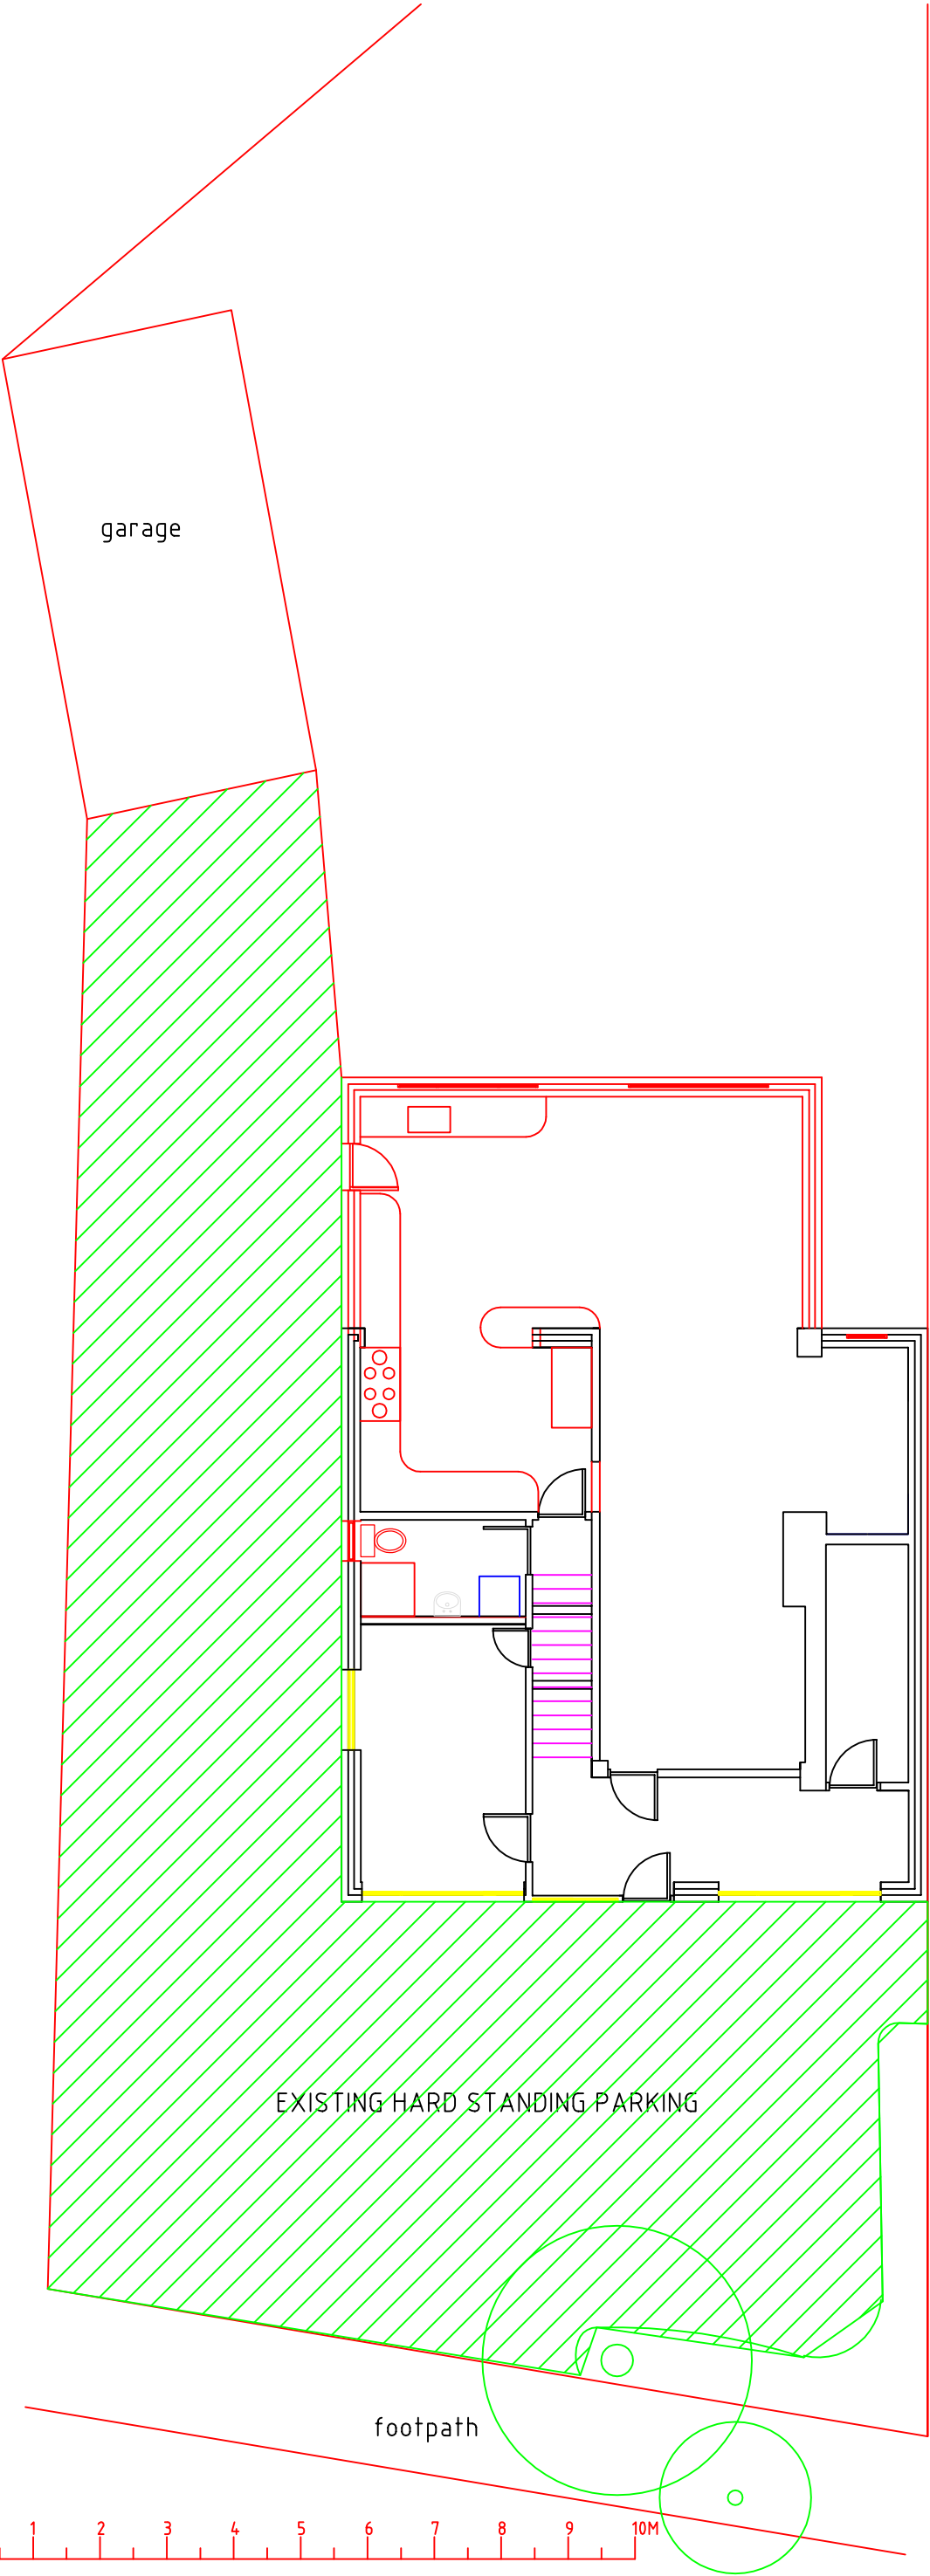

PROJECT					SHEET CONTENTS		
3 MENGHAM AVENUE HAYLING ISLAND PO11 9JB					PARKING PLAN		
SCALE	DATE	DRAWN	CHECKED	APPROVED	DRAWING No		
1:100@A3	DEC 12	AL	BL	BL	P0119JB/007		