
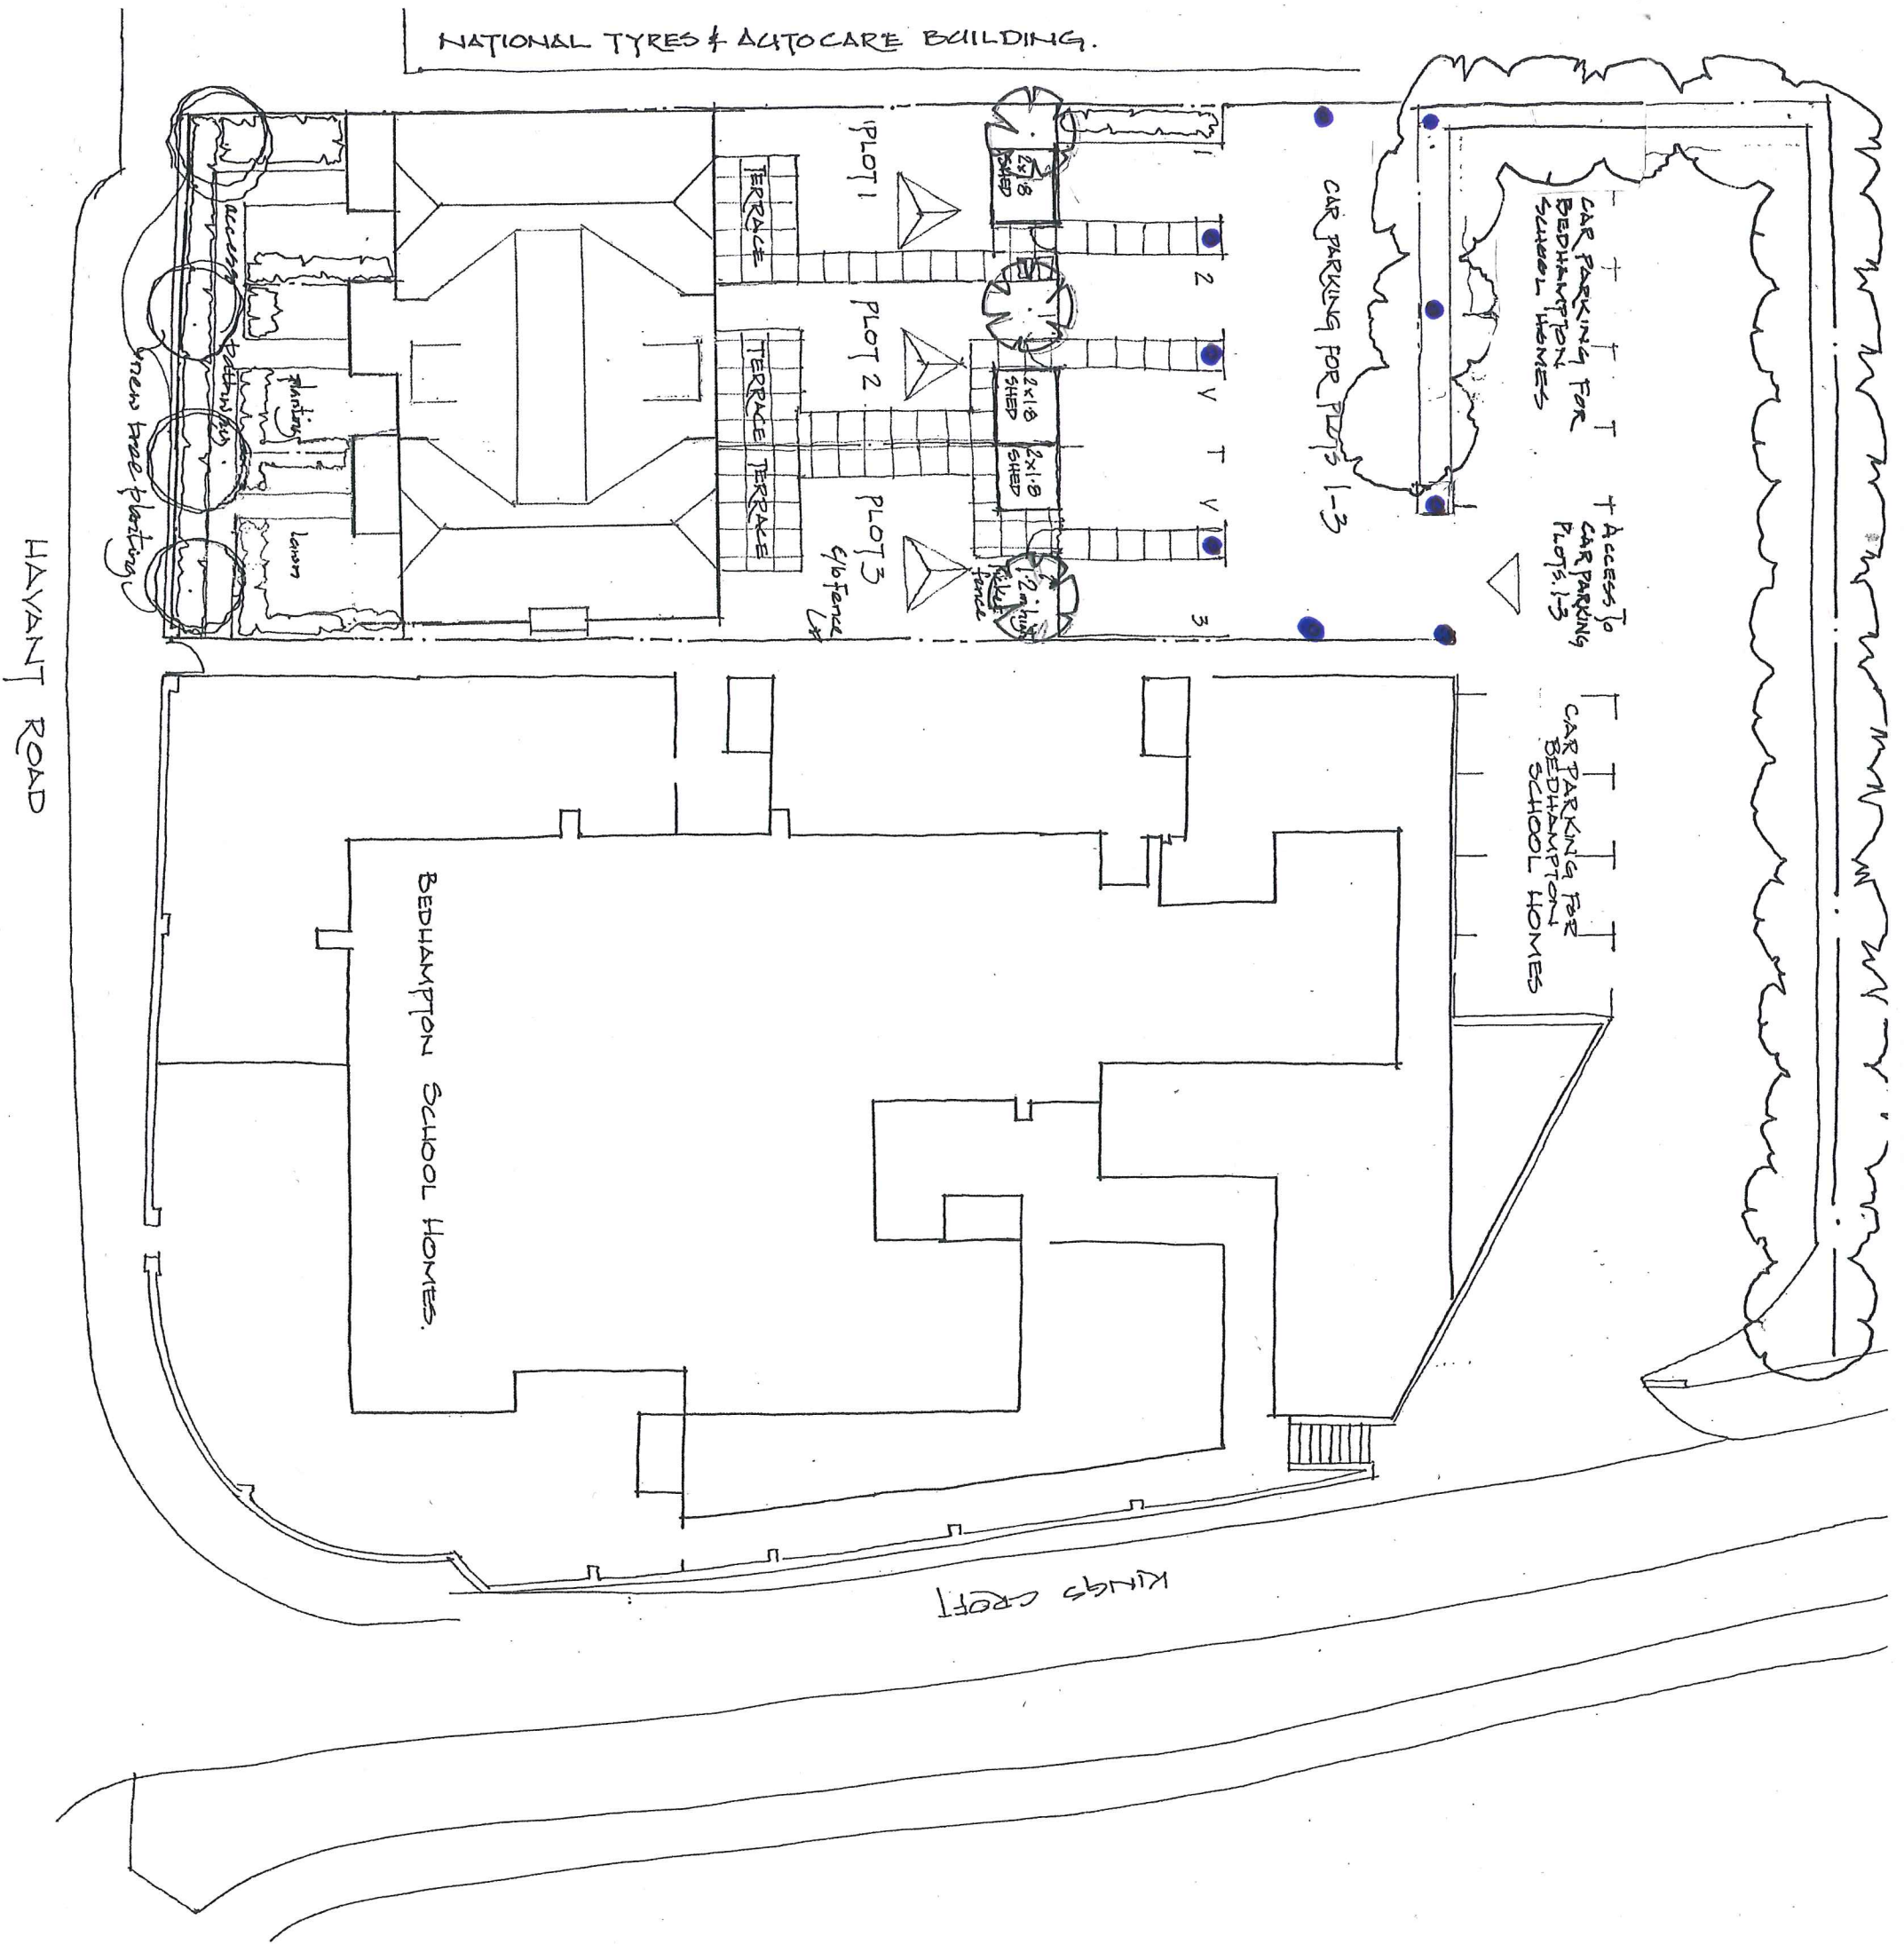


STREET ELEVATION, FACING HAYANT ROAD (NORTH)

Suggested location of lighting bollards = ●

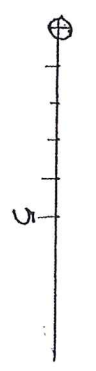

REV A - Revisions To Plan & Elevation - 2014  
Feb 2014  
Approved To Proceed - 2014

**JON DALE ARCHITECT LTD.**

Jon Dale RIBA 7 Crestwood View, Eastleigh, Hampshire, SO50 4NF Tel: 07787 575126 E-mail: jondalearchitect@gmail.com

Project: Bedhampton School Yard  
Hayant Road  
Bedhampton

Title: BLOCK PLAN & STREET ELEVATION

Scale: 1:200 @ A3  
Date: 17/12/2013  
Drawn: AJH  
Checked: [Signature]  
Job No: JGM1312-01  
Drawing No: BSY/SEP/01  
Revision: A