


KWIK-FIT - 0836
NEW ROAD, HAVANT

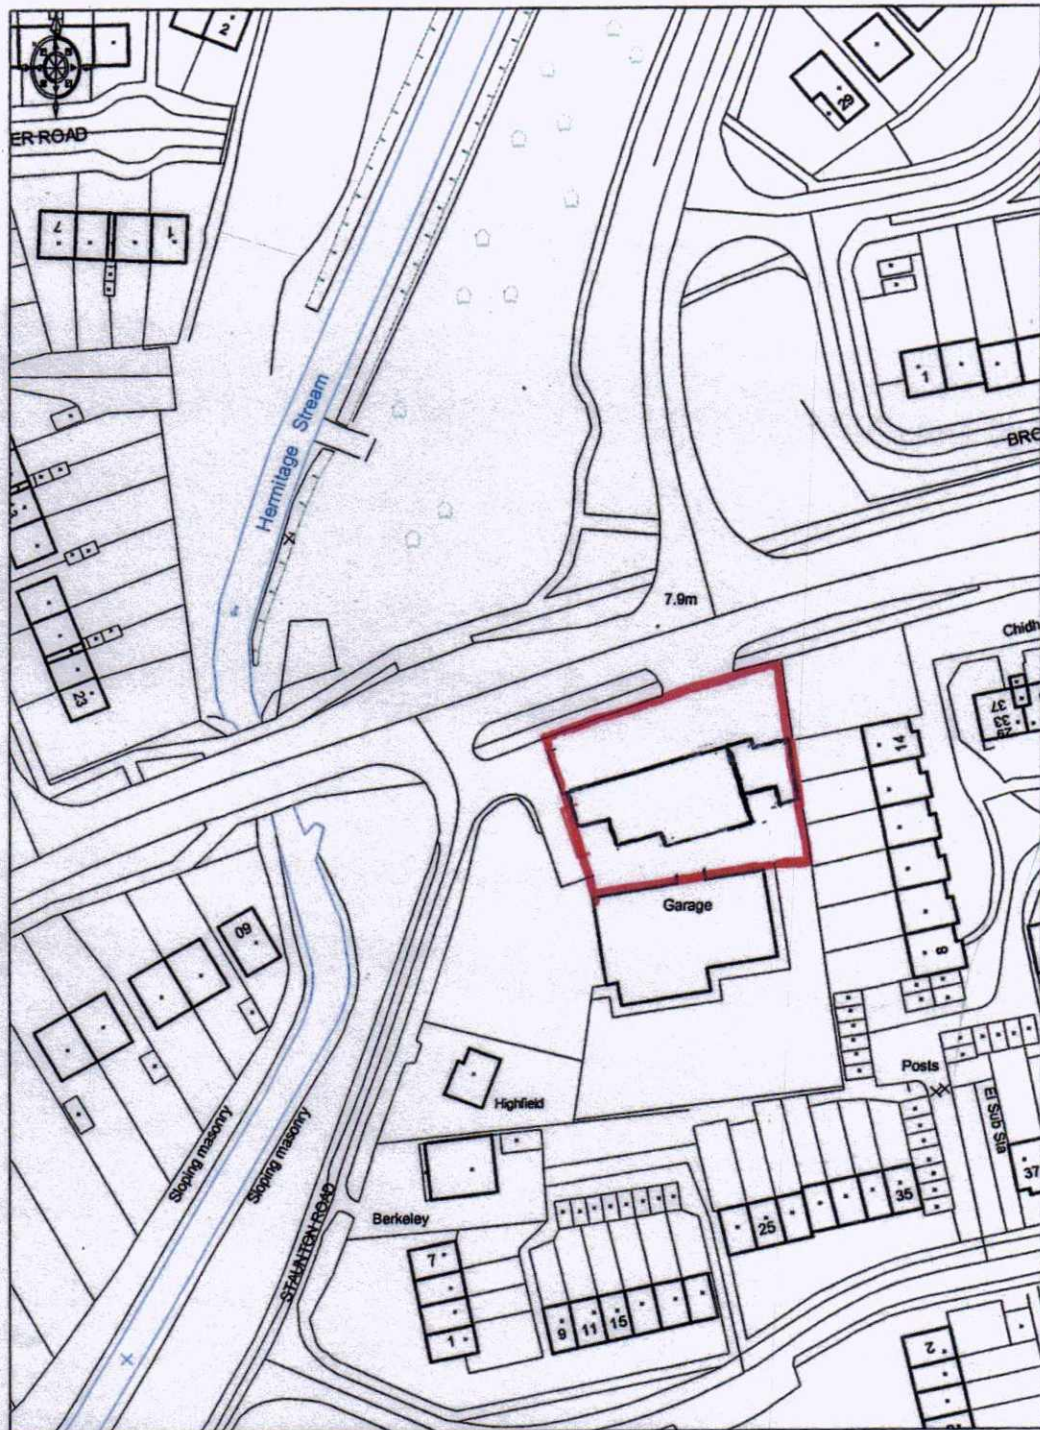

Ordnance
Survey

© Crown Copyright 2006. All rights reserved. Licence number 100020449. Plotted Scale - 1:1250

Scale
1:1250

