



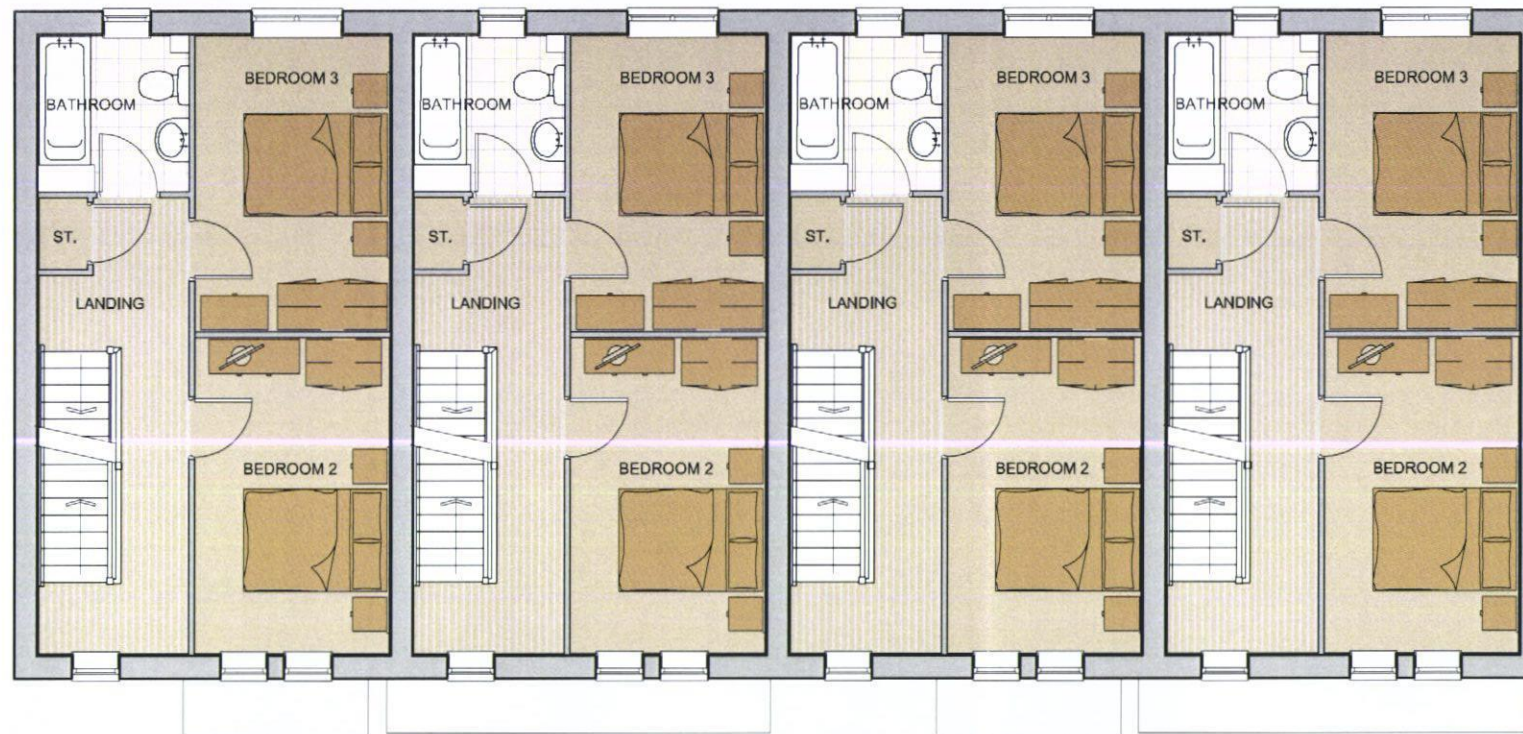

FIRST FLOOR PLAN

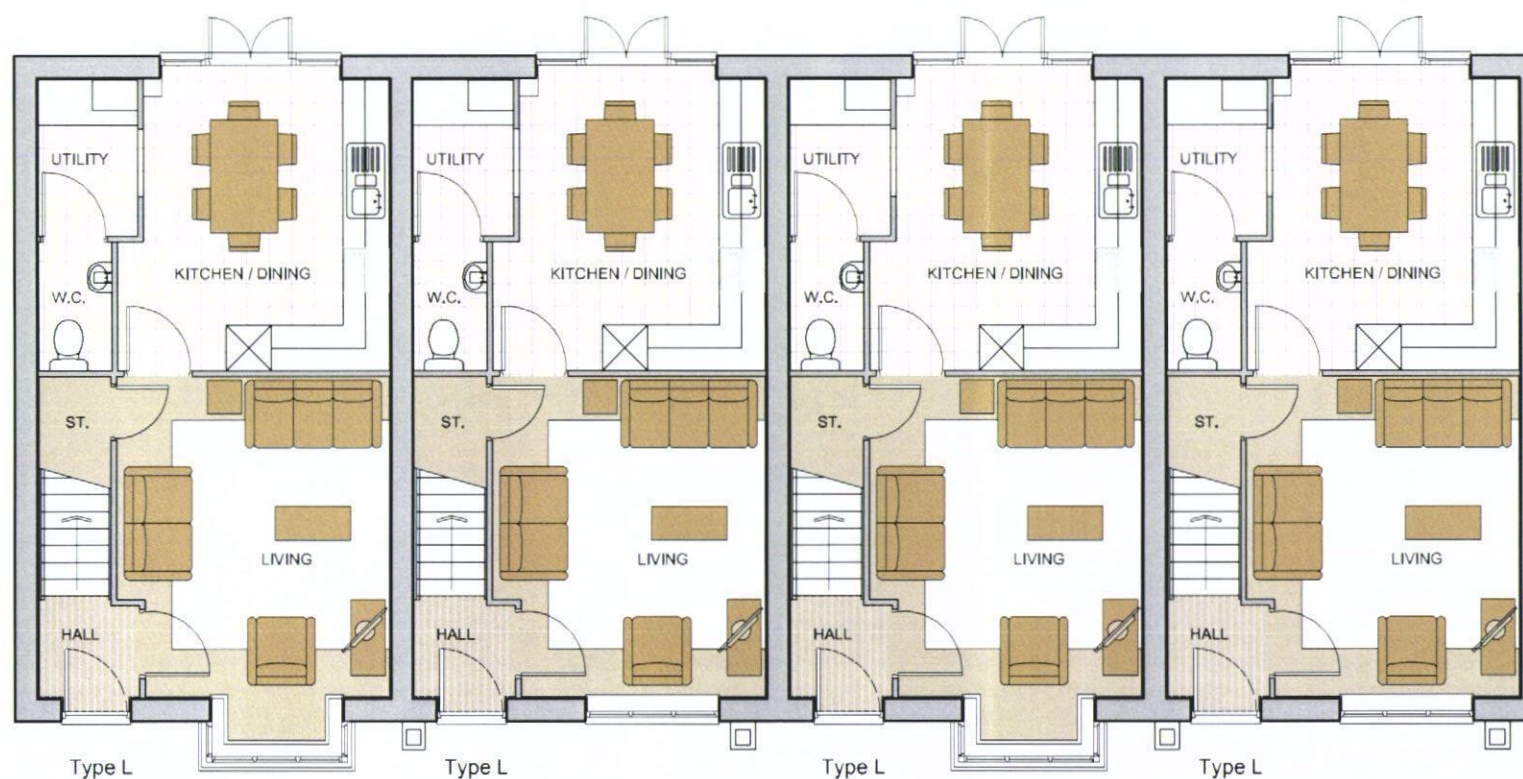

GROUND FLOOR PLAN



House Type L

BLOOR HOMES
©this drawing is copyright.

New Lane
Havant

Oct 2012
1:100 @ A3

Plots 49-52 GF & FF Plans

NW-0002-09-L.05