



Render with grey windows



Balconies with overhanging eaves



Timber frame

Material precedents



Rear Perspective


Existing



Rear Perspective

Proposed

revisions & notes: A | 01.11.13 | HB | Issued to Havant Borough Council for Planning

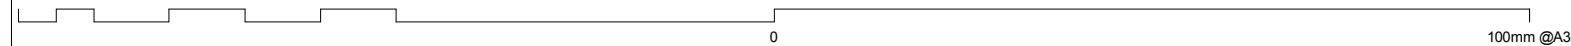

Note: All dimensions to be checked on site by the contractor before fabrication and erection. Figured dimensions to be taken in preference to scaled dimensions. This drawing is the copyright of the architects and must not be reproduced or used without their express consent, except for the purposes of a planning application. Electronic issue of this drawing to be confirmed by paper hard copy only.

project: Mr & Mrs Hicks
Residential Remodelling
47 North Shore Road
Hayling Island, Hants
drawing name: Rear Perspective
status: PLANNING
date: June 2013
scale: NTS @A3
drawn: HB

pwparchitects
61 South Street, Havant, Hampshire PO9 1BZ
t: 023 9248 2494 f: 023 9248 1152
e: design@pwp-architects.com w: www.pwp-architects.com
Project No. **5055** drawing No. **1601** rev **A**