


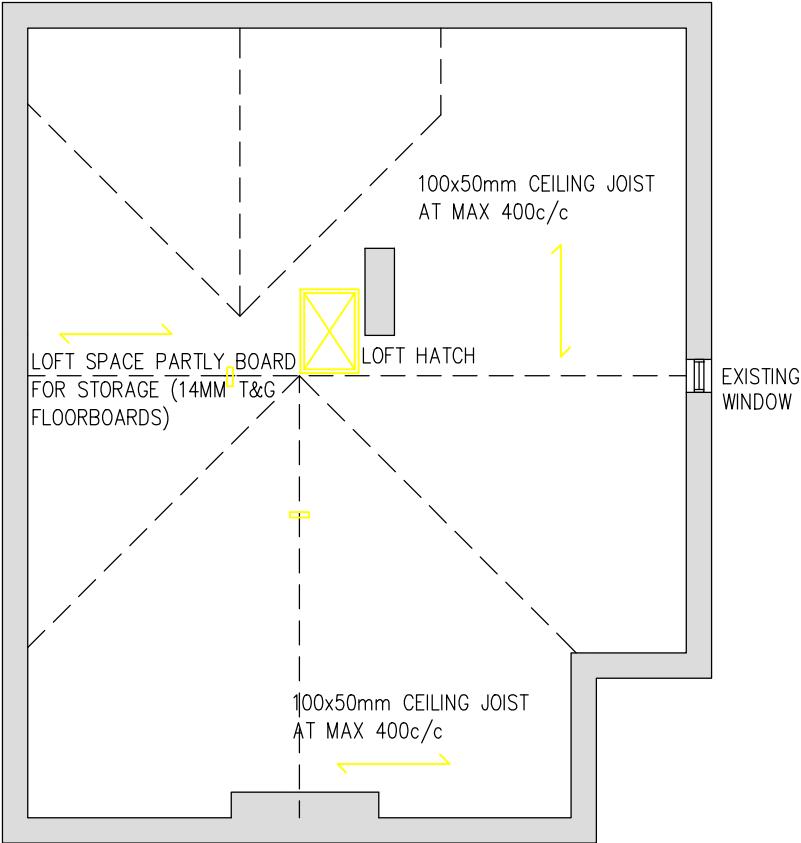

Existing Loft
Spacean
(Scale1:100)



Client: Mr & Mrs J. Thatcher									
Project: Proposed New Attic Room at 15 Culver Drive, Hayling Island		Revision Description				Date		Drawn Checked	
Drawing Title: Existing Roof Void / Loft Space		Planning Application			Scale	Job Number	Drawing Number		Revision
		Date Drawn Checked			1:100	PL02	06		
		31/01/14 P.D.C.			Size A3	CAD Address: ch2/01.DWG			Sheet