



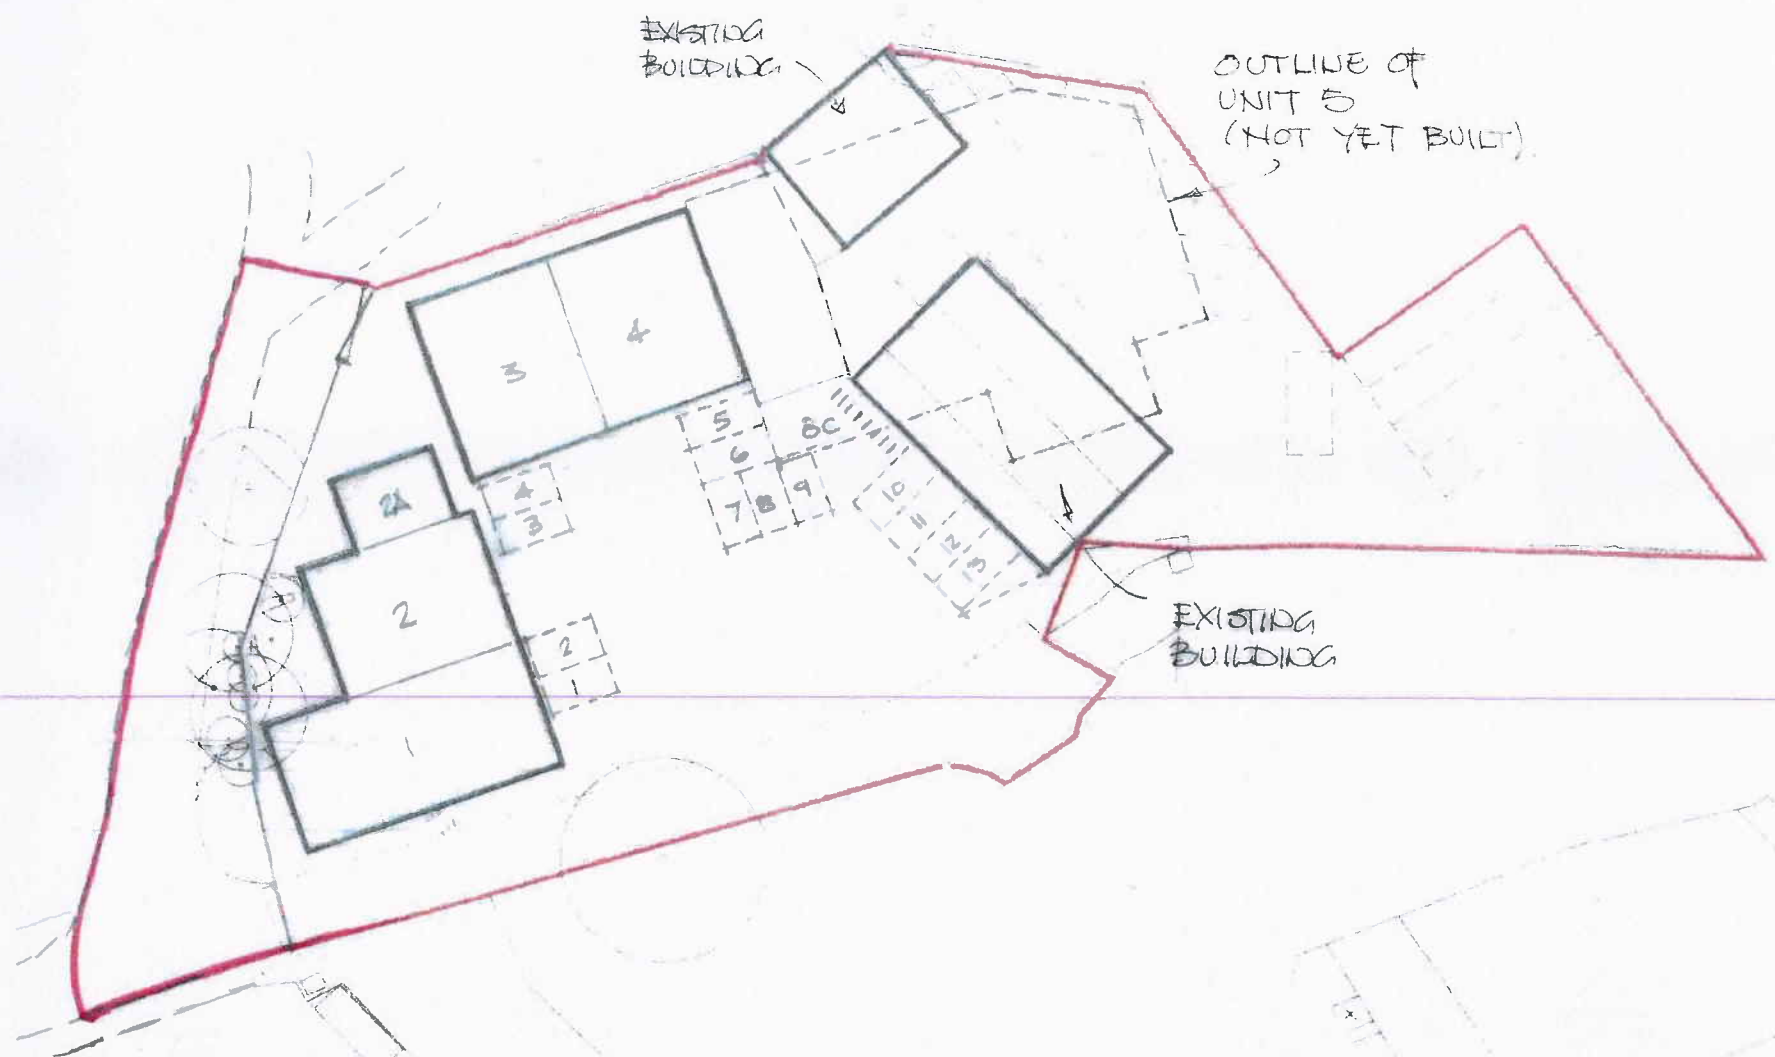

PARKING	CARS	CYCLES
UNIT1	3.824	2
UNIT 2 +2A	3.492	2
UNIT3	2.914	2
UNIT4	2.876	2
TOTAL	13.106	8
SAY	13 SPACES	8 RACKS

SITE PLAN 1:500

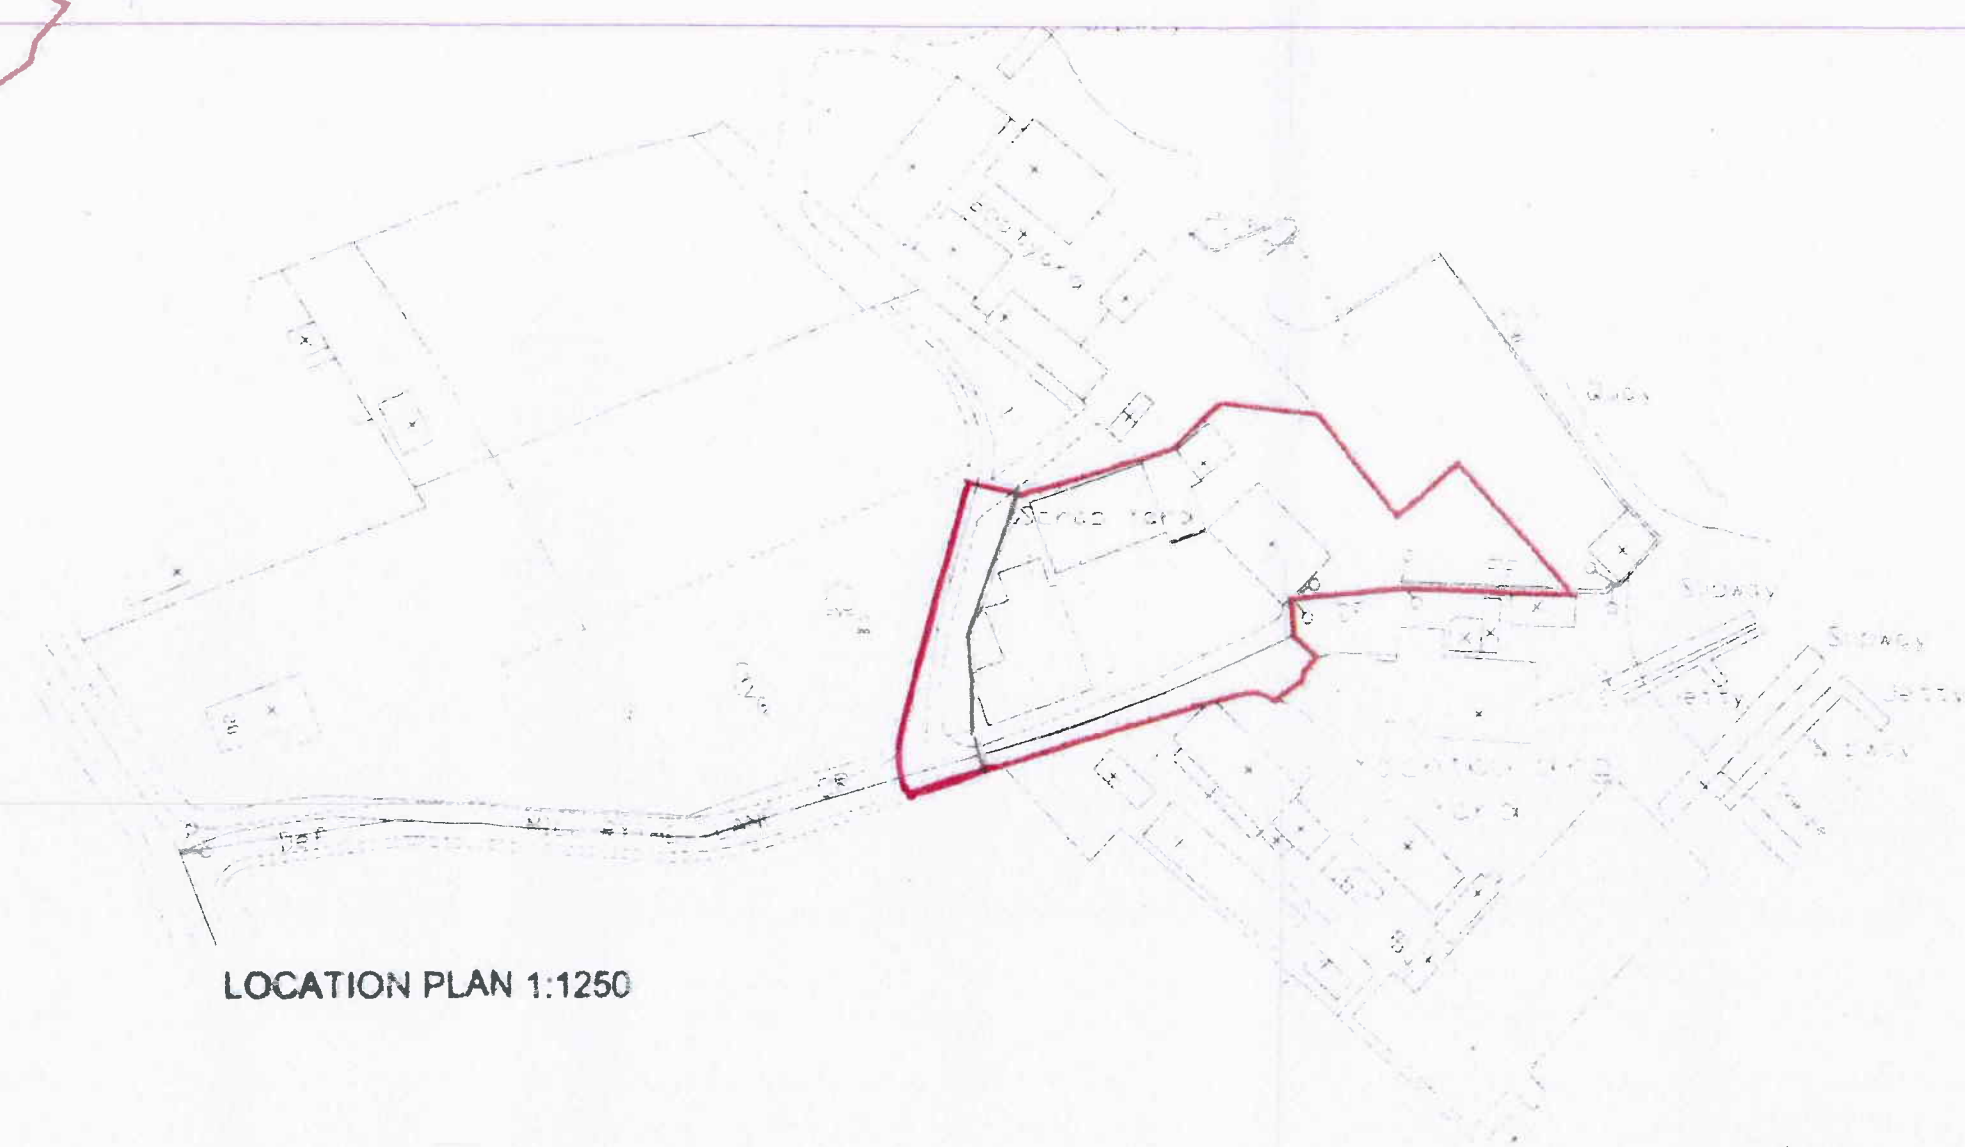

LOCATION PLAN 1:1250

HAVANT BOROUGH COUNCIL
DEVELOPMENT CONTROL
31 OCT 2013
RECEIVED