Scale
1:50

112 London Road
Waterlooville
Hants
PO7 7EP

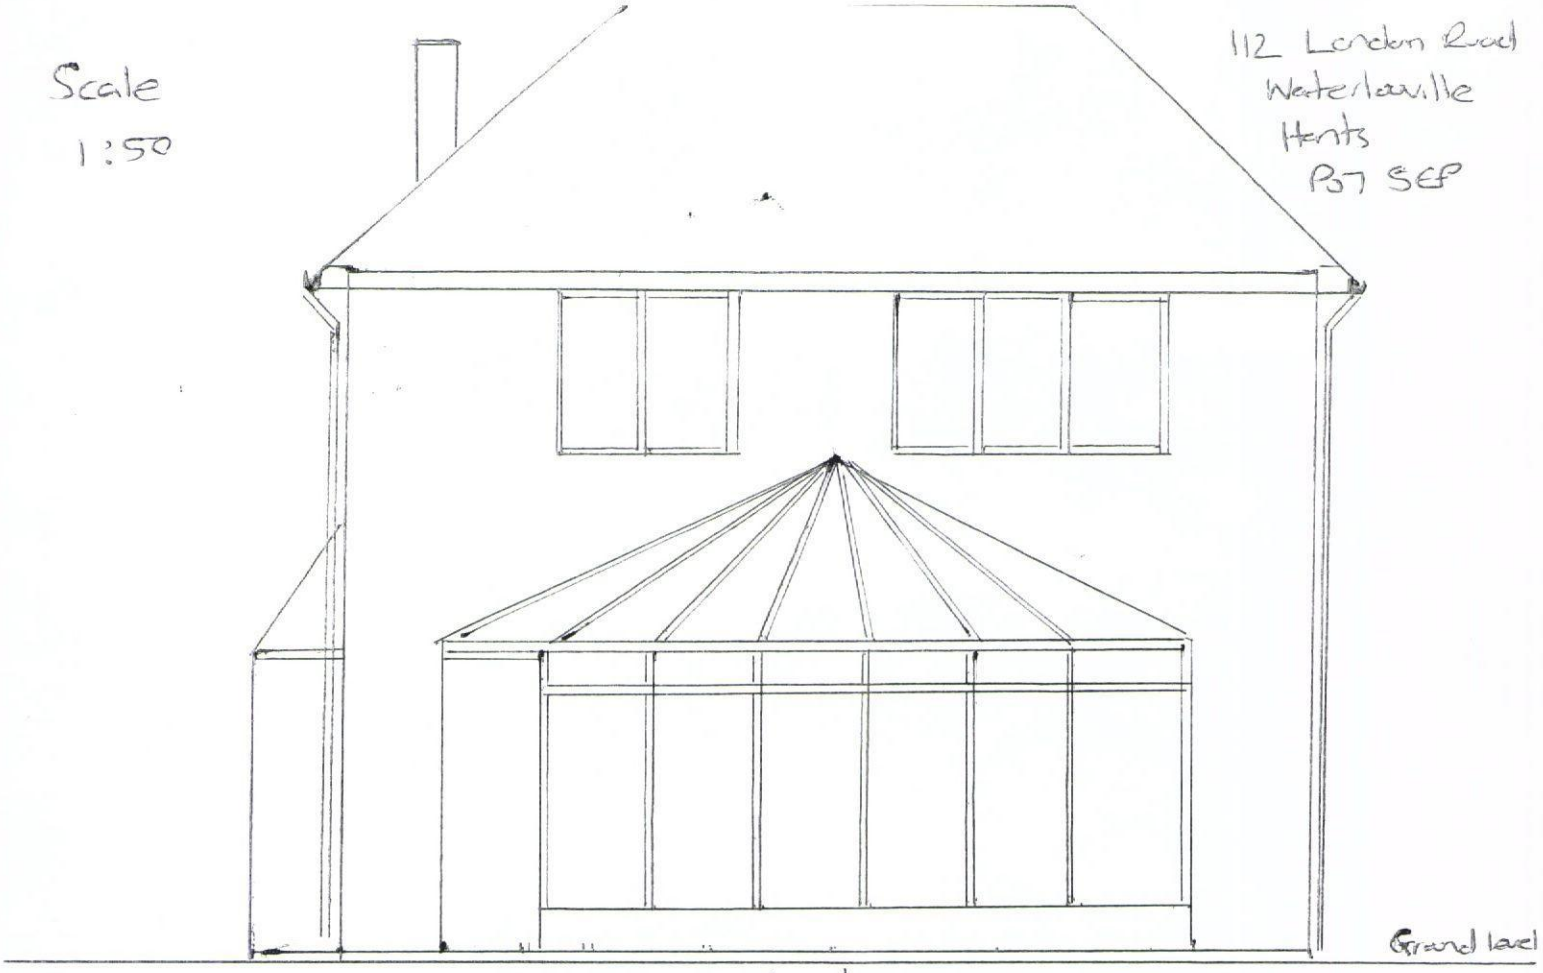

West

HAVANT BOROUGH COUNCIL
28 AUG 2013
RECEIVED

Proposed

South
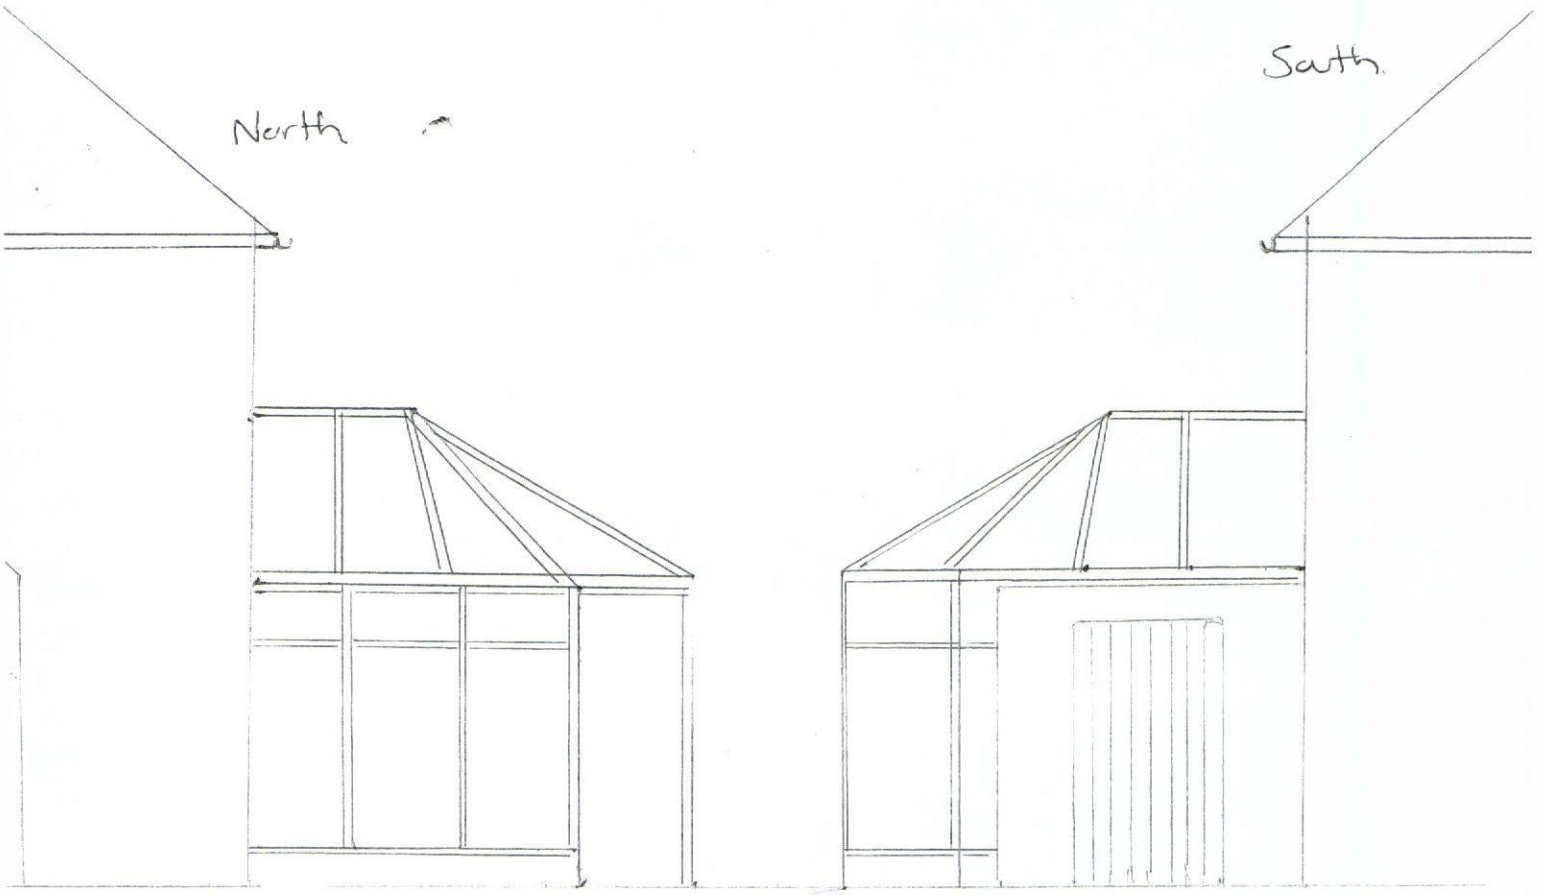
North