




HAVANT BOROUGH
COUNCIL
17 MAR 2014
RECEIVED

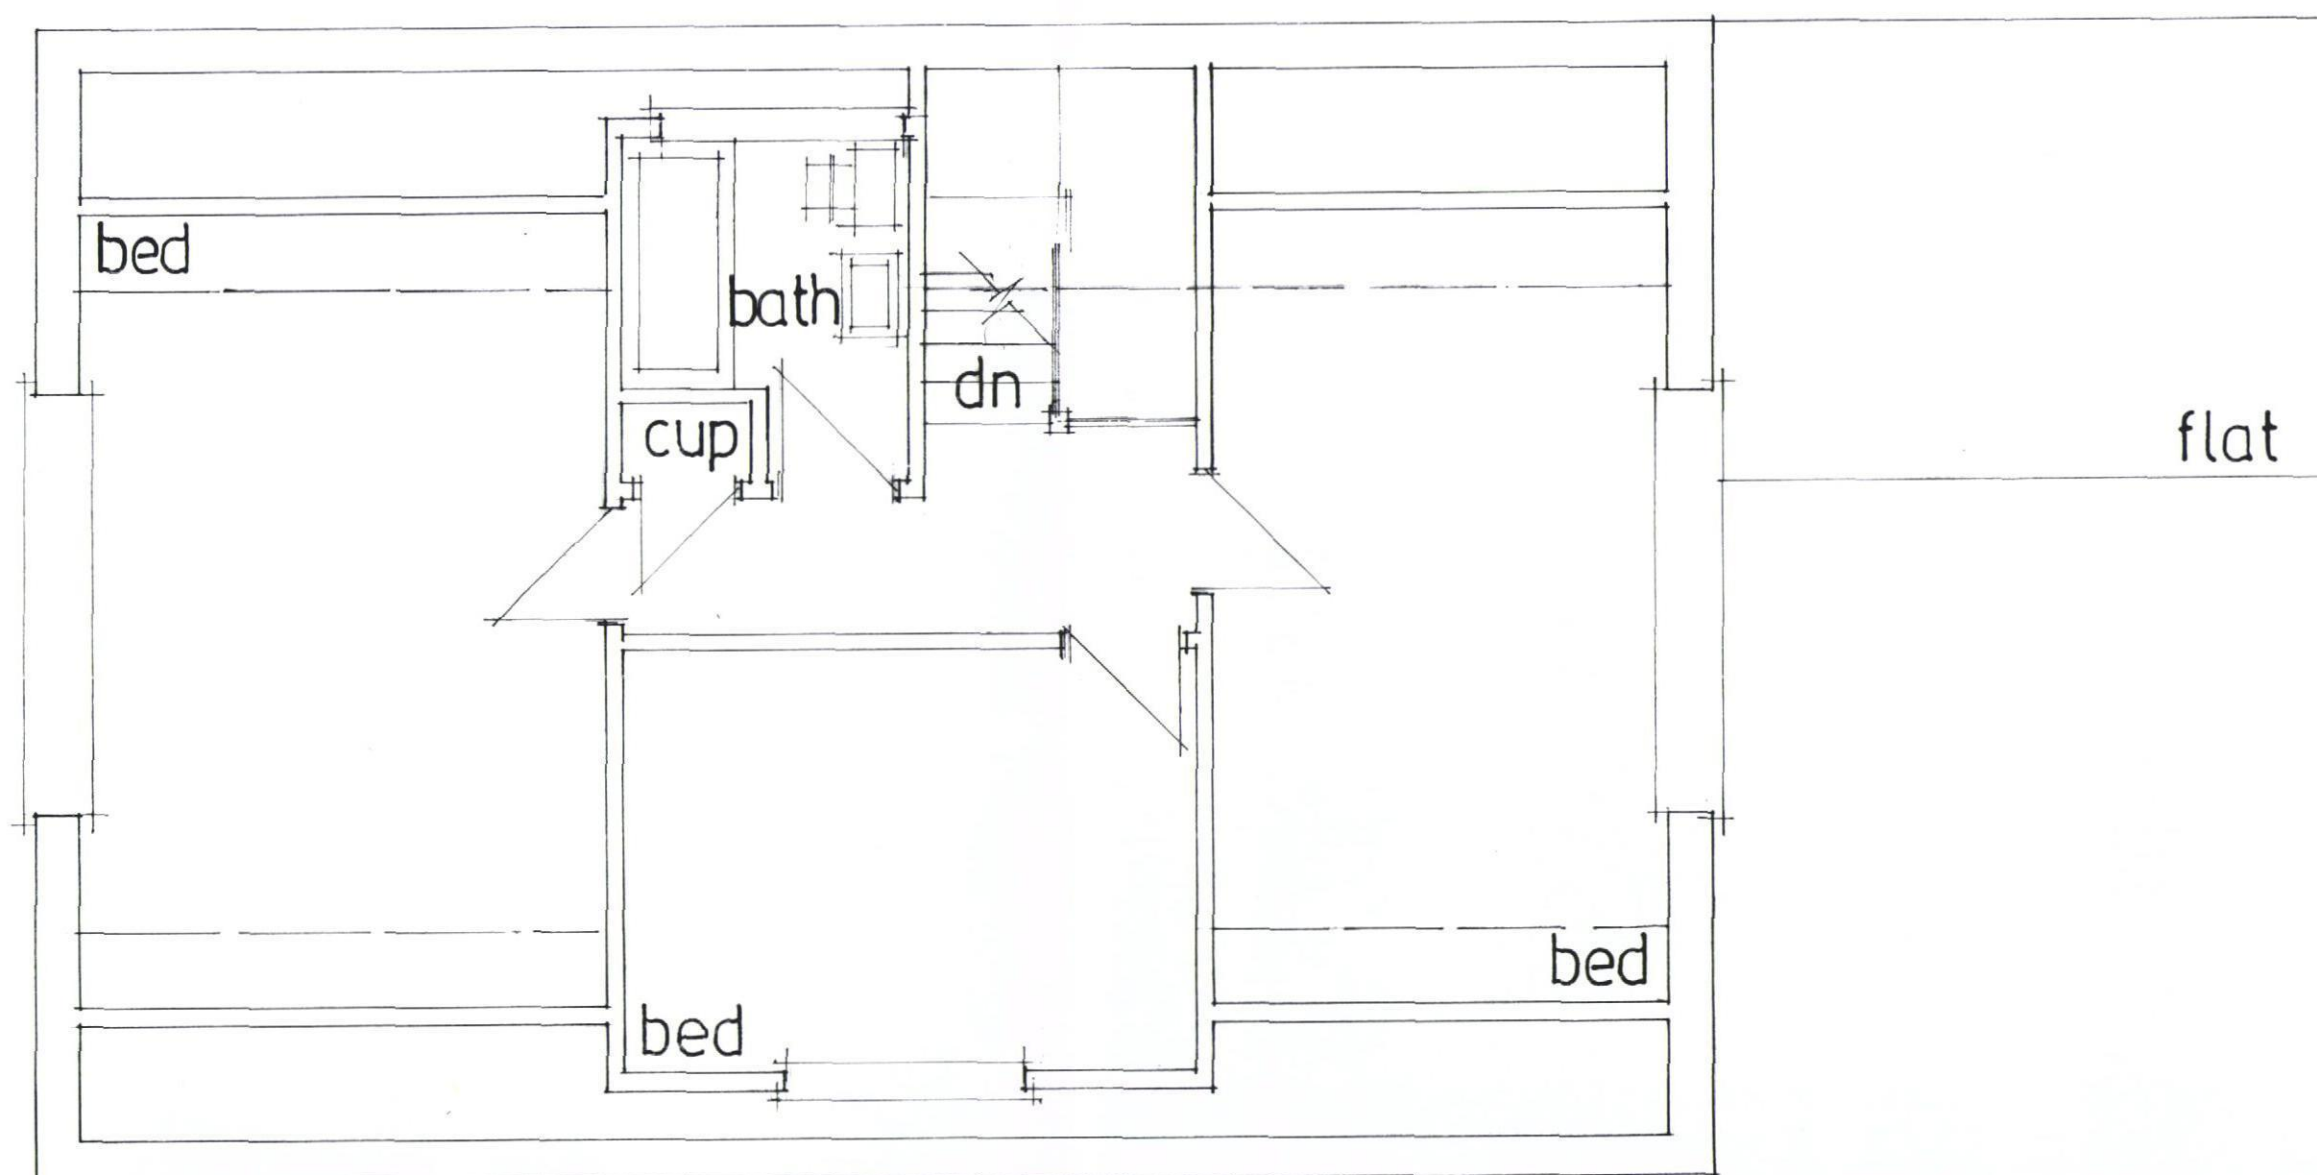

existing first floor

**PROPOSED TWO STOREY REAR ADDITION
22, TOURNERBURY LANE, HAYLING ISLAND, HANTS.
FOR MR & MRS V. SEDDON.**

date mar 2014
scale 1:50

PETER J. WALKER MRICS
CHARTERED SURVEYOR
182 SEAFRONT, HAYLING ISLAND, HANTS
PO11 9AN
TEL 02392467571