

100 x 22 treated feather edged timber boards

100 x 100 treated timber posts
or concrete where HA units at
3000mm centres set in
concrete

1,800

125 x 38 treated gravel board
or concrete where HA units
set in concrete

gravel board to be lifted 50mm from ground level every 4th bay to
whole of western boundary

100 x 100 treated timber rail

100 x 100 treated timber
posts at 2400mm centres set
in concrete attached to rail
with galvanised straps

500

typical knee rail detail

typical close boarded fence detail




scale bar 1 : 25 @ A3

red engineering brick on edge
soldier course

1,800

red engineering brick damp
course

typical garden wall detail

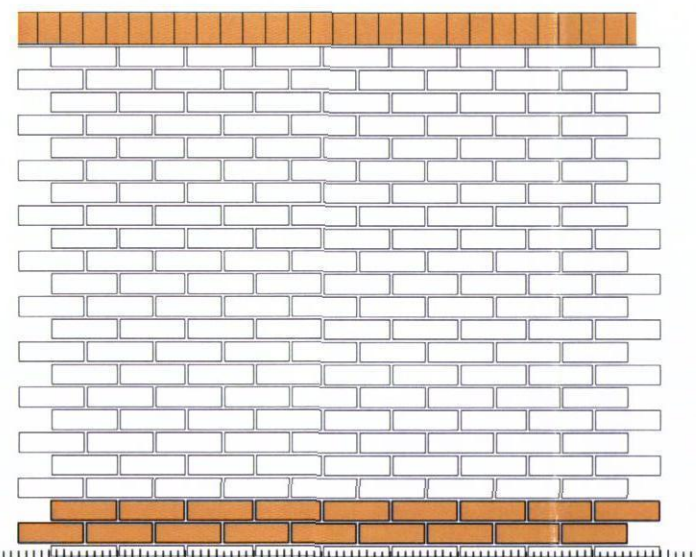


red engineering brick on edge
soldier course

dpc

facing brick

75mm diam weepholes

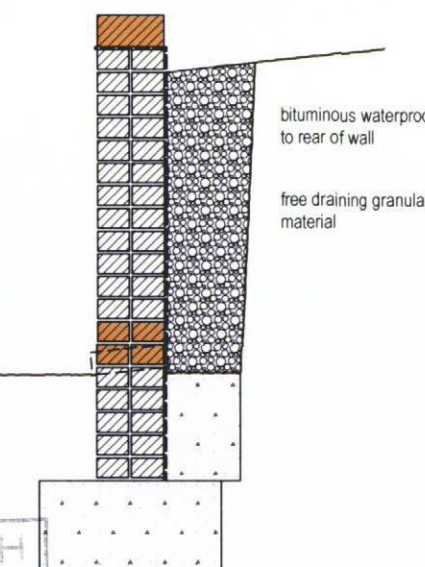

bituminous waterproof
to rear of wall

free draining granular
material

typical retaining wall detail



Victoria House 14 St Johns Road Hedge End Southampton Hampshire SO30 4AB
Tel 01489 773577 • Fax 01489 797111 • E mail sales@crayfernhomes.co.uk

All dimensions are to be checked onsite prior to commencement of work
This drawing is the copyright of Crayfern Homes Limited
and may not be copied altered or reproduced in any way without their written authority

GARDEN WALL AND FENCING DETAILS

DEVELOPMENT AT
SCRATCHFACE LANE
BEDHAMPTON
HAMPSHIRE

FOR
CRAYFERN HOMES LIMITED

SCALE: 1:25 @ A3 DATE: SEPT 2013 DRAWING NO: 02.12_116

