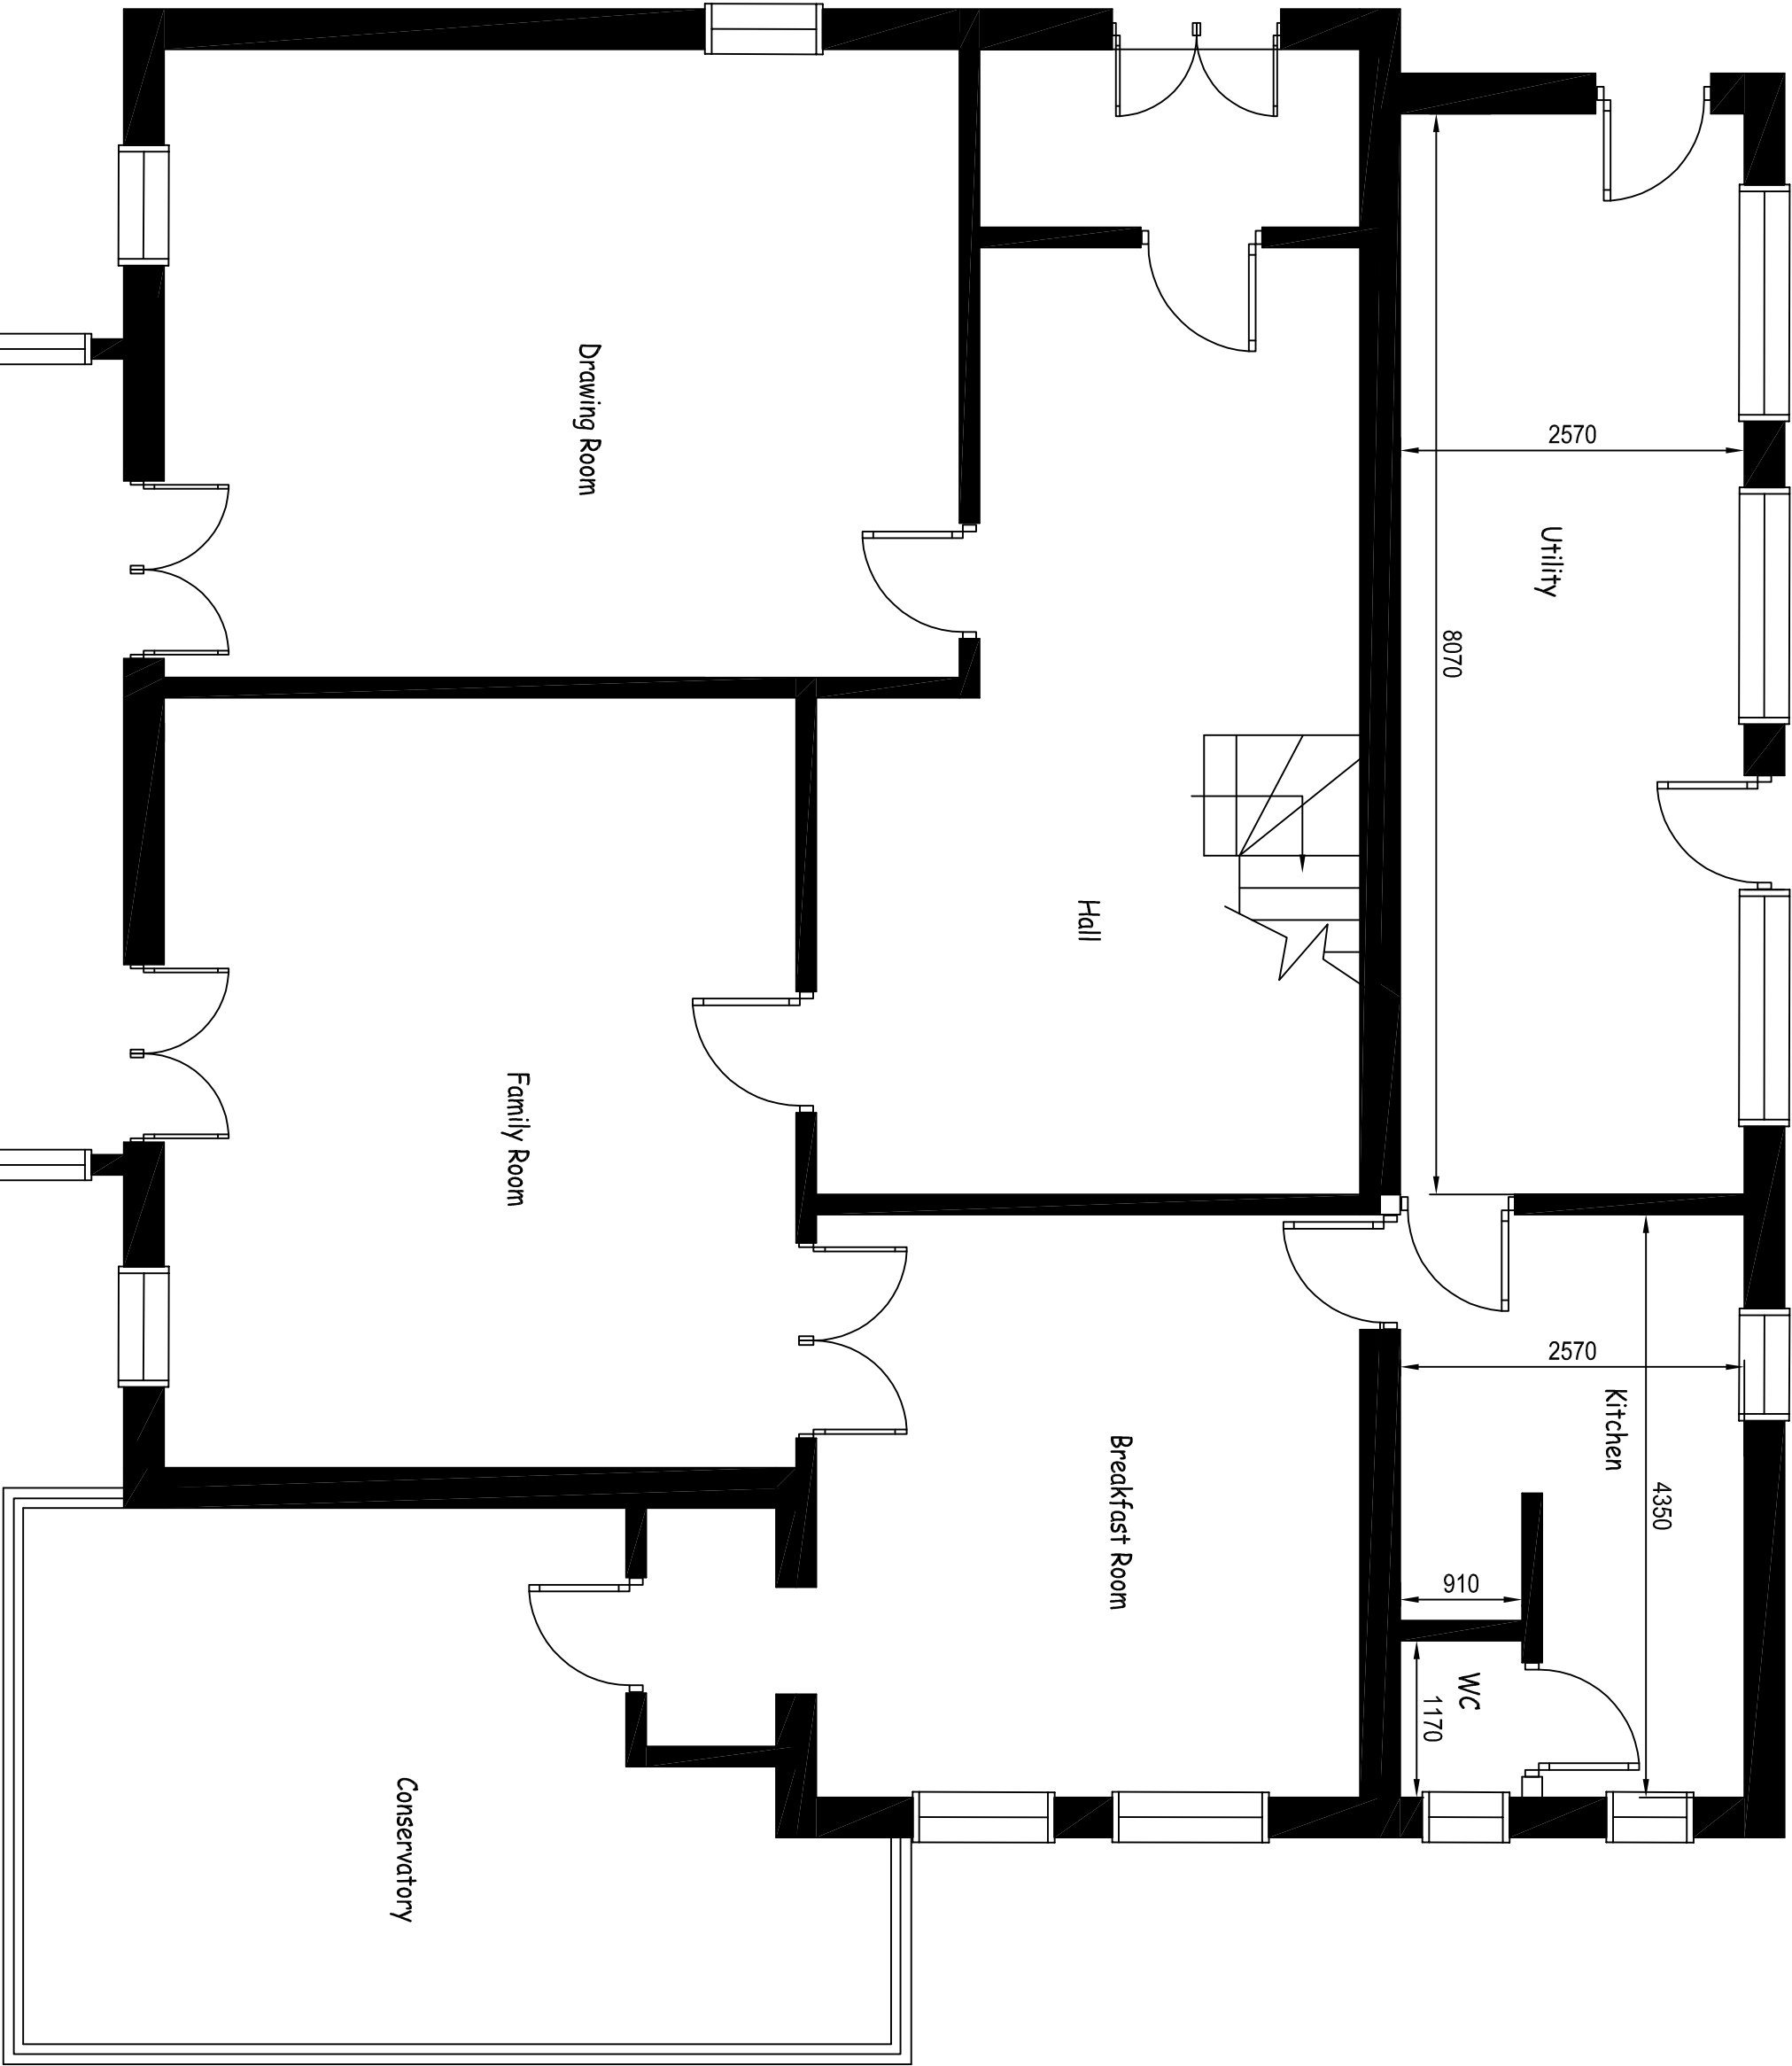


This drawing may be scaled for planning purposes only.
For all other purposes dimensions must be checked on
site and not scaled from the drawing.

Client:	Mr L Pearson
Project:	Dolphin Heights
	172 Seafront, Hayling Island
Drawing Title:	EXISTING PLANS
Drawn By :	SD
Date:	Mar 14
	Scale : 1:50@A2
Drawing No:	DH-001
	Issue: A